

Approved as amended
In.....Colour
Subject to the conditions mentioned in
this office Building Form No. 194/22-23
Date...25/11/2022

DY. ENGINEER
Town Planning
Municipal Corporation,
AURANGABAD.

O.C. Signed By D.D.T.P.

अटी व नियम

१. कोणत्याही भूखंडावरील बांधकाम सुरु
भूखंडावरील जमीनव्यापक (Plinth Level) वर
बांधकाम सुरु झाल्यावर कोणत्याही
अवस्थेतील भूखंडावर/सुपर ४ मॉडेल
नुसार उभारलेले पूर्णत्वात आलेले ह्या
कायद्याच्या ह्या प्रस्ताव करून घेऊन नंतरच
पूरील बांधकाम सुरु करावे अन्यथा नपन
ह्या पुढे वेळ कोणत्याही अनाधिकृत समजु
करवावी करण्यात येईल ह्याची नोंद घ्यावी

नगराच्या बांधकाम शाखेच्या
ब माती प्र.न.न.च्या
क्यावर ठेवू नये

SCHEDULE OF OPENINGS

DOORS		WINDOWS	
MD	1.2 X 2.10	W	1.50 X 1.20
D-1	1.5 X 2.10	W1	1.20 X 1.20
D-1	0.90 X 2.10	W2	2.16 X 1.20
D-2	0.75 X 2.10	W3	2.40 X 1.20
SD	2.00 X 2.10	KW	1.50 X 0.90
		V	0.80 X 0.75
		KW1	1.20 X 0.90

LEGEND

PLOT BOUNDARY SHOWN IN	=====
PROPOSED CONST. SHOWN IN	=====
DRAINAGE LINE SHOWN IN	=====
WATER LINE SHOWN IN	=====



PROPOSED CONSTRUCTION OF COMM. CUM. RESI.
BUILDING ON PLOT NO. 40, GUT NO. 129 & 130 AT
SATARA, AURANGABAD.

FOR
1) MR. VIJAY PUNDLIK PAWAR.
2) MR. RAJENDRA PUNDLIK PAWAR.
3) MRS. SADHANA RAJENDRA PAWAR.


OWNER SIGNATURE
1) 3)

SCALE ARCHITECTS LAB

At. PIYUSH BHAYSAR
B.NO.-78,DEVANAGRI,
SHAHANORWADI,AURANGABAD-431005
PH:-9766455187
scalearchitectslab@gmail.com

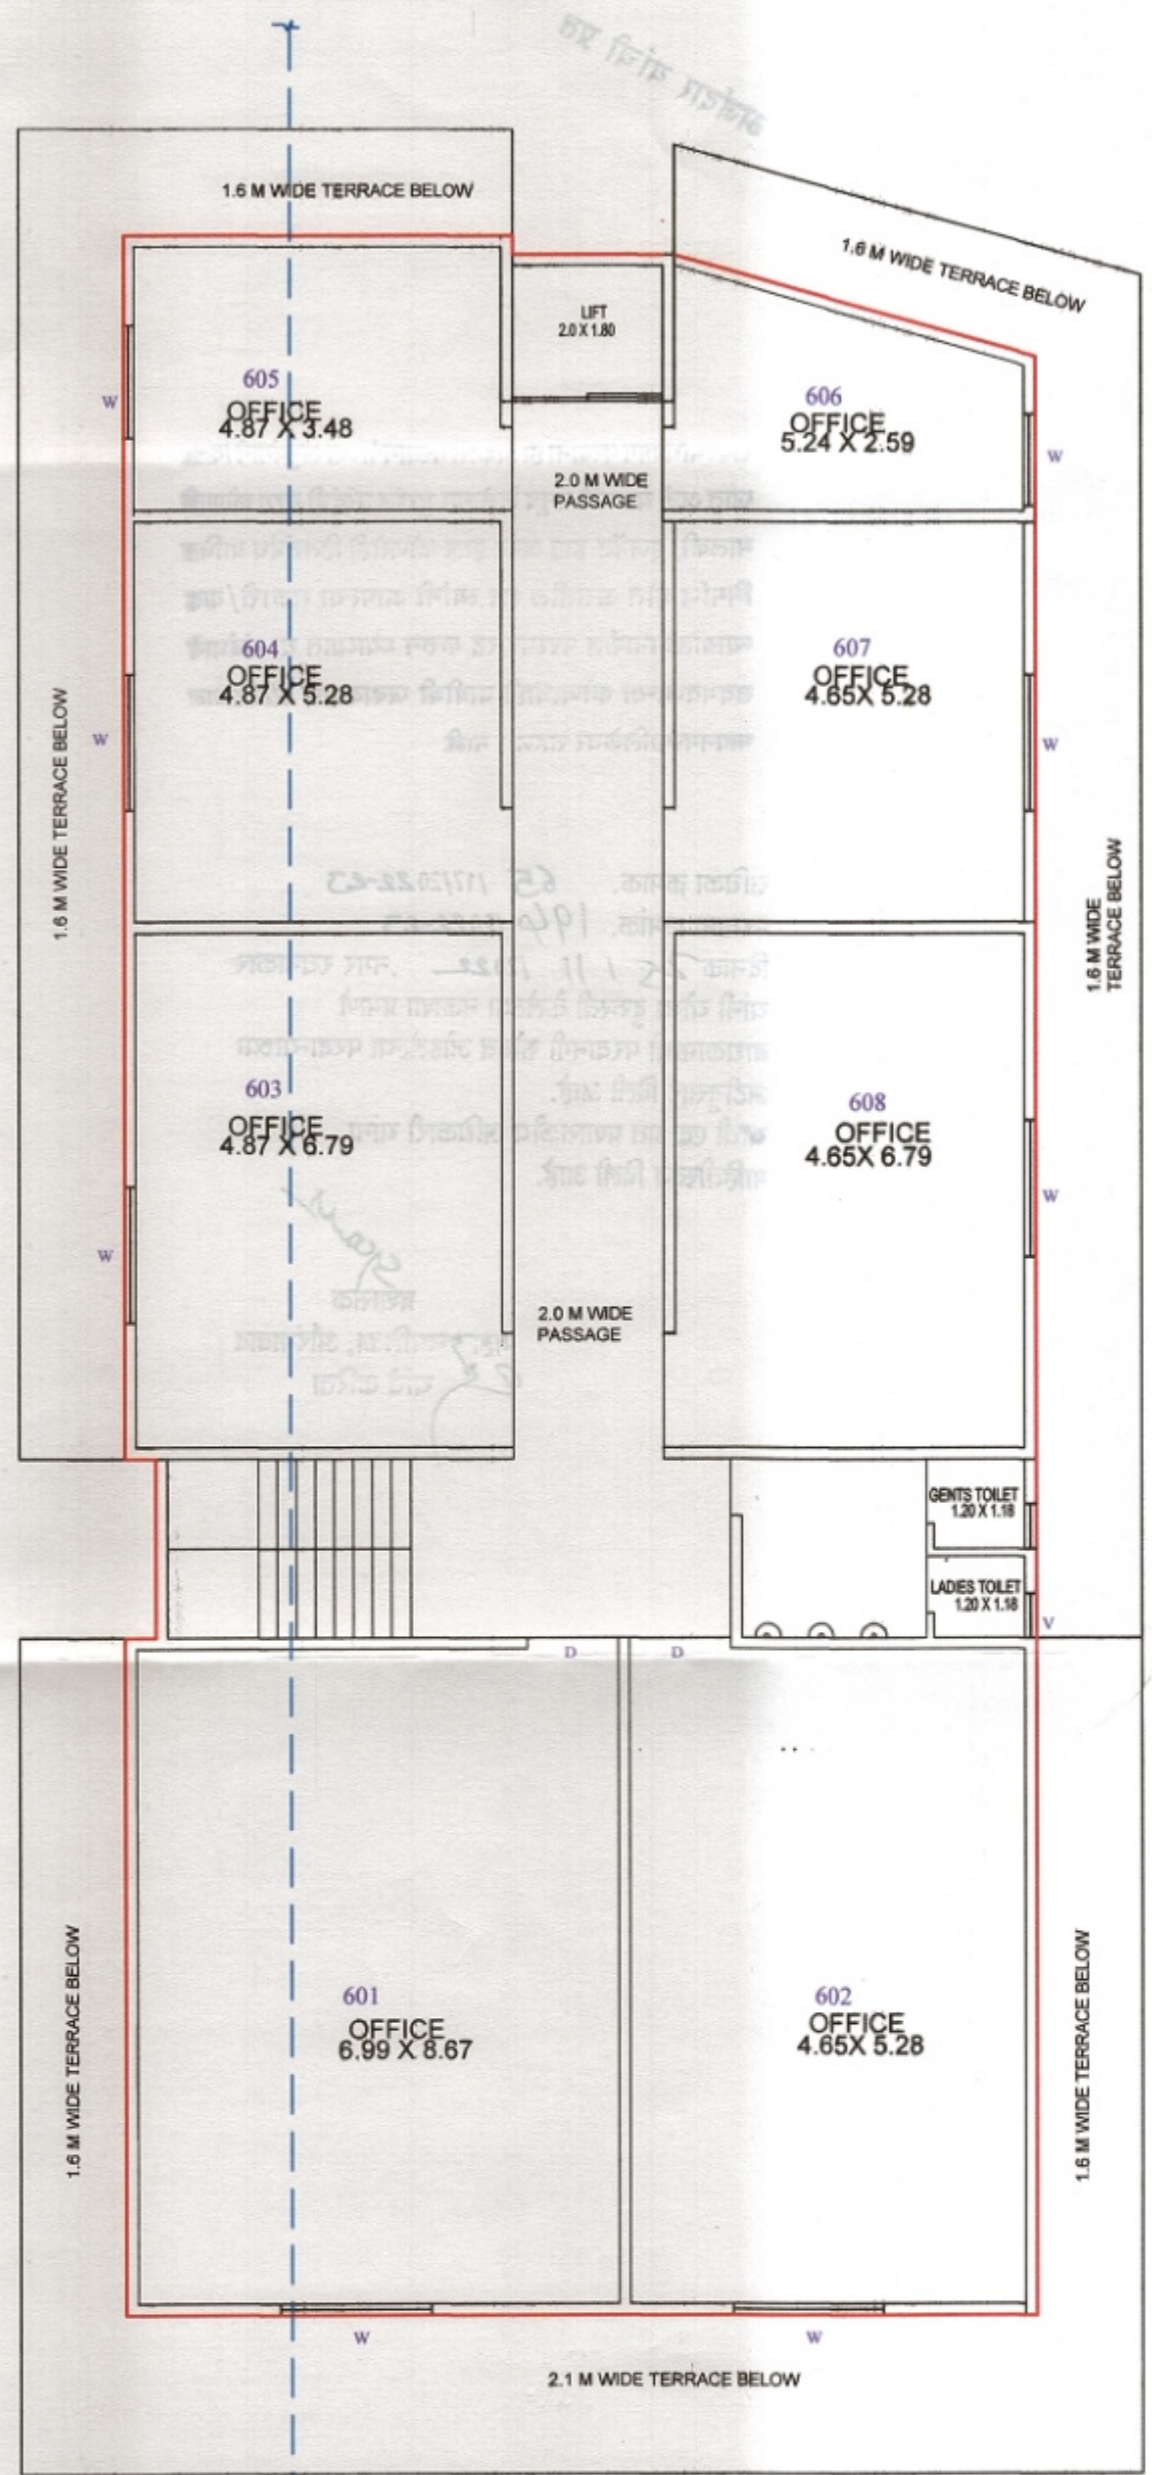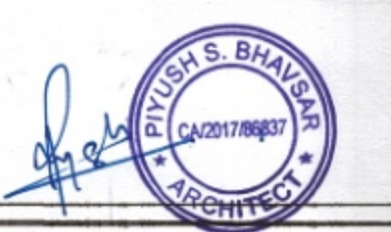


TOWER1
4th- FLOOR PLAN scale (1:100)

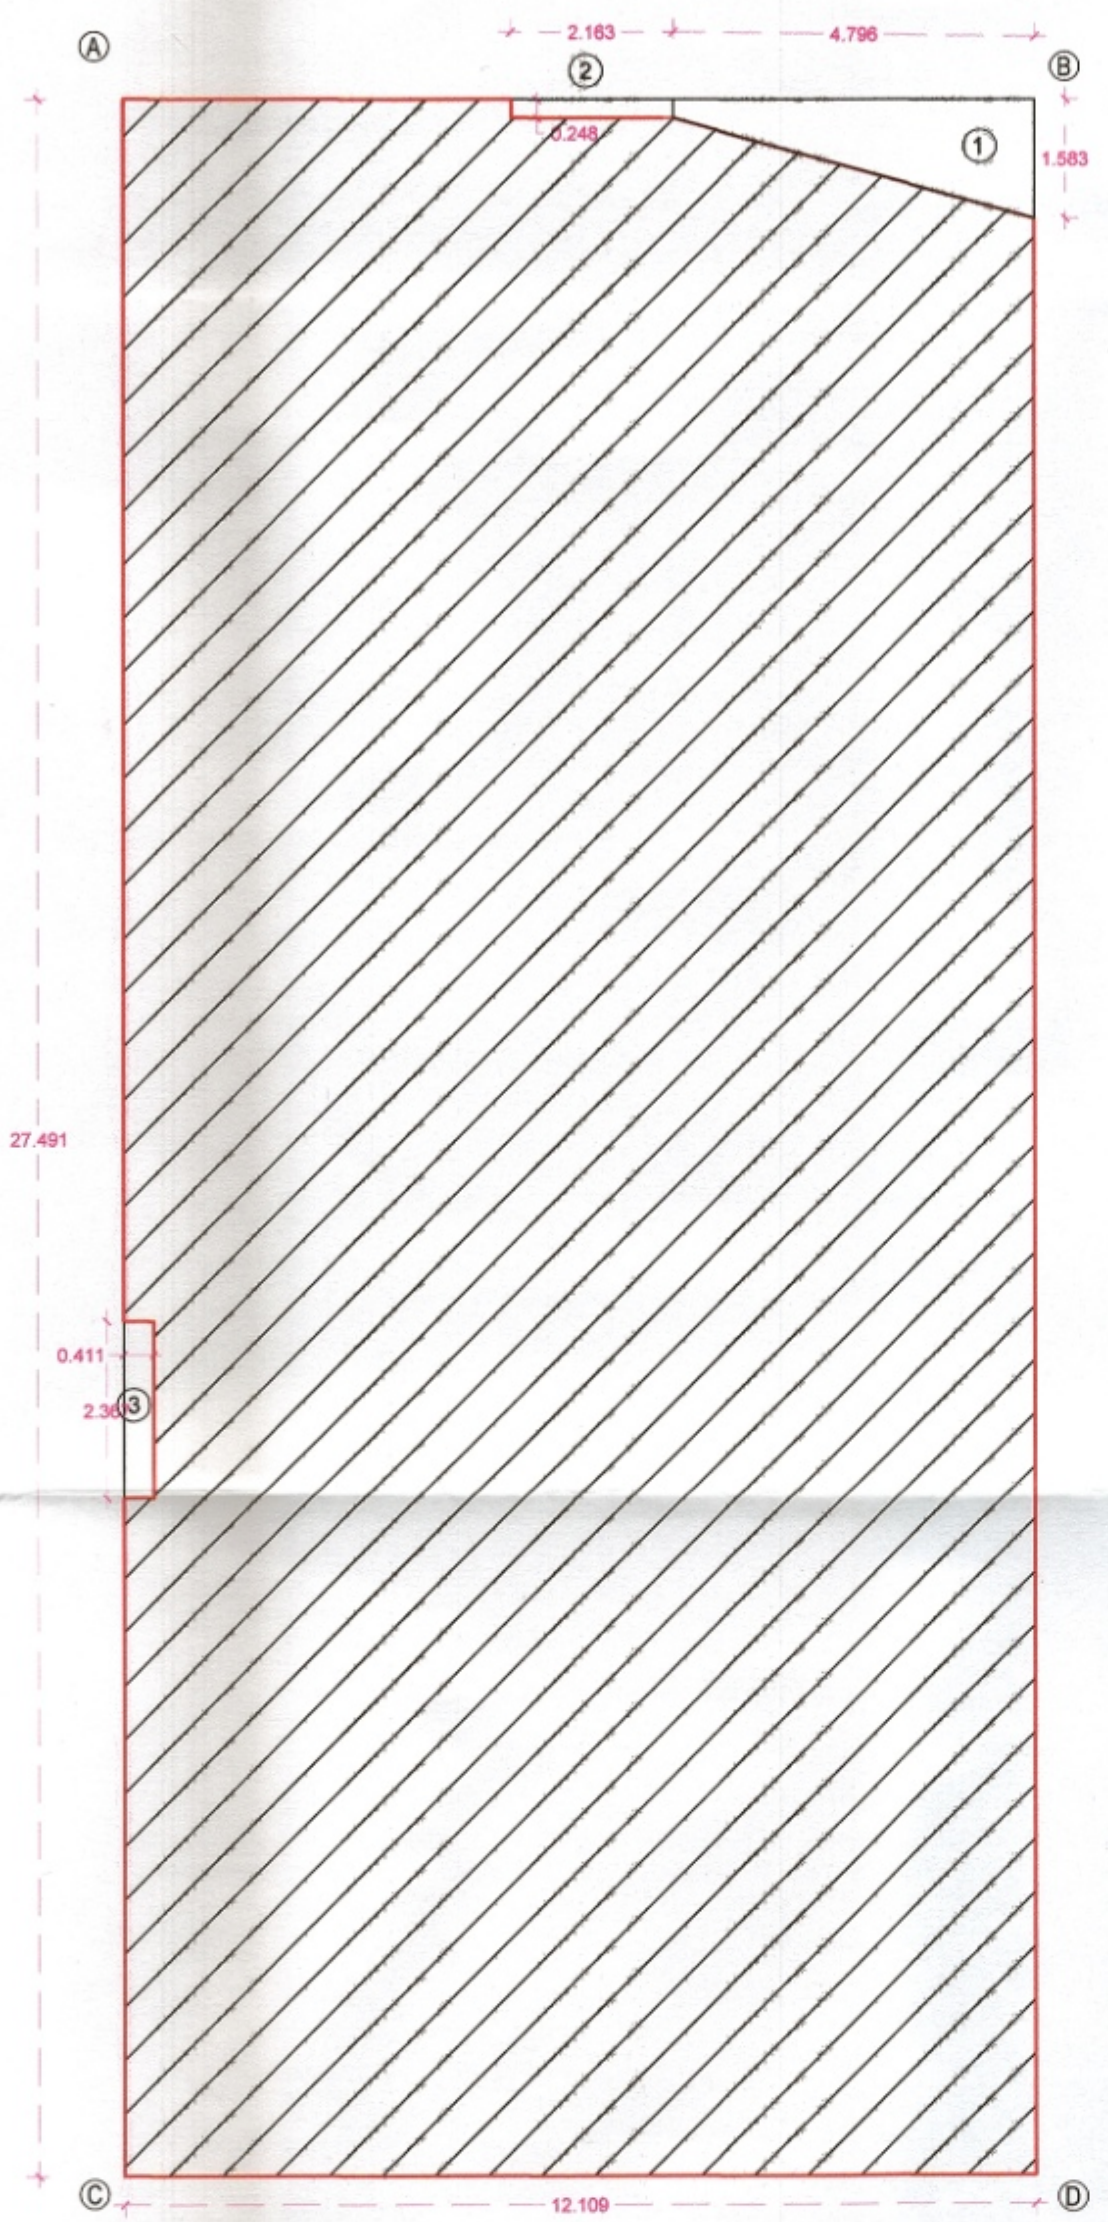


TOWER1
4TH-- BLOCK PLAN scale (1:100)

4TH BLOCK PLAN					
SR. NO	DETAILS	NOS	L	W	AREA
1	ABCD	1.000	27.491	12.109	332.889
DEDUCTIONS					
2	1	1.000	0.000	0.000	4.390
3	2	1.000	0.248	2.163	0.536
4	3	1.000	2.367	0.411	0.973
5	TOTAL DEDUCTIONS				5.899
6	NET AREA(1-5)				326.989

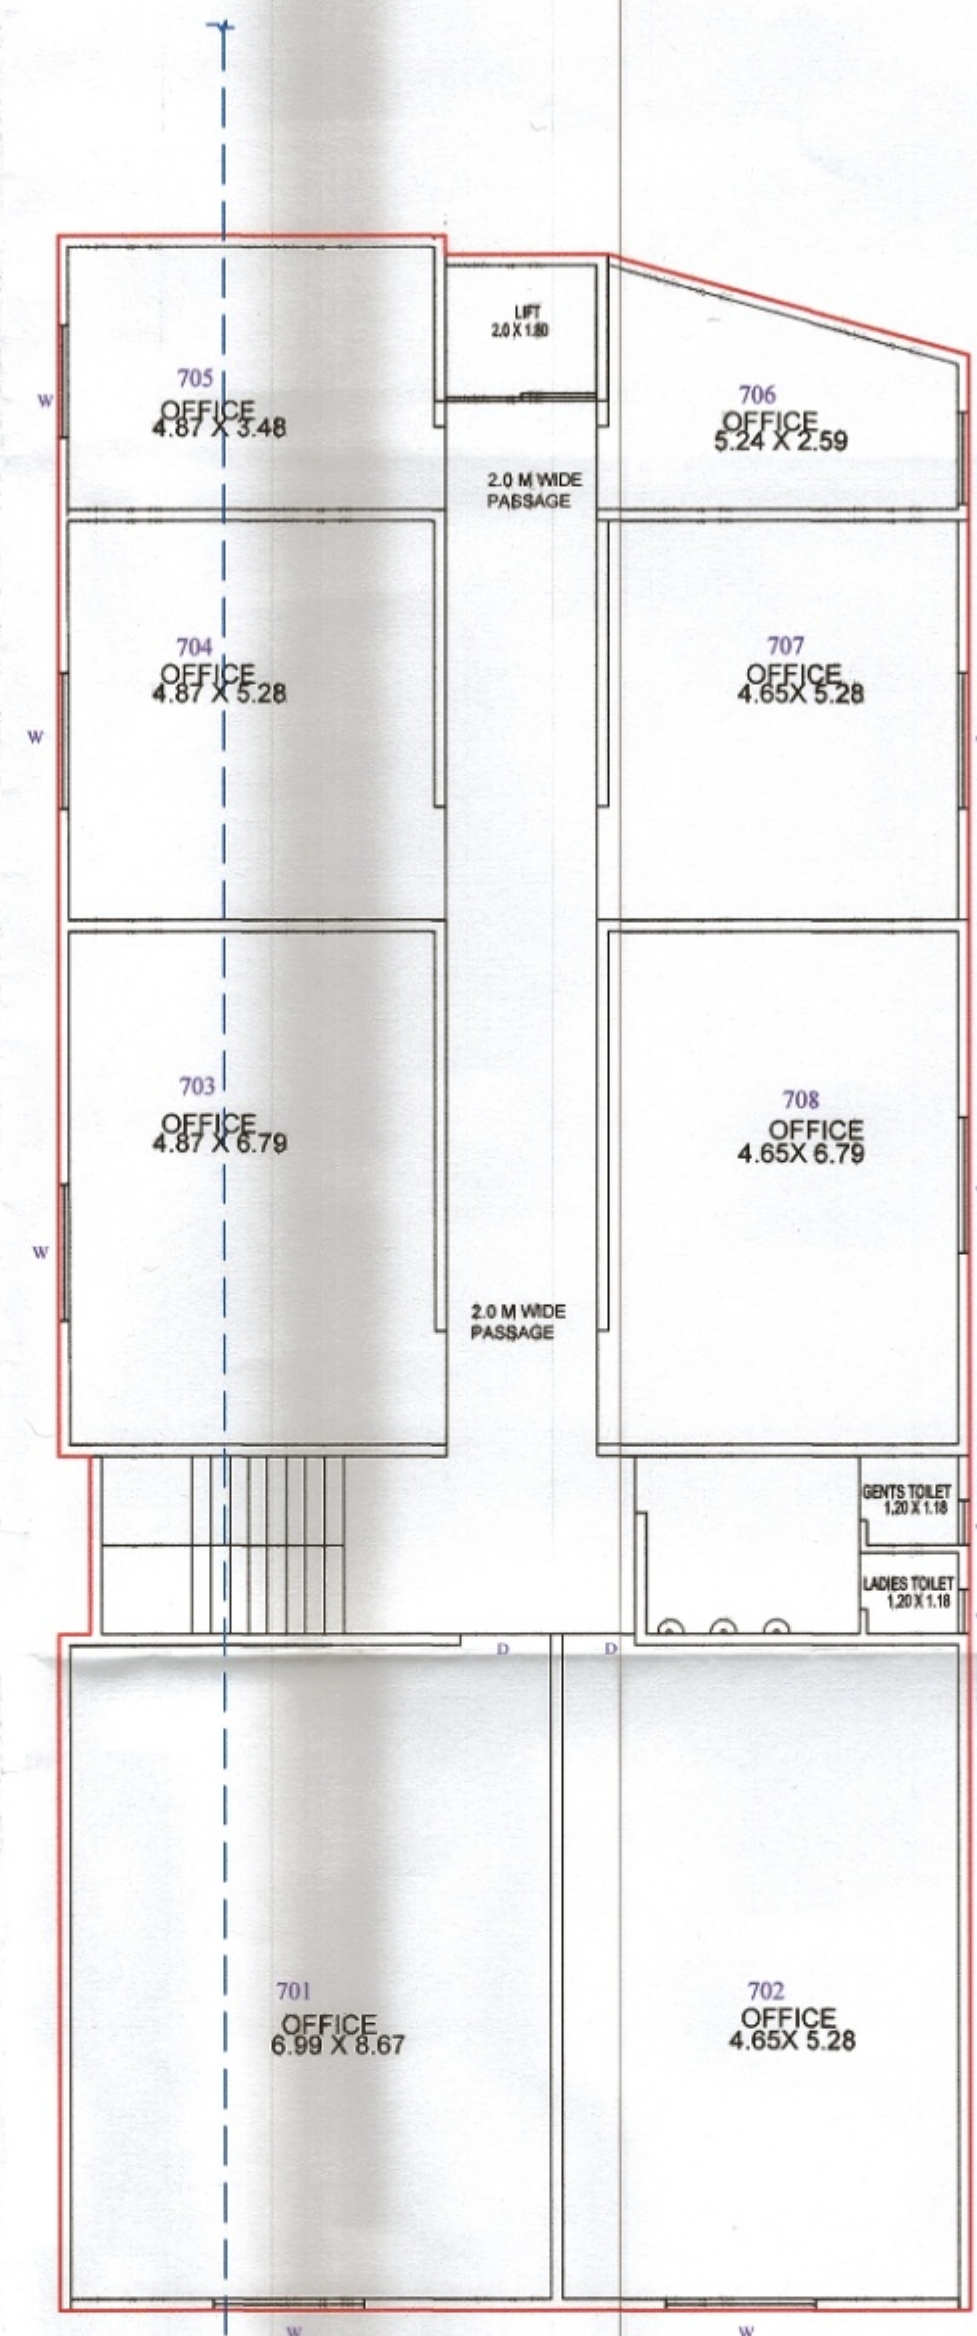

TOWER1
5th- FLOOR PLAN scale (1:100)

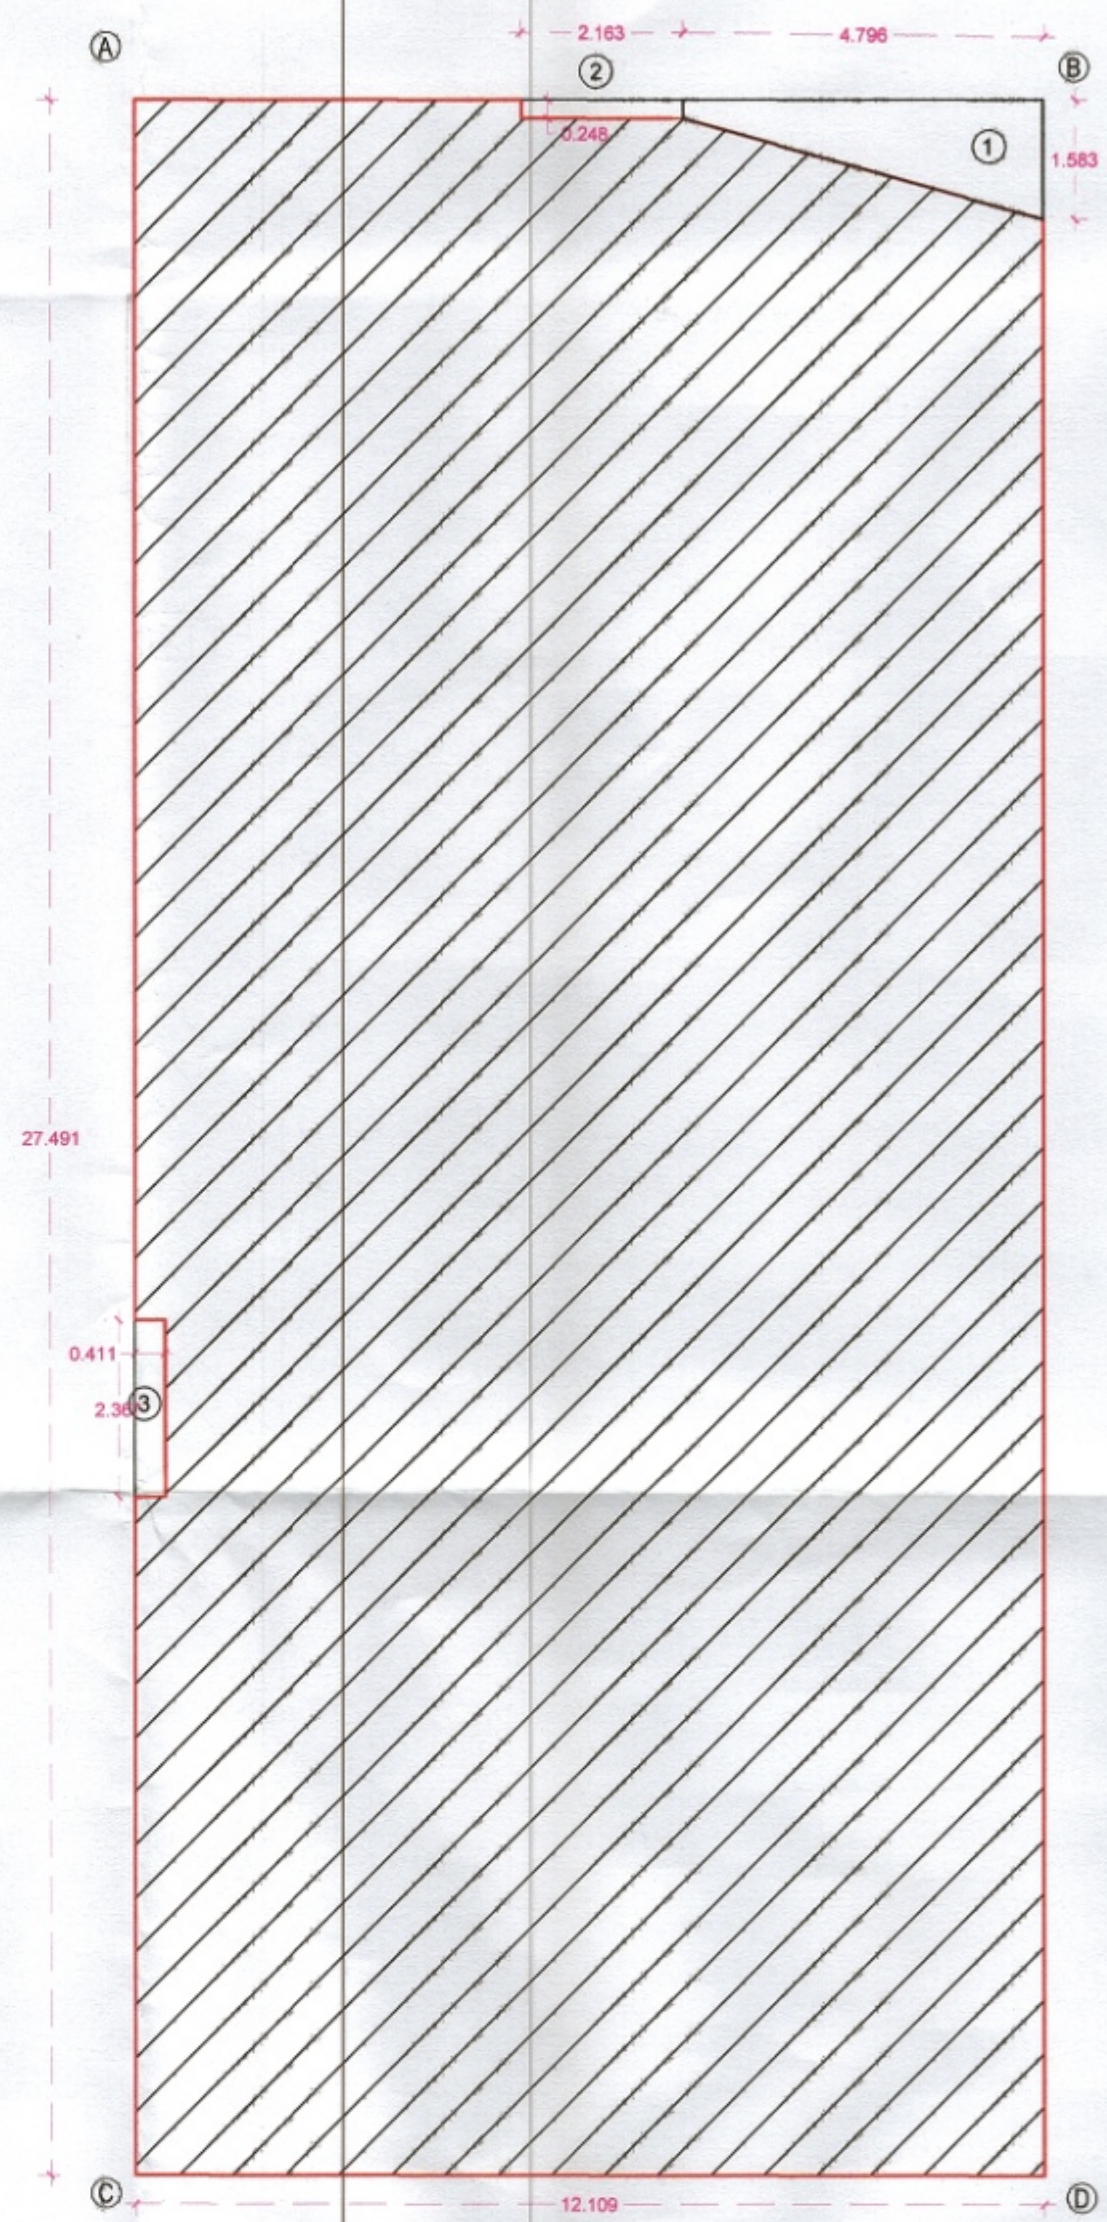

TOWER1
5TH-- BLOCK PLAN scale (1:100)

5TH BLOCK PLAN					
SR. NO	DETAILS	NOS	L	W	AREA
1	ABCD	1.000	27.491	12.109	332.889
DEDUCTIONS					
2	1	1.000	0.000	0.000	4.390
3	2	1.000	0.248	2.163	0.536
4	3	1.000	2.367	0.411	0.973
5	TOTAL DEDUCTIONS				5.899
6	NET AREA(1-5)				326.989