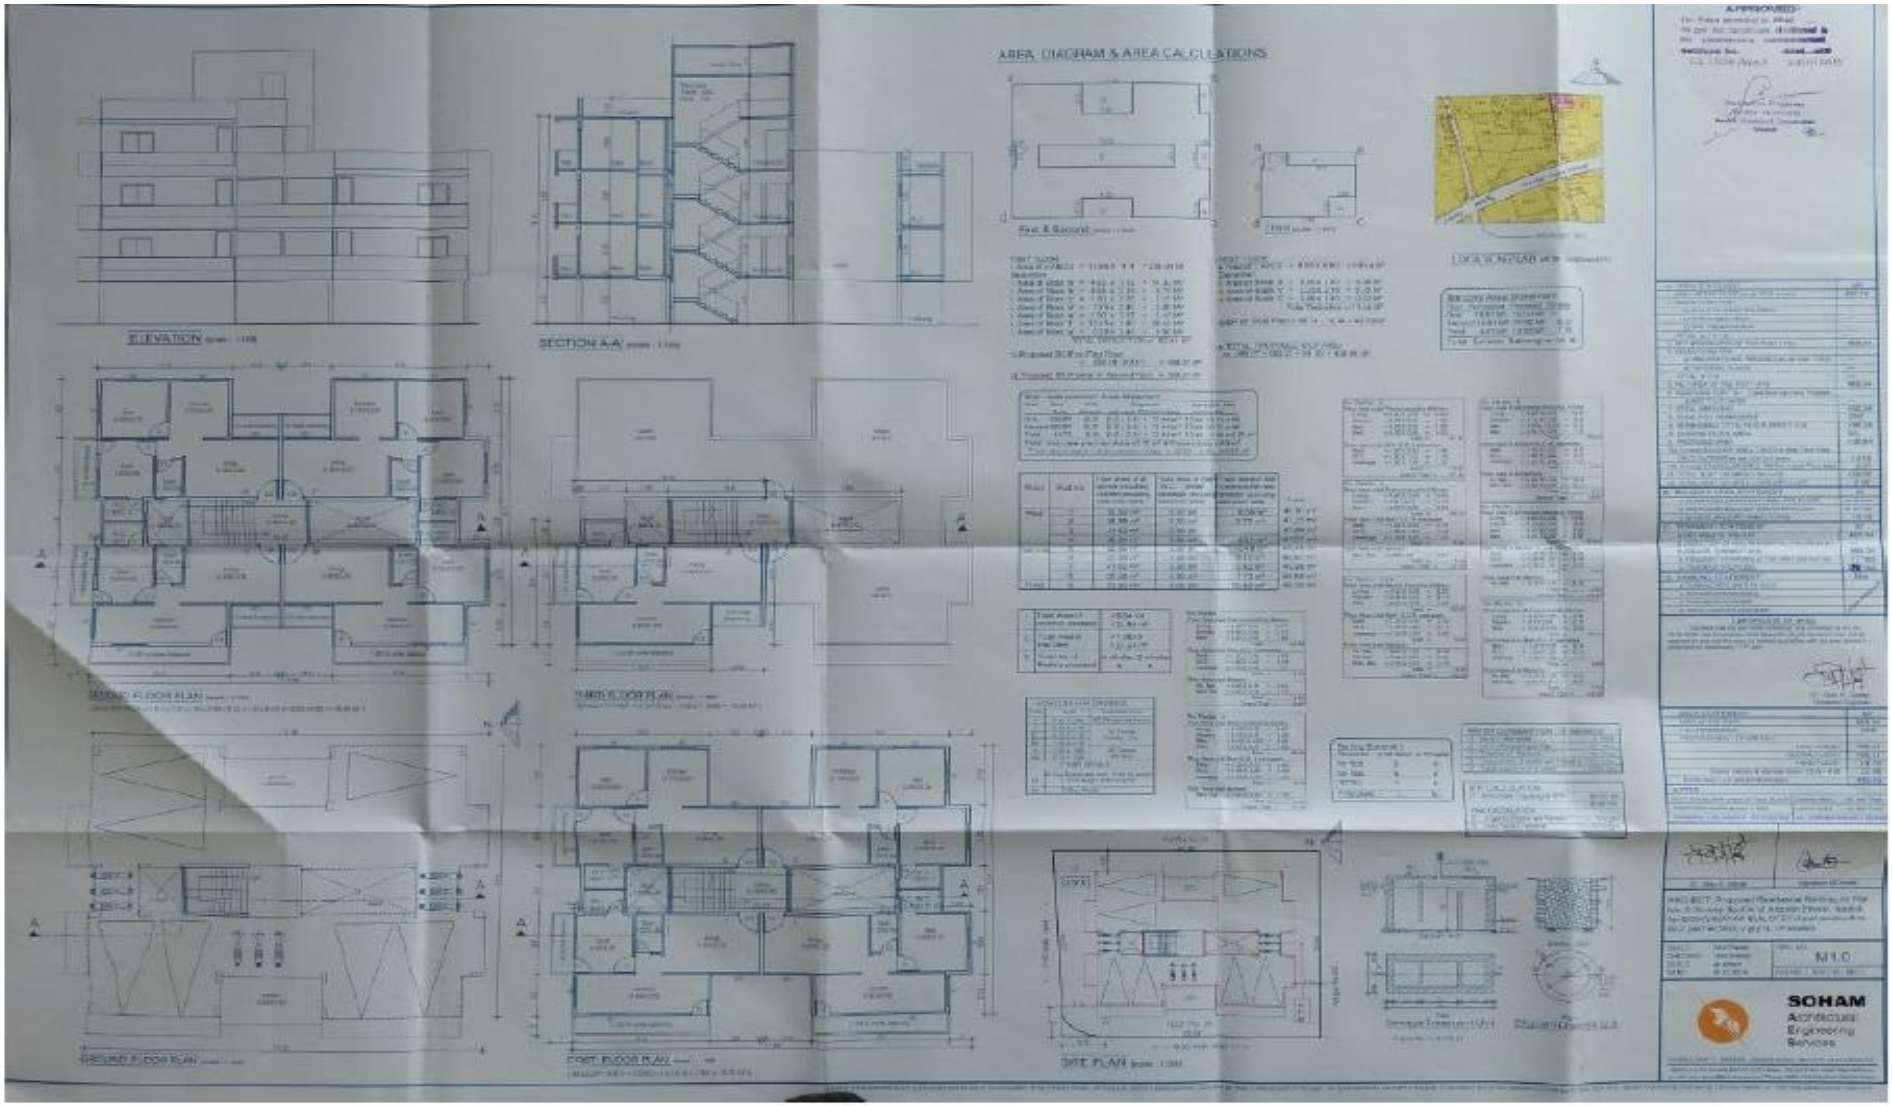
AREA DIAGRAM & AREA CALCULATIONS
ELEVATION
SECTION A-A'
GROUND FLOOR PLAN
FIRST FLOOR PLAN
SITE PLAN
LOCATION PLAN
SOHAM
Architecture
Engineering
Services

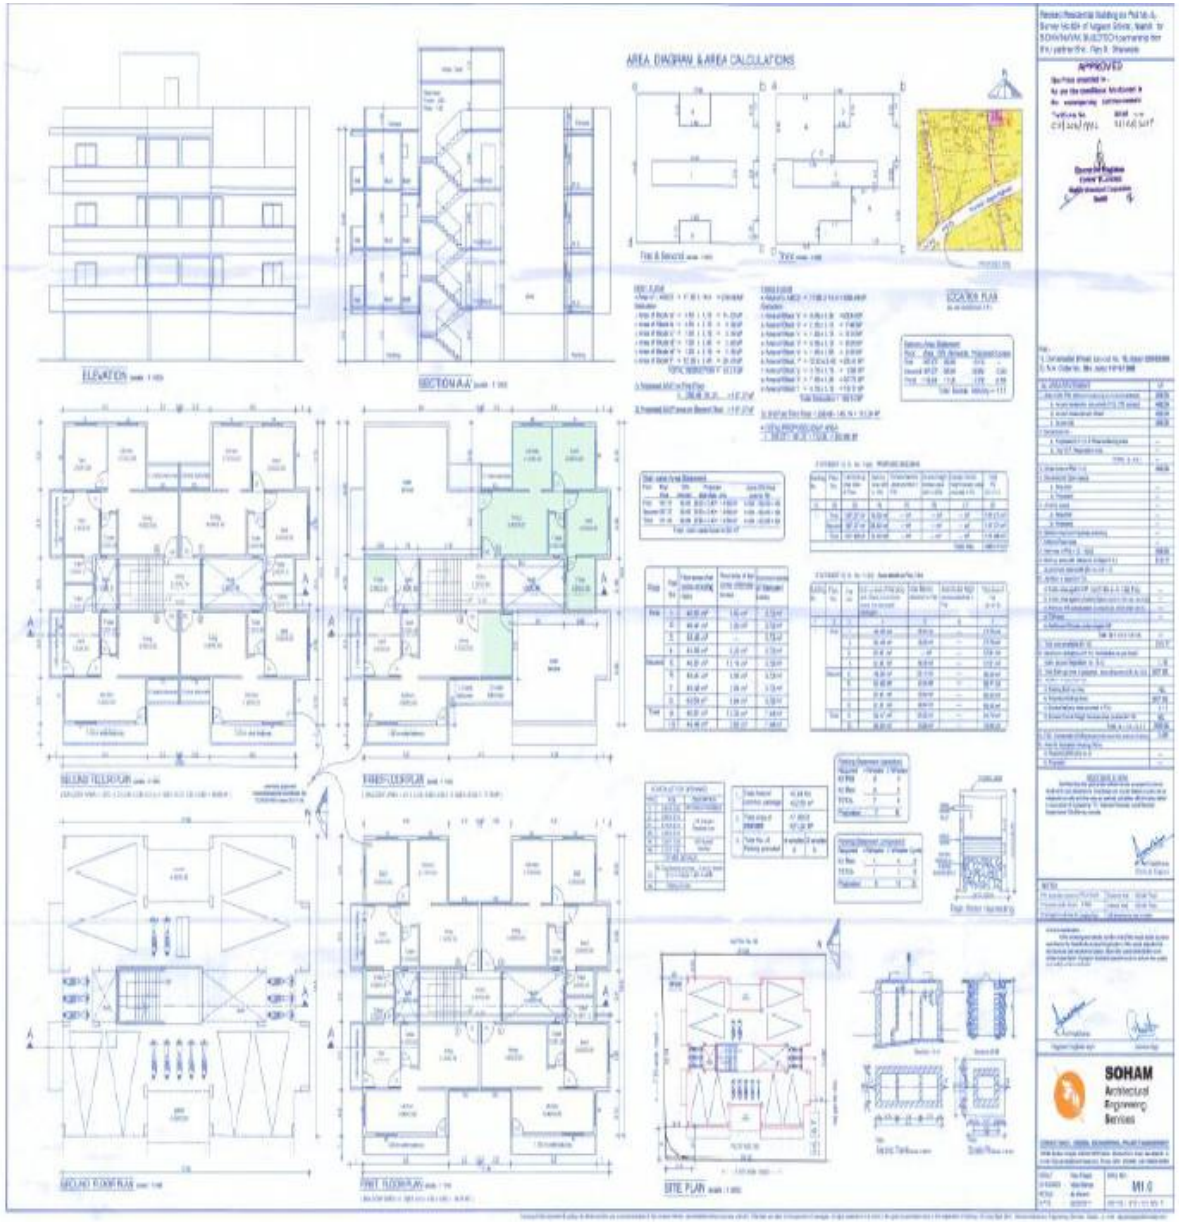
AREA DIAGRAM & AREA CALCULATIONS
APPROVED
SOHAM
Architectural
Engineering
Services