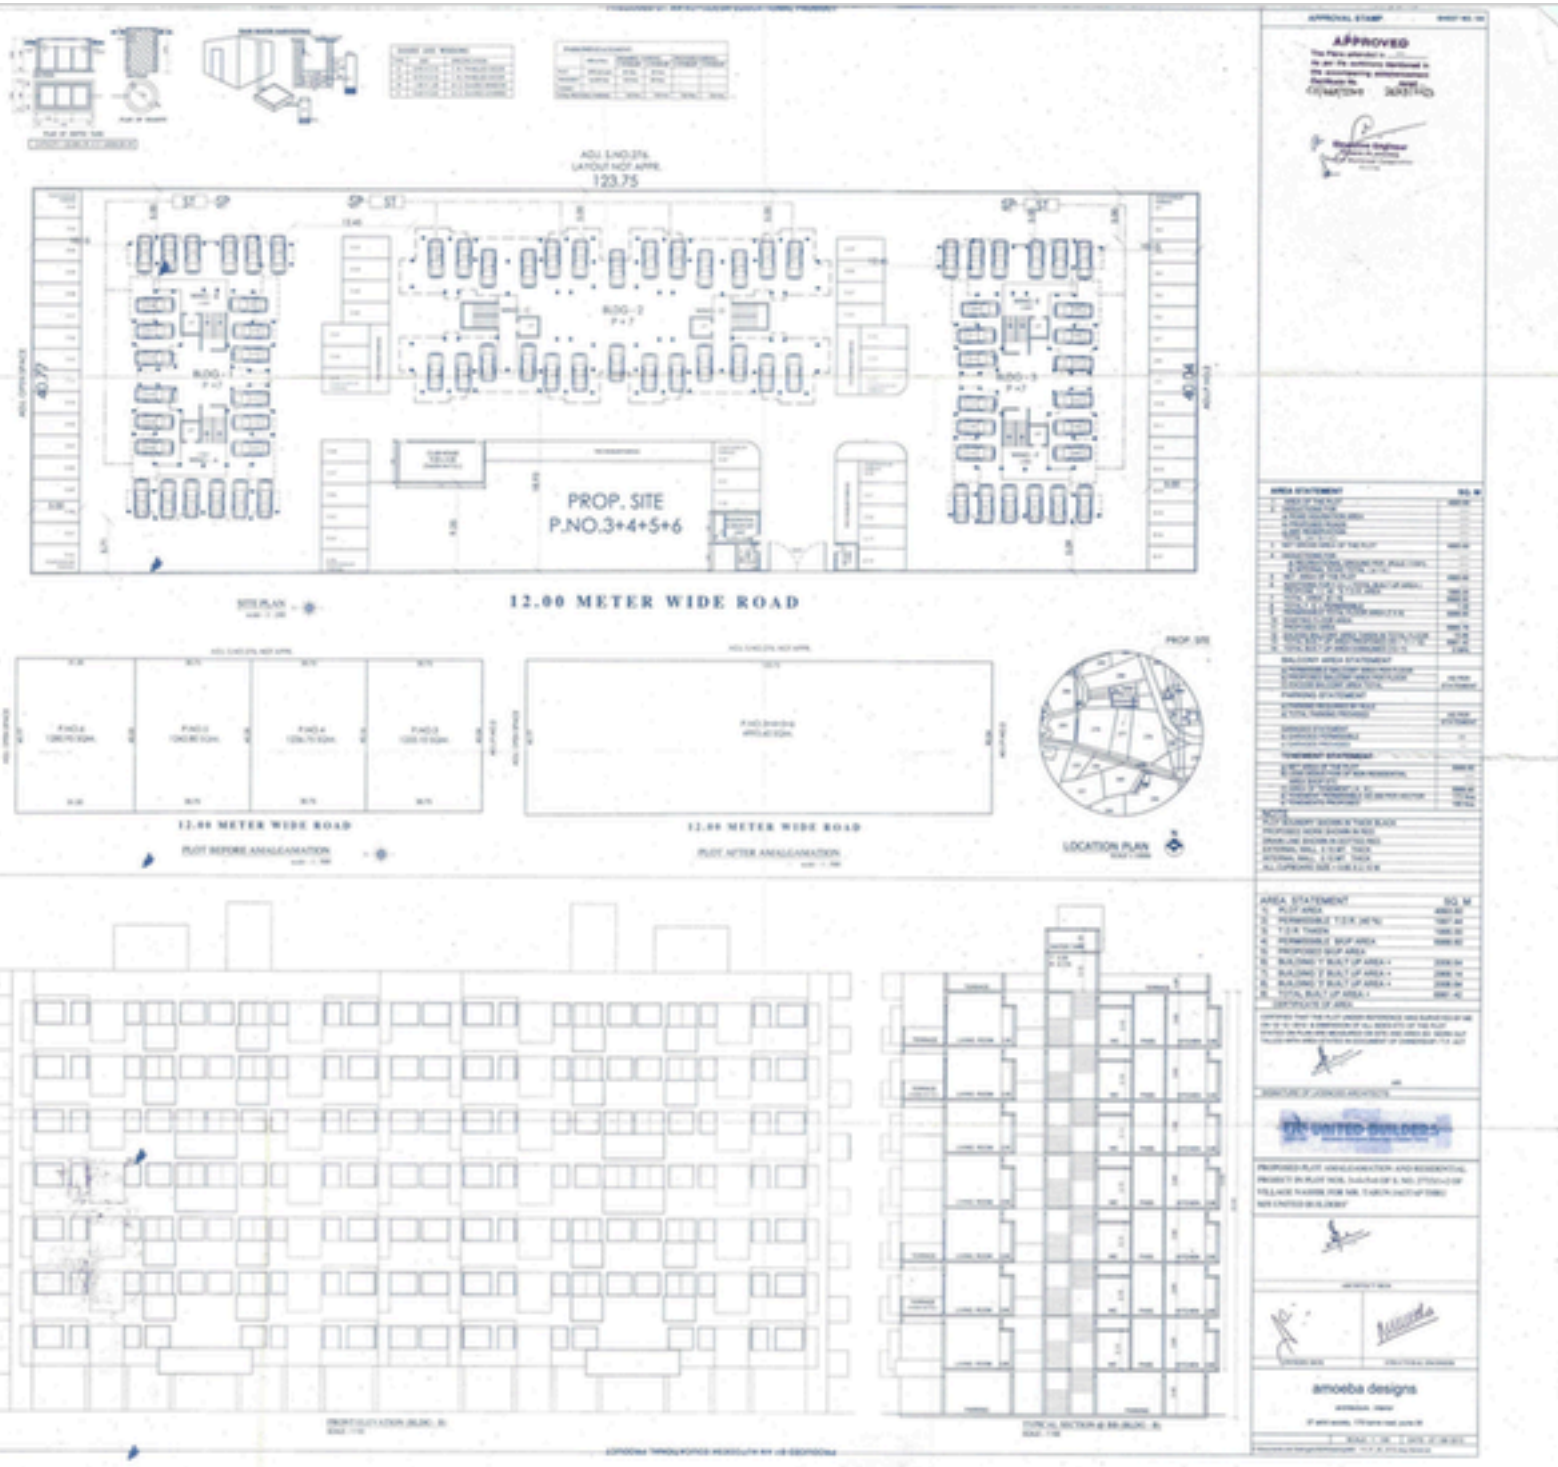

APPROVED
PROP. SITE
P.NO.3+4+5+6
12.00 METER WIDE ROAD
12.00 METER WIDE ROAD
12.00 METER WIDE ROAD
LOCATION PLAN
AREA STATEMENT
SQ. M
amoeba designs