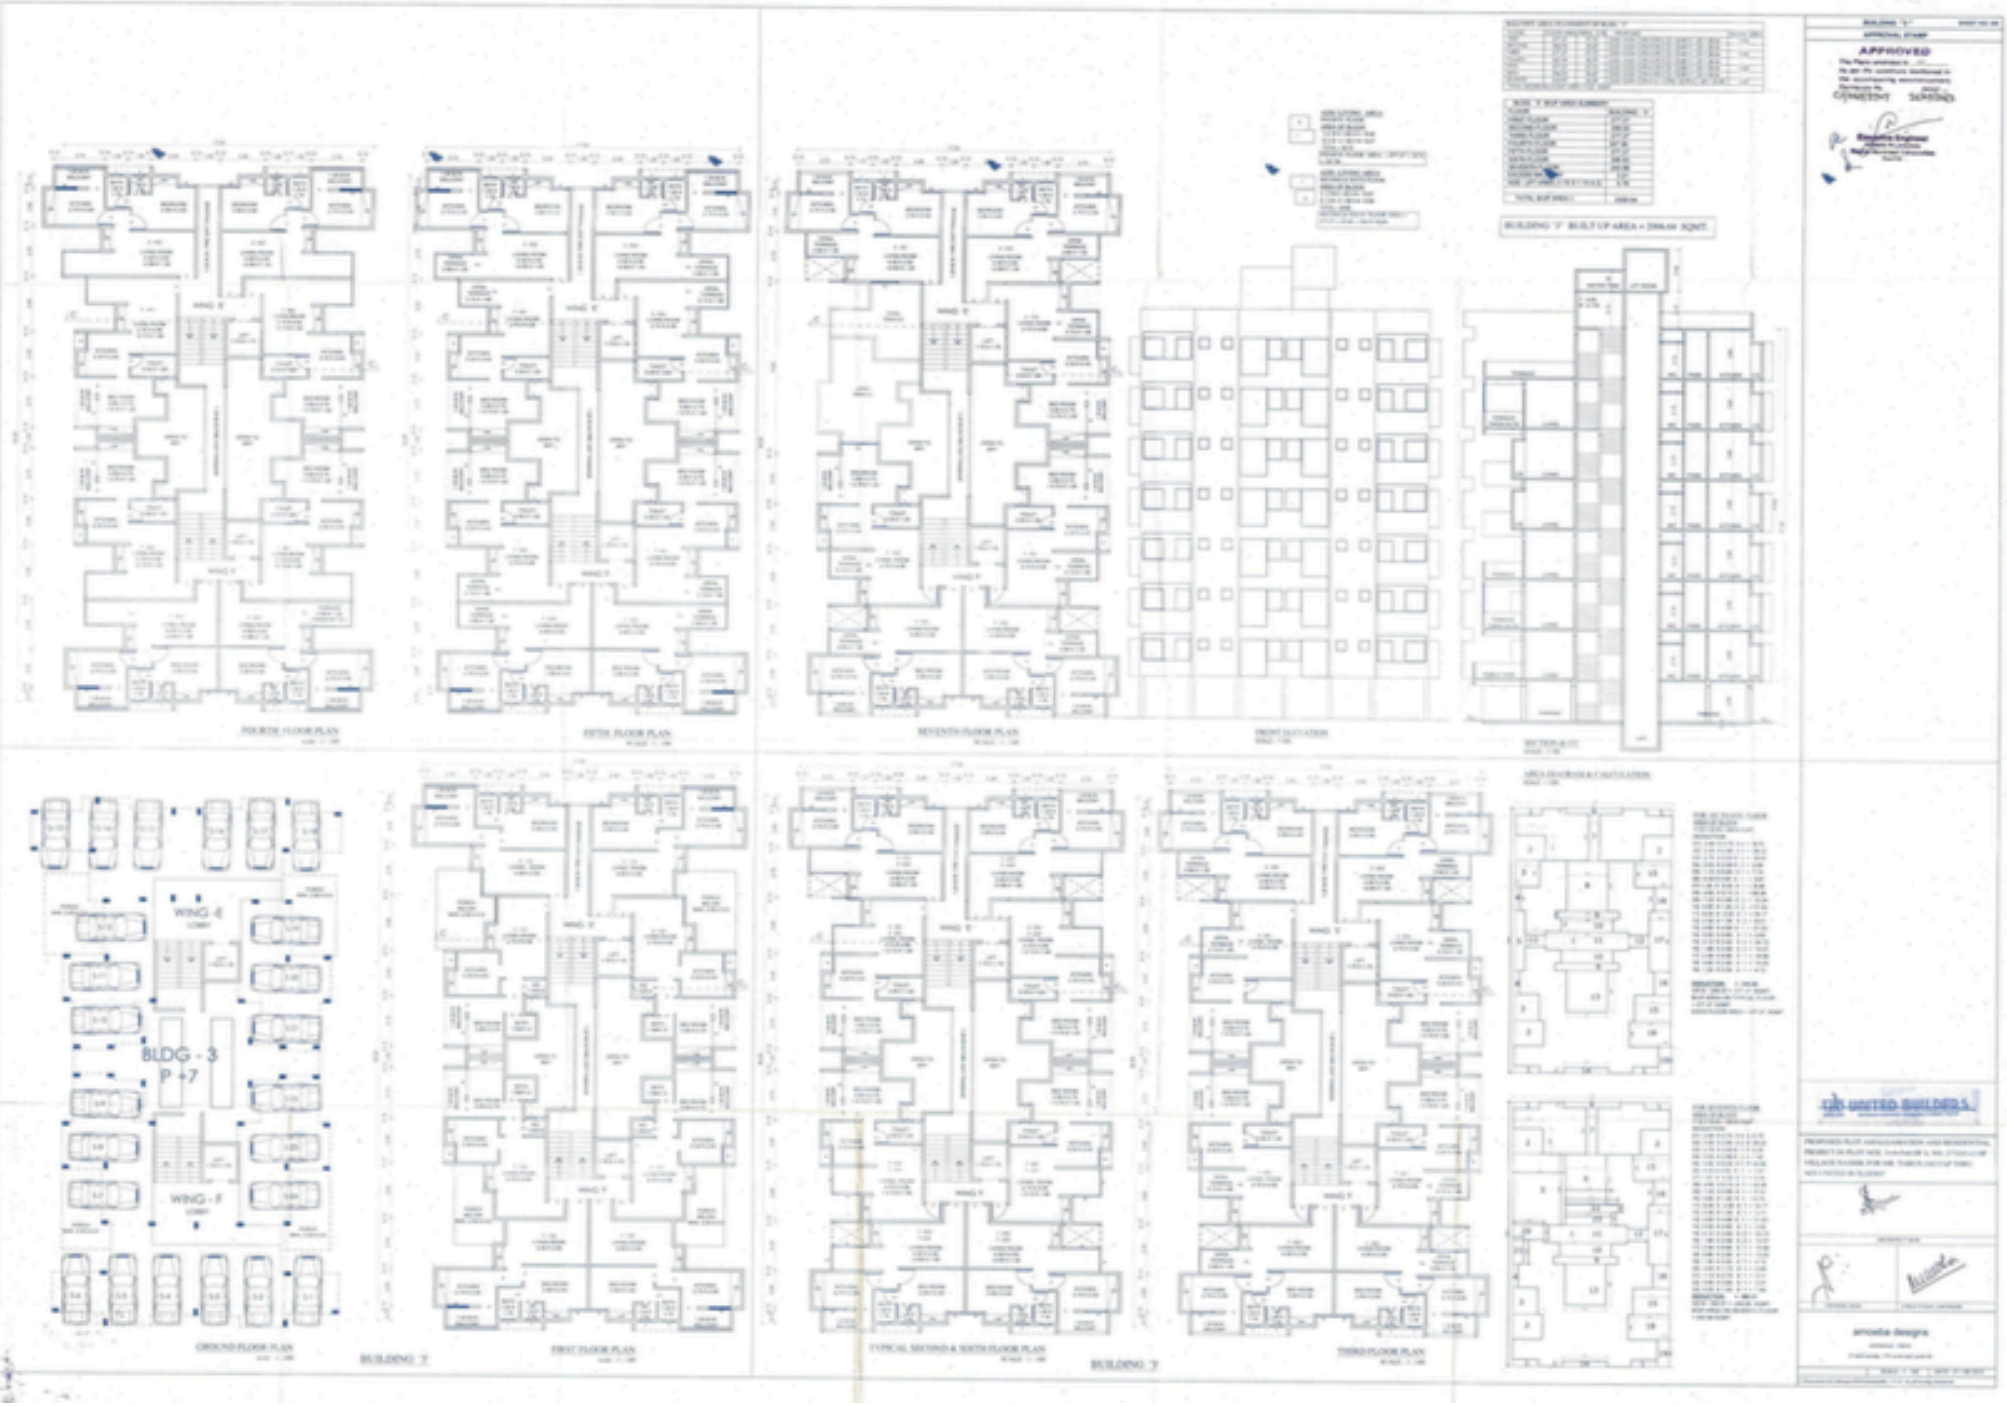

APPROVED
WING - E
WING - F
BLDG - 3
P +7
GROUND FLOOR PLAN
FIRST FLOOR PLAN
TYPICAL SECOND & SIXTH FLOOR PLAN
THIRD FLOOR PLAN
BUILDING '3'
BUILDING '3' BUILT UP AREA = 29664.00 SQMT.
arvoba designs