



ELEVATION

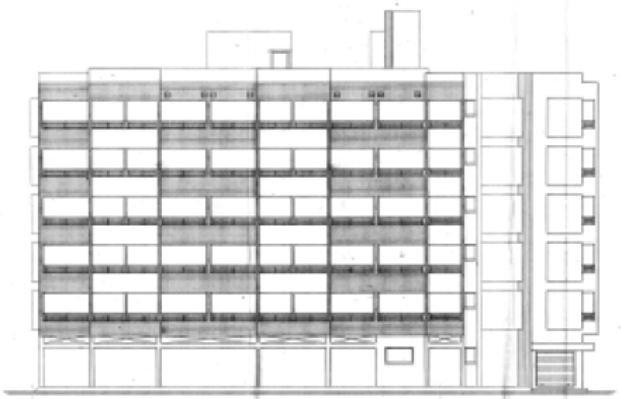


SECTION-A : A

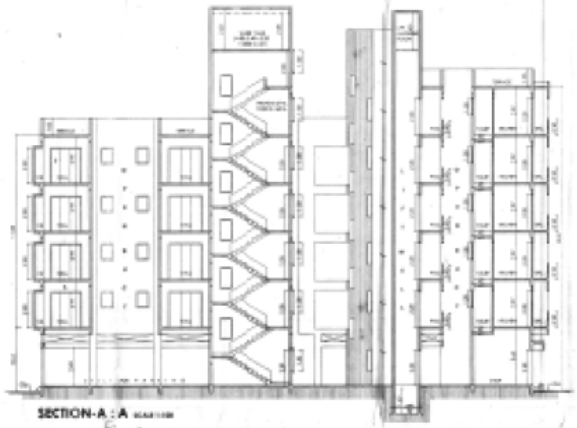



TYPICAL 2nd, 3rd & 4th FLOOR PLAN

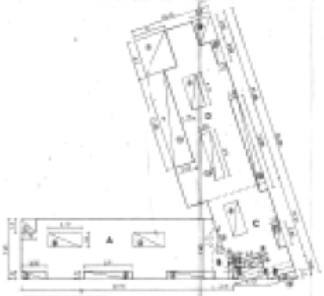




FIFTH FLOOR PLAN

APPROVING AUTHORITY

2'2

PROPOSED RESIDENTIAL HOUSING SCHEME ON PLOT No. 142 IN G. NO. 130/1 OF VILLAGE VILEKOL TAL & DIST.MASHIK.

C. G. MAYUR
ARCHITECTS

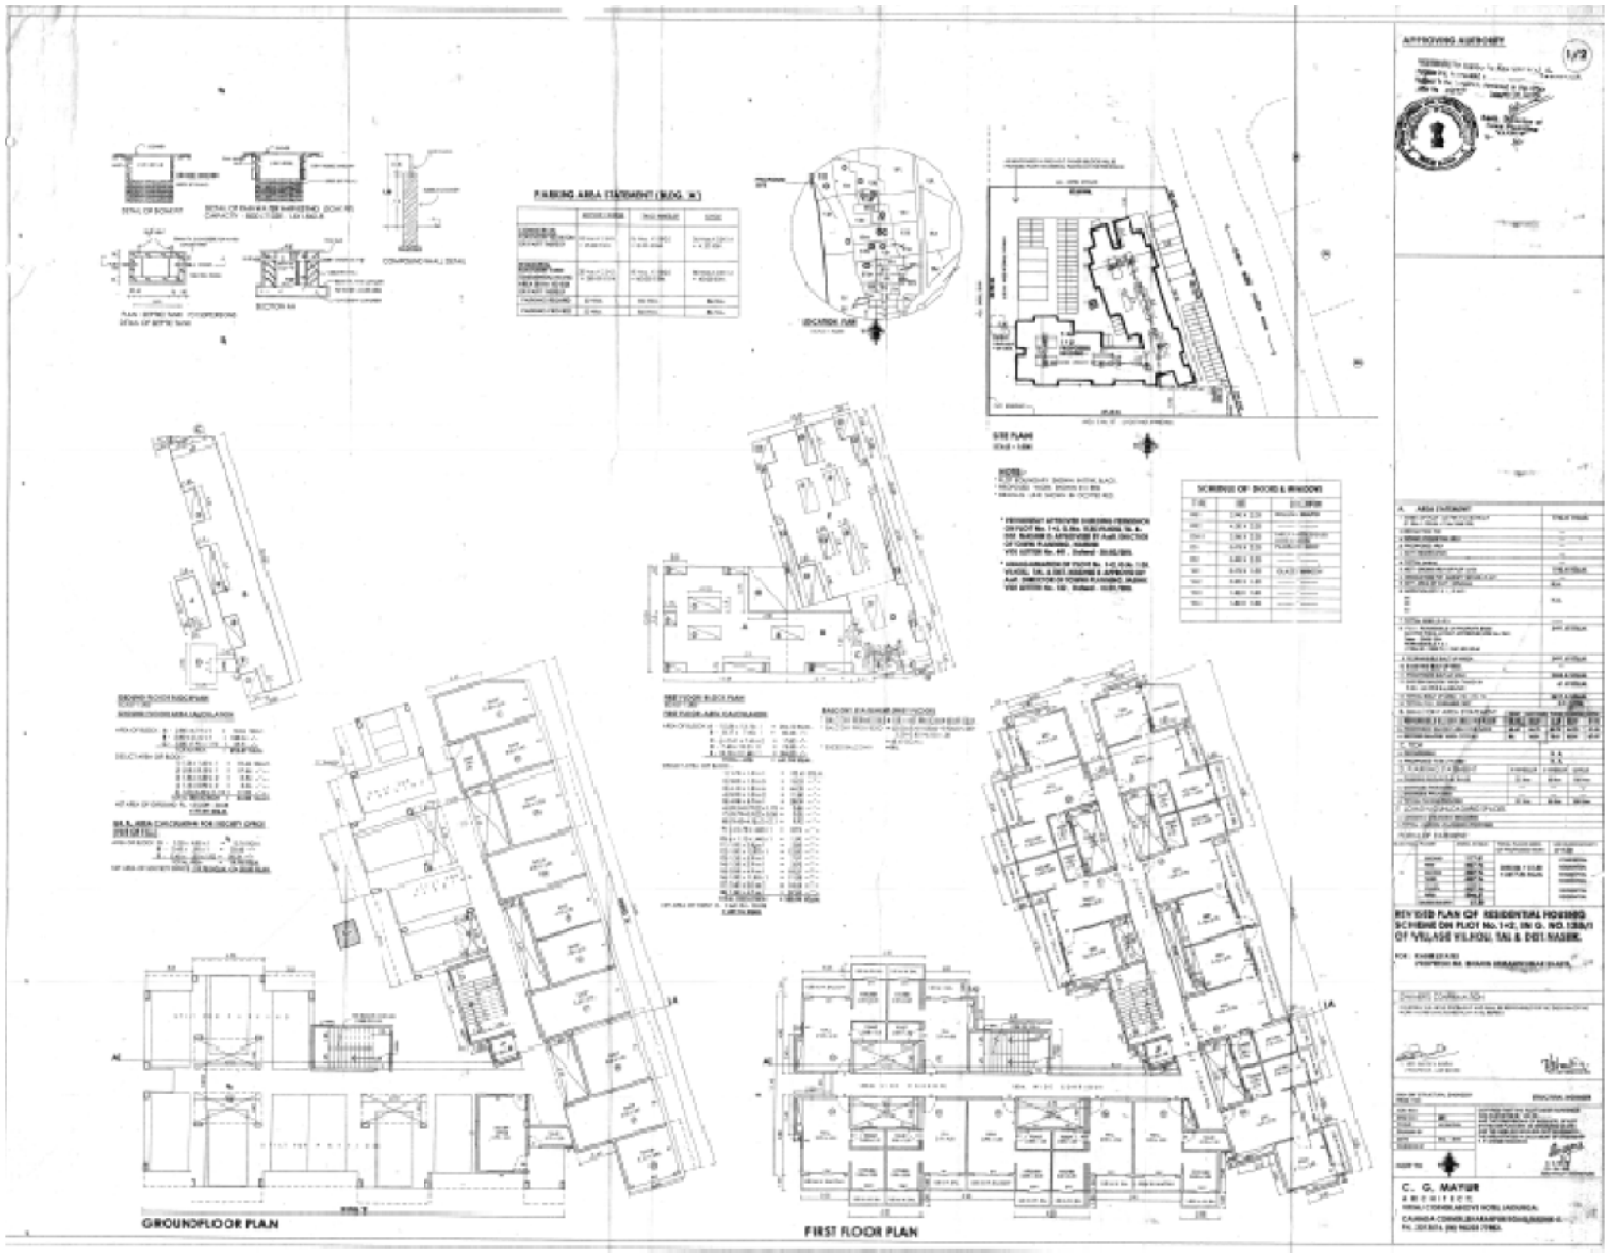
GROUNDFLOOR PLAN
FIRST FLOOR PLAN
SITE PLAN
SCHEDULE OF DOOR & WINDOW
REVISED PLAN OF RESIDENTIAL HOUSING SCHEME ON PLOT No. 1+2, SN G. NO. 138/1 OF VILLAGE VILHOLI, TAL & DIST. NASIK.
C. G. MATHE
ARCHITECTS