

अर्जदार यांची प्रत B2 & E

B2 & B3 Building, elevation & section

DOORS		WINDOWS	
D-1	0.90 X 2.10	W-1	1.50 X 1.20
D-2	0.75 X 2.10	W-2	1.25 X 1.20
		W-3	1.94 X 0.90
		V1	0.60 X 0.90

	PLOT BOUNDARY SHOWN IN	
	PROPOSED CONSTRUCTION	
	DRINAGE LINE	
	WATER LINE	

SIGNATURE OF CLIENT

Handwritten signature
Dy. Commissioner - 2
Municipal Corporation
Chhatrapati Sambhajnagar



SIGN & SEAL

Architect

SWAPNIL P. SHROFF

Regdn. No. CA/1996/20610
M. Arch (U.D.), B. Arch
Govt. Approved Valuer

axmikanant surve
 swapnil shroff



arc associates

architects
 urban planners
 interior designers
 approved valuers

7, chetan super market,
trimurti chowk, jawahar
colony, aurangabad - 5

0 2 4 0 - 2 3 2 9 9 0 0
9 4 2 2 2 0 7 0 0 5
9 4 2 2 2 0 7 0 0 6
9 8 6 0 6 6 6 6 9 9
9 8 2 3 0 2 7 7 9 1
arcassociates999@gmail.com




SECTION-BB

नाह्येनैव शक्यमिति,
अस्माकं सः सः सः सः
'अस्माकं सः सः सः सः

छठे व नियम

यह बांधकाम परवानगीनुसार बांधकाम सुरु
कैल्यानंतर ज्योत्यापर्यंत (Plinth Level) चे
बांधकाम पूर्ण झाल्यावर वास्तुविशारद /
व्यवसायीक अभियंता/ सुपरवायझर, यांचे
मार्फत ज्योत्याचे पूर्णत्वाचे प्रमाणपत्र ह्या
कार्यालया" हून प्राप्त करून घेऊन नंतरच
पूढील बांध. म सुरु करावे अन्यथा आग्रण
त्या पुढे केले बांधकाम. जगधिकृत समजून
कार्यावाही करभगत येईल ह्याची नोंद घ्यावी

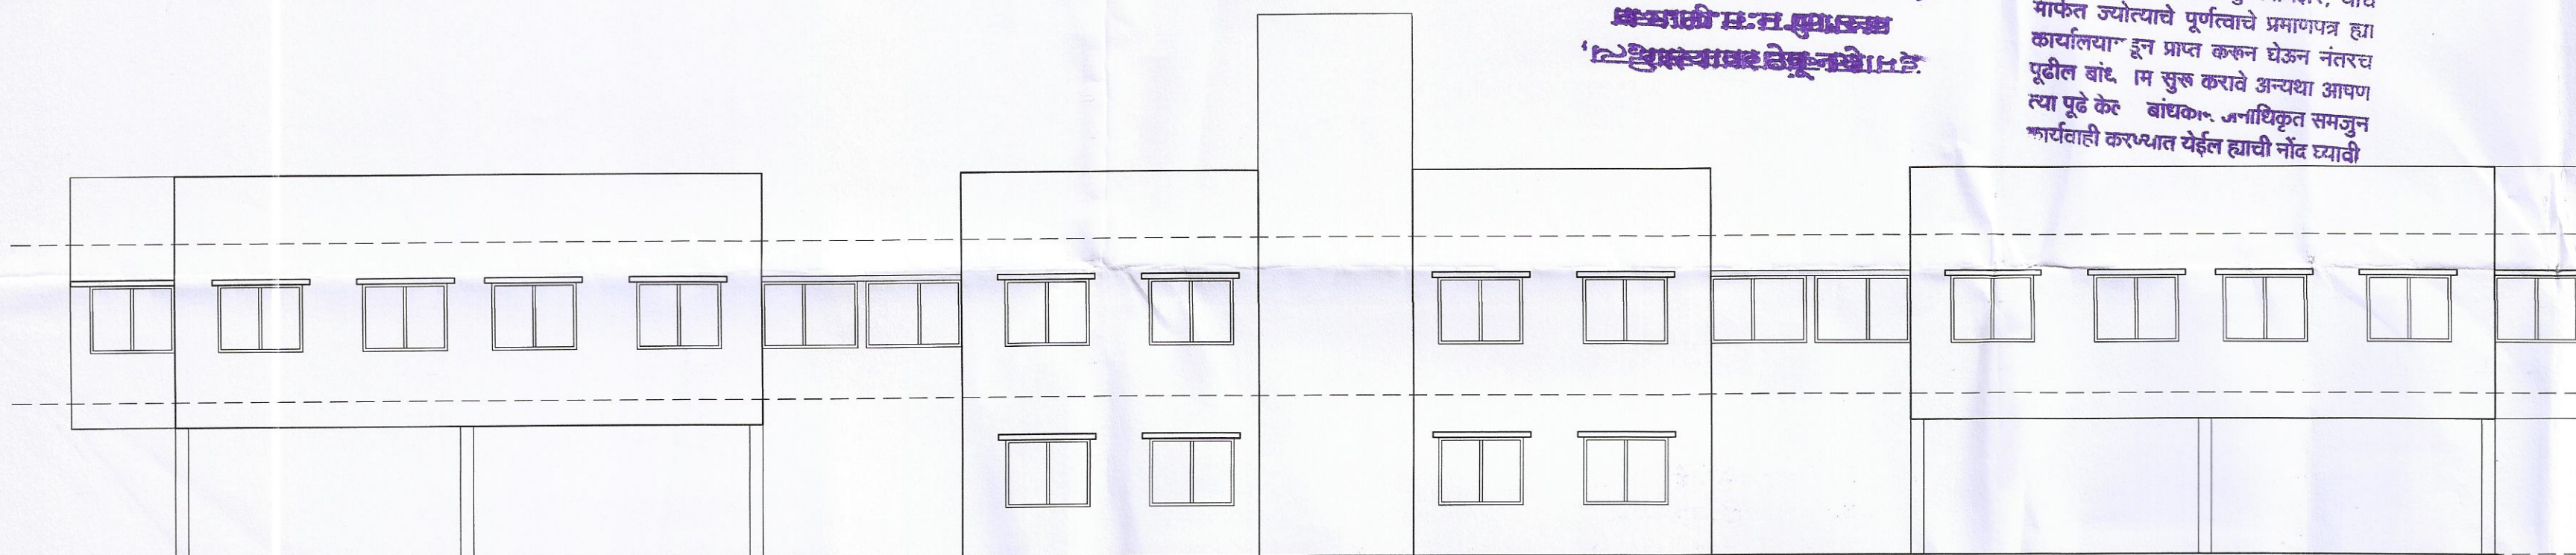

	REVISED ON
SCALE - 1:100	
DATE - 03/04/19	
DRAWN BY	CHECKED BY
SHIVAJI J.	SWAPNIL
T.B.M=100.00 TAKEN ON STRUCTURE PLINTH	