


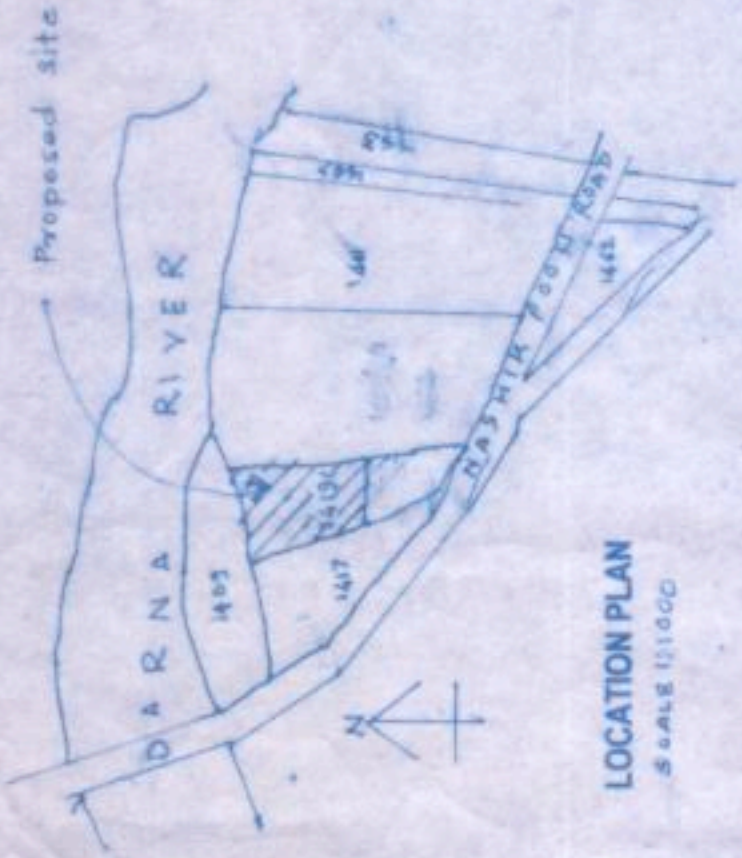


STAMP APPROVAL

OFFICE OF THE ASSISTANT DIRECTOR OF TOWN PLANNING
NASHIK BRANCH, NASHIK

Letter No. 358 Date 30/05/2018
For Repetition of (Group Housing) Purpose

TENTATIVE LAYOUT
RECOMMENDED FOR DEMARCATION

ASSISTANT DIRECTOR OF TOWN PLANNING,
NASHIK

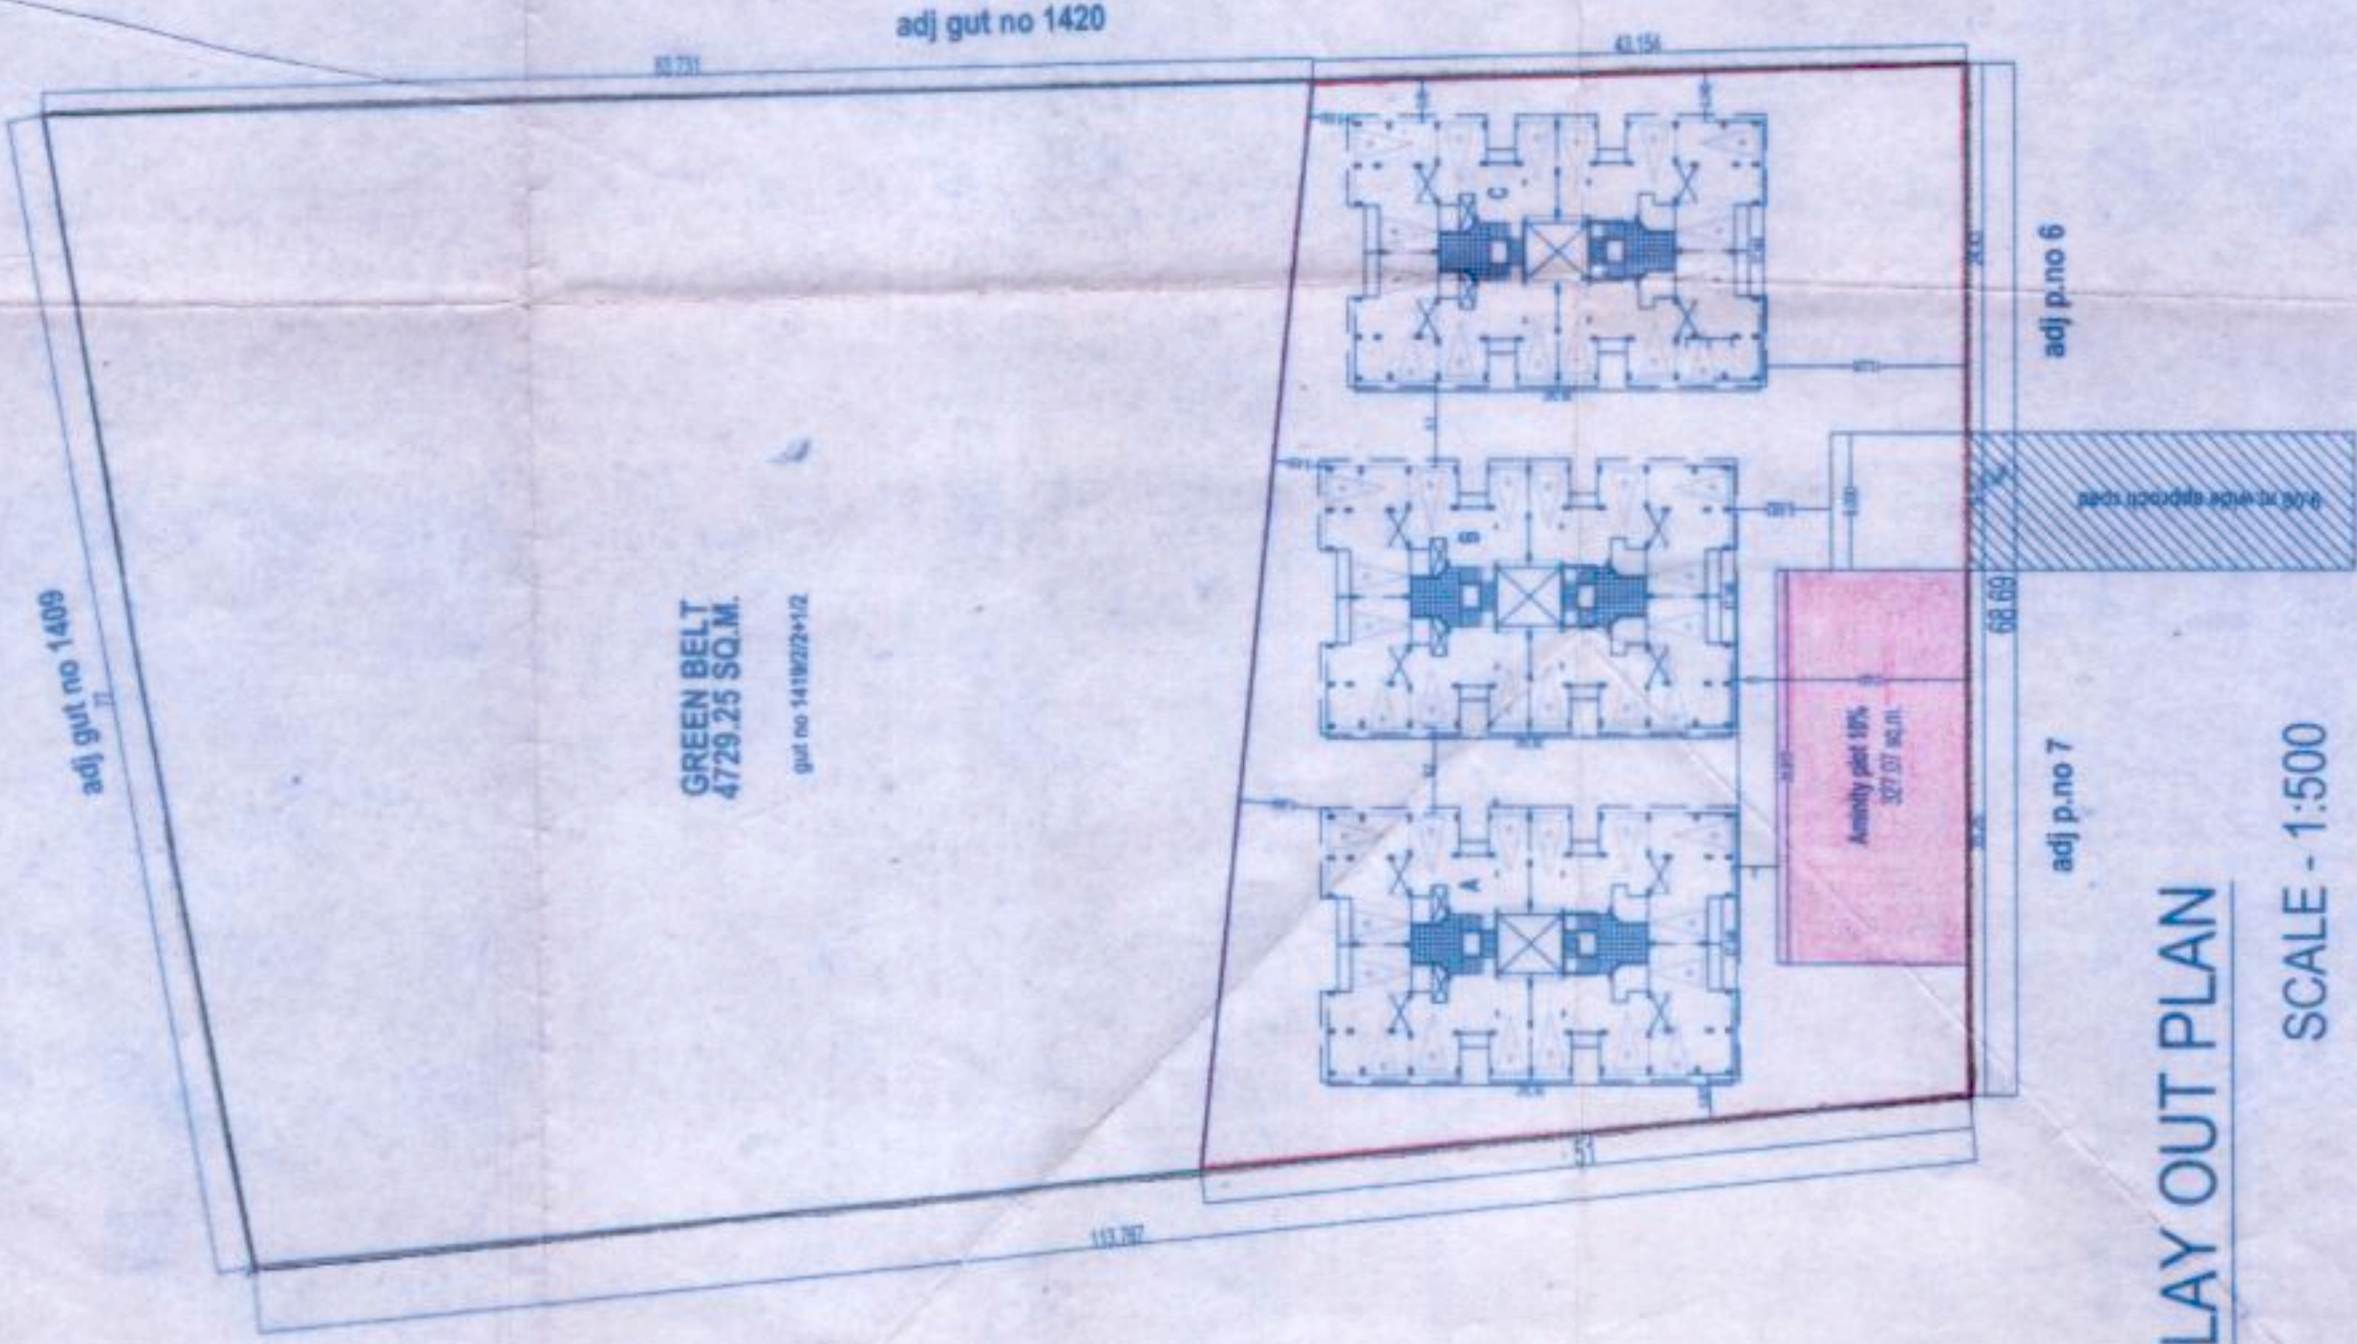

S.NO.	A. AREA STATEMENT	AREA IN SQ.M.
1.	AREA OF THE PLOT (7/12 EXTRACT) 1419 1/2*22 4000*4000.00	8000.00
2.	DEDUCTION	0
a)	ROAD ACQUISITION AREA	0
b)	PROPOSED ROAD	4729.25
c)	PLOT FOR GREEN BELT	4729.25
TOTAL (a+b+c)		3270.75
3.	NET GROSS AREA OF HISSE (1-2)	3270.75
4.	DEDUCTION FOR	327.07
a)	10% AMENITY PLOT	327.07
TOTAL (a)		327.07
5.	NET AREA OF THE HISSE (3-4)	2943.68
8.	TOTAL F.S.I. PERMISSIBLE	0.80
9.	TOTAL PERMISSIBLE FLOOR AREA	23649.312

CERTIFICATE OF AREA

CERTIFIED THAT THE PLOT UNDER REFERENCE WAS SURVEYED BY ME ON 13th MAY 2014 AND DIMENSION OF SIDES ETC. OF THE PLOT STATED ON PLAN ARE AS MEASURED ON SITE AND THE AREA SO WORKED OUT TALLIES WITH AREA STATED IN DOCUMENT OF

[Signature]

SIGN. OF LICENCED ARCHITECT

PROPOSAL

TENTATIVE
PROPOSED LAYOUT FOR GROUP HOUSING
FOR N.A. PURPOSE

IN G.NO 1419/12*1419/22 OF VILLAGE PALSE
TAL & DIST. NASHIK.

FOR - LATABAI KHANDU GAIDHANI & OTHERS THROUGH GPA HOLDER
SADGURU SHIVRAM CONSTRUCTION P.V.T. LTD
DIRECTOR :- SHRI PRAMOD ASHOK MURKAWAR

[Signature]

ARCHITECT SIGN

OWNER'S SIGNATURE

ARCHITECT

MUKUL S. PATIL

Reg. No. CA / 94 / 17735

OFFICE NO- 6, FIRST FLOOR, BHAGWANT PARK, OPPOSITE
DUTTA MANDIR, DUTA MANDIR ROAD, NASHIK RD.
PIN. C. - 422101, PH. - 0253-2466264

SCALE
AS SHOWN

DATE
19 / 5 / 2014

DWG. NO.

JOB NO.