


TRUE COPY

R. S. GANDHI
MONARCH ARCHITECTS &
ENGINEER
Shri Apartment,
Kashik, Nashik, MAHARASHTRA

LAGU S No 415

LOCATION PLAN
1-1320

(1 CM = 160 M)

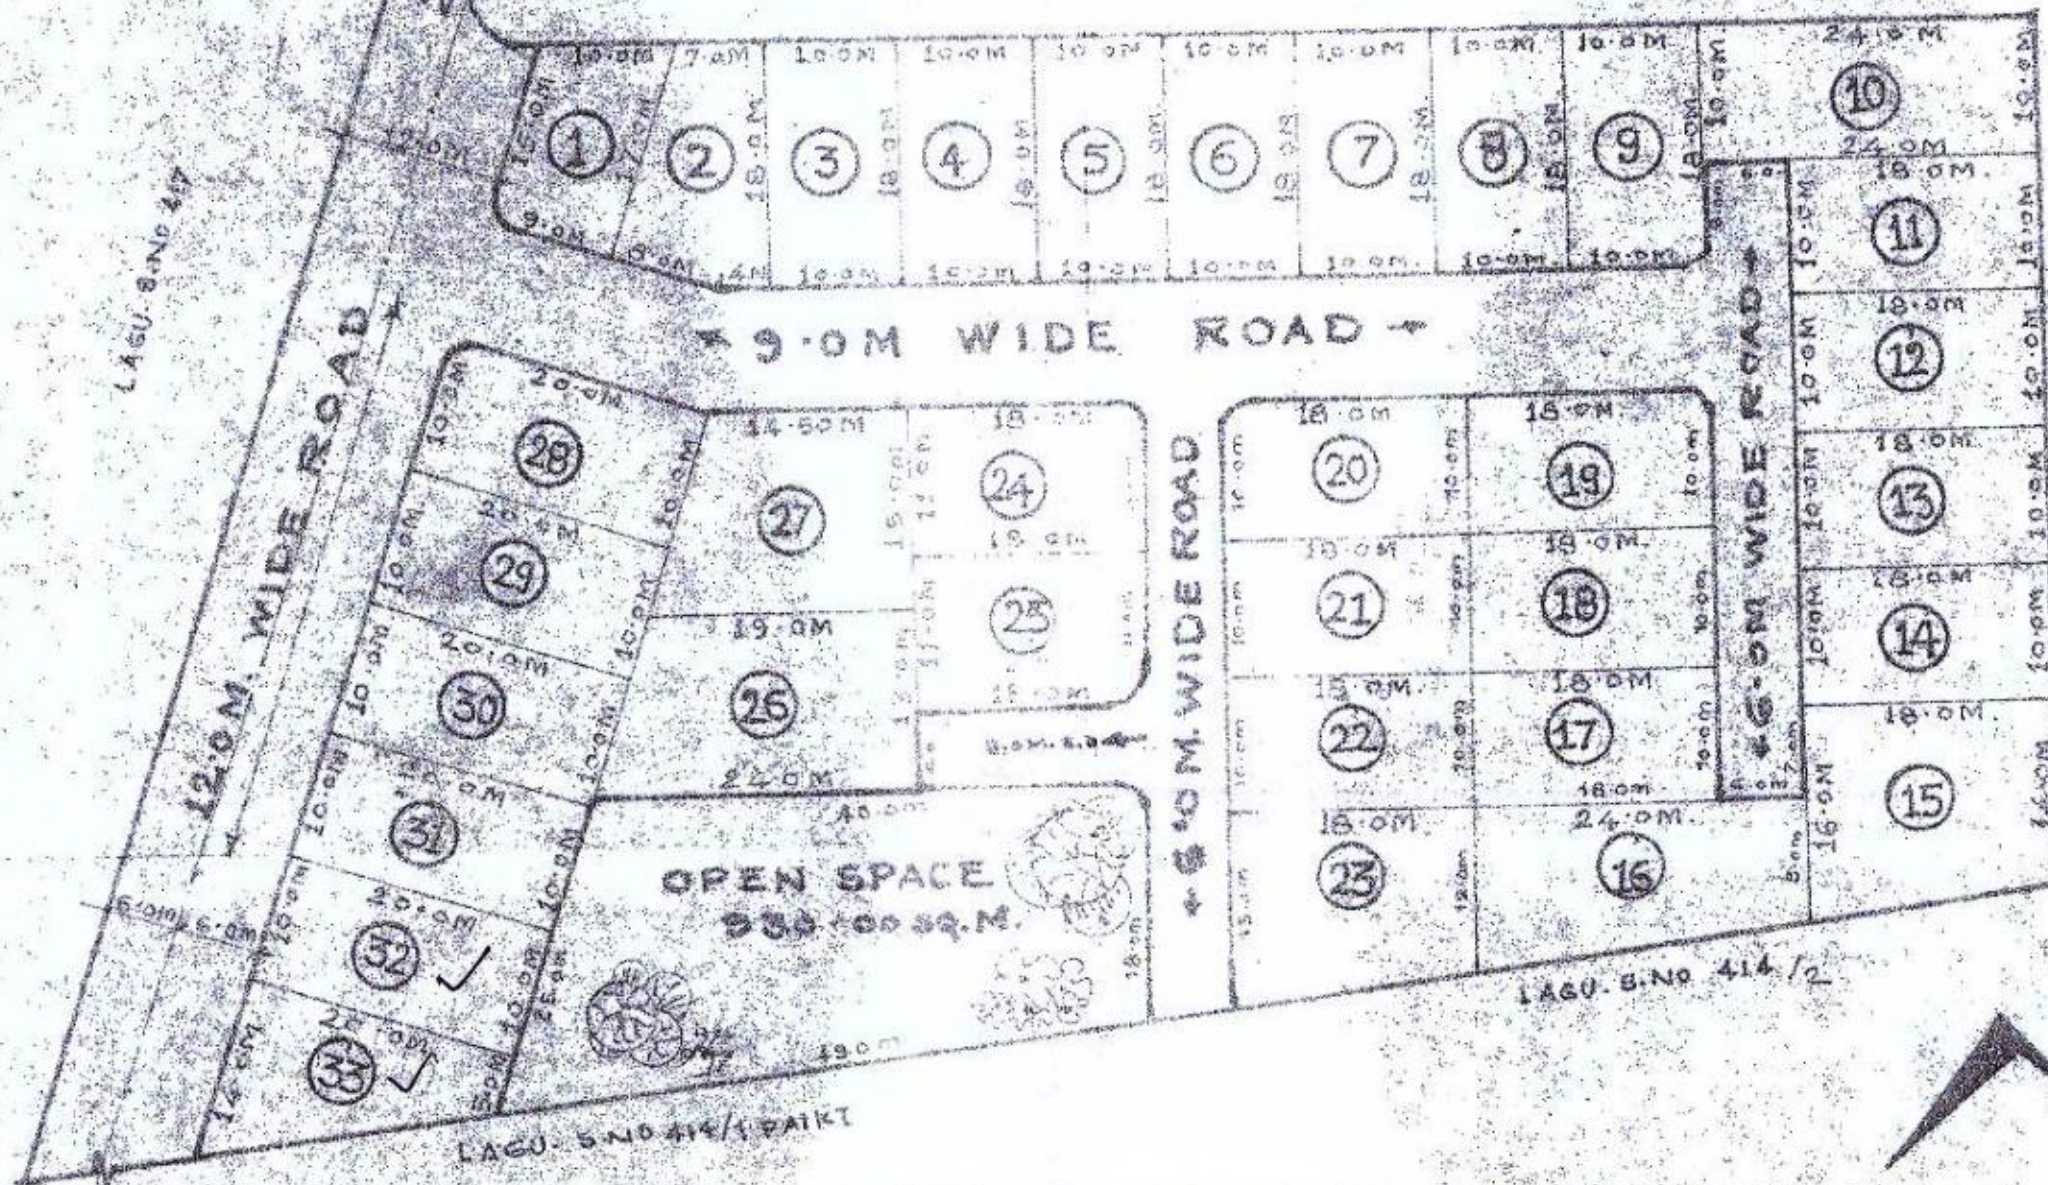

PROPOSED LAY-OUT FOR
S. NO. 562 AT MAKHAMALABAD
TAL. DIST. NASHIK

ACTUAL DIMARCLATION
OF S. No. 562 AT
MAKHAMALABAD
TAL. DIST. NASHIK

APPROVED NA. COLLECTORATE NASHIK
No. R. S. D/III/NA/SR 123/85
DATED 1-23-75 1985

APPROVED A.D.T.P. NASHIK
MUNICIPAL CORPORATION TENTATIVELY
LETTER No. L.N.D./WS/46
DATED 1-

PROPOSED

362/AT MAKHAMALABAD

TAL. DIST. NASHIK

FOR SMT. PARVATABAI PUNDLIK
PINGALE.

AREA STATEMENT

TOTAL AREA OF S. No. 562 9300.00 SQ.M.
AREA OF SUB PLOTS 6518.00 SQ.M.
AREA OF OPEN SPACE 930.00 SQ.M.
AREA OF ROADS 1852.00 SQ.M.
TOTAL AREA 9300.00 SQ.M.

PLOT AREA STATEMENT

P.No.	AREA IN SQ.M.	P.No.	AREA IN SQ.M.
1	180.00	17	180.00
2	166.00	18	180.00
3	180.00	19	180.00
4	180.00	20	180.00
5	180.00	21	180.00
6	180.00	22	180.00
7	180.00	23	243.00
8	180.00	24	198.00
9	180.00	25	198.00
10	240.00	26	279.50
11	180.00	27	231.25
12	180.00	28	200.00
13	180.00	29	200.00
14	180.00	30	200.00
15	270.00	31	200.00
16	252.00	32	200.00
TOTAL PLOTS 32		180.00	

OWNER'S SIGN.

ARCHITECT'S SIGN.



MONARCH
MR. R. S. GANDHI
ARCHITECTS & ENGINEERS
8/3 GIL GANE
NASHIK