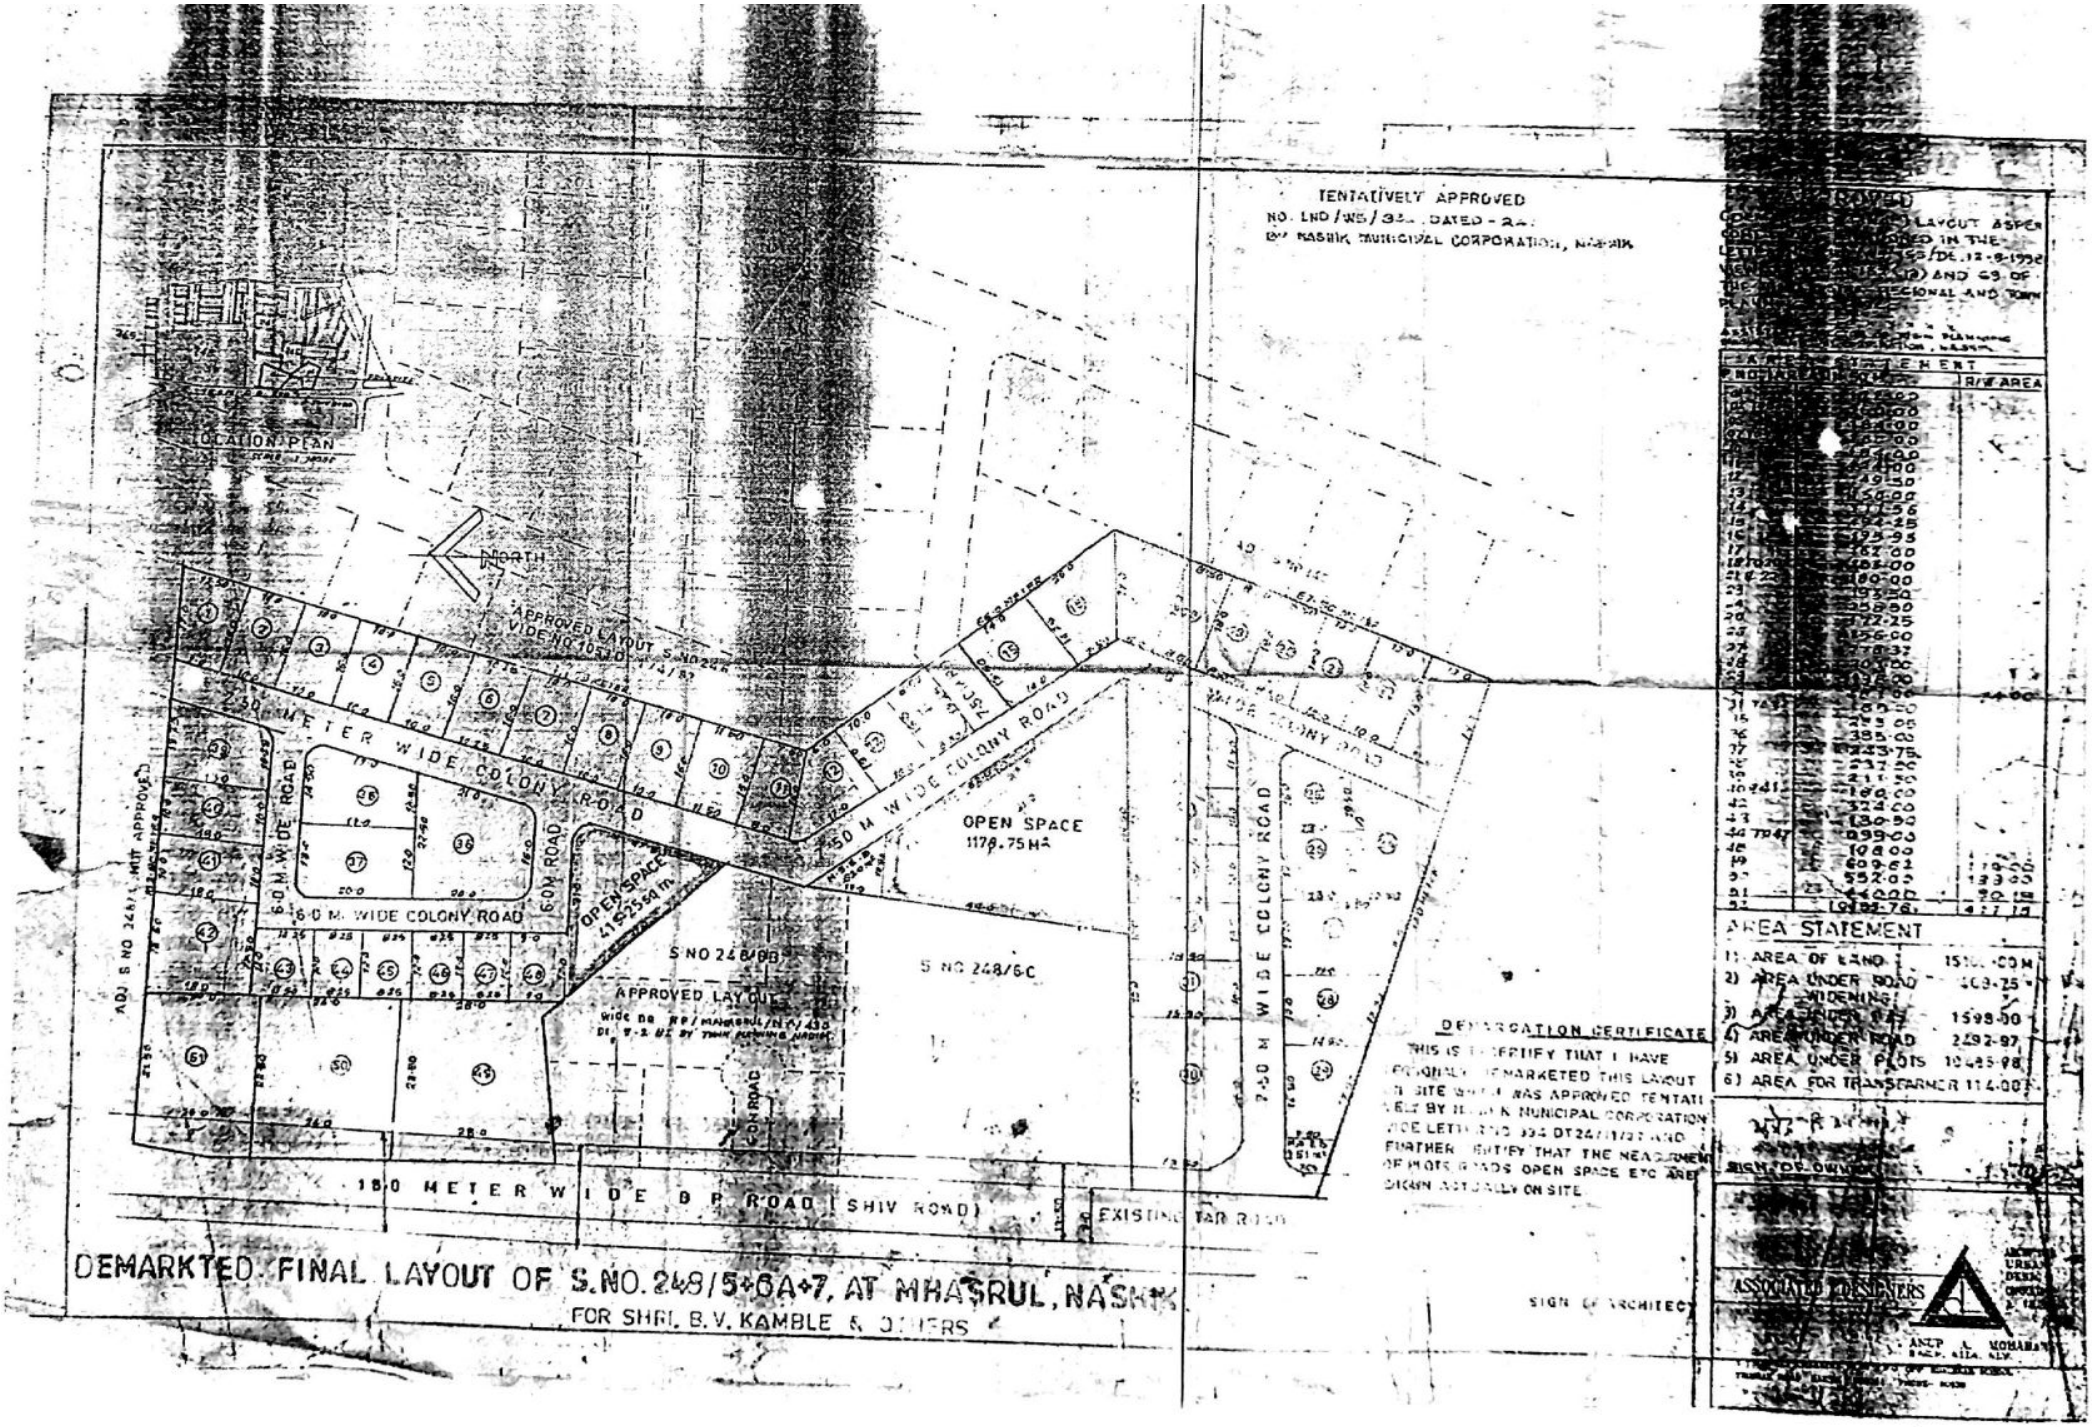
TENTATIVELY APPROVED
NO. LND/WS/3[illegible] DATED - 24.
BY NASHIK MUNICIPAL CORPORATION, NASHIK
LOCATION PLAN
NORTH
APPROVED LAYOUT VIDE NO 1053
60 M WIDE COLONY ROAD
50 M WIDE COLONY ROAD
OPEN SPACE
1178.75 MA
OPEN SPACE
4152.54 M
S NO 248/6B
S NO 248/6C
APPROVED LAYOUT
60 M ROAD
18.0 METER WIDE D P ROAD (SHIV ROAD)
EXISTING TAR ROAD
ADJ S NO 248/1, NOT APPROVED
DEMARKTED FINAL LAYOUT OF S.NO. 248/5+6A+7, AT MHASRUL, NASHIK.
FOR SHRI. B.V. KAMBLE & OTHERS
DEMARCATION CERTIFICATE
SIGN OF ARCHITECT
ASSOCIATED ARCHITECTS
AREA STATEMENT
1) AREA OF LAND 15[illegible].00 M
2) AREA UNDER ROAD WIDENING 309.25
3) AREA UNDER R.P. 1598.00
4) AREA UNDER ROAD 2292.97
5) AREA UNDER PLOTS 10485.98
6) AREA FOR TRANSFARMER 114.00