APPROVE

The Plans amended in...
As per the conditions M...
the accompaning commencement
Certificate No. C21923/6123 dated 29/01/2019
Executive Engineer
TOWN PLANING
Nashik Municipal Corporation
Nashik

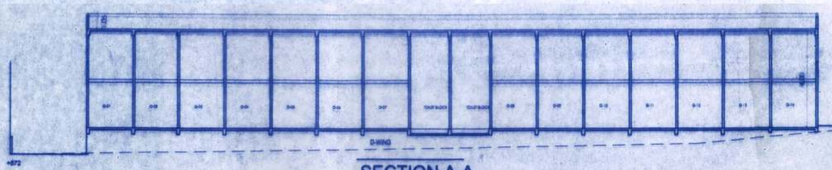

SECTION A-A
SCALE 1: 200

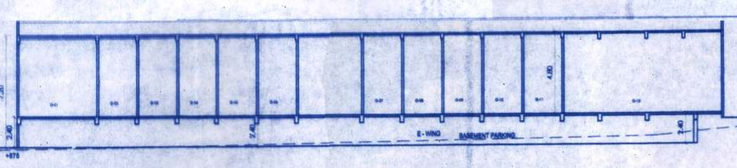

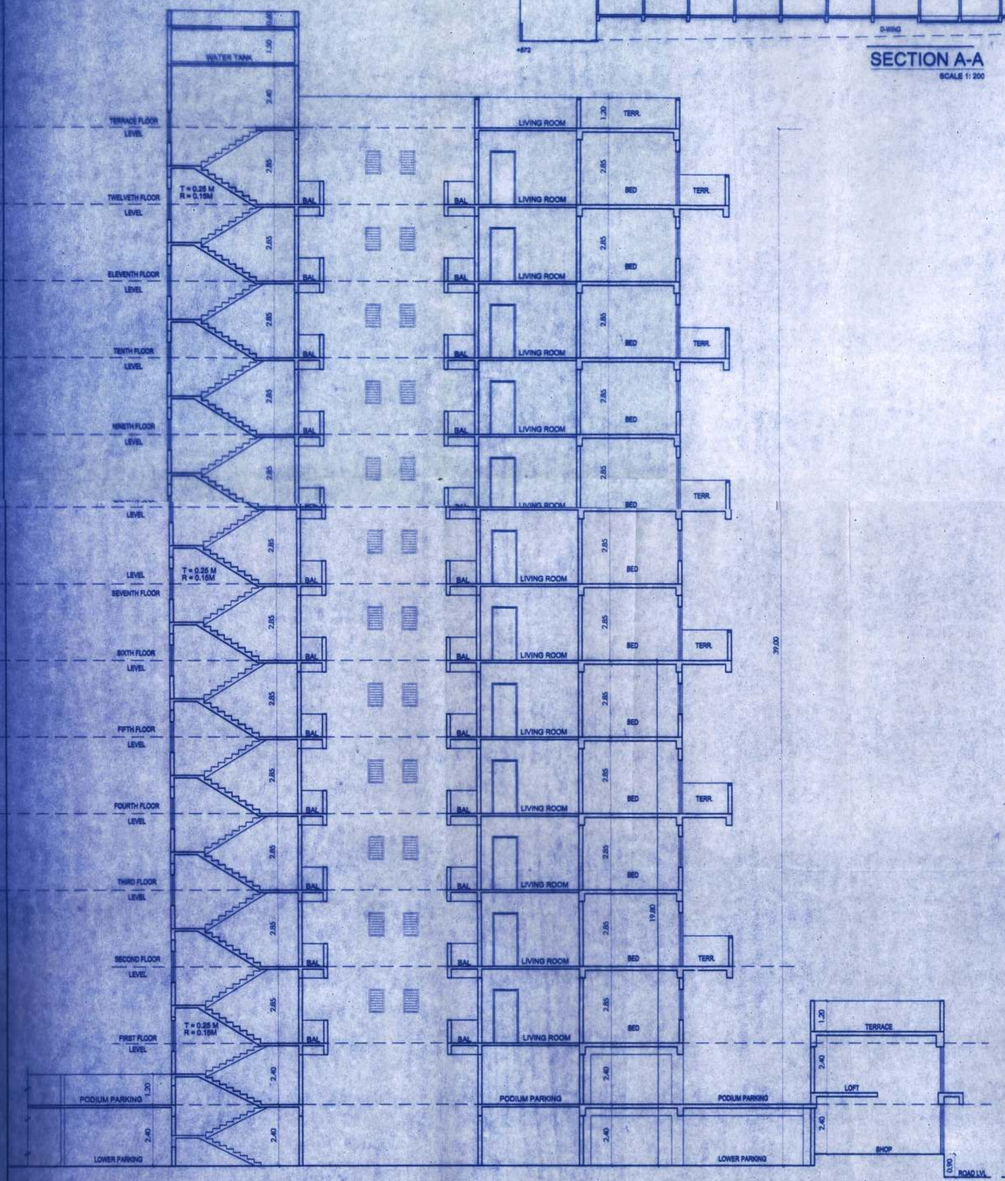

SECTION B-B (A & C WING)

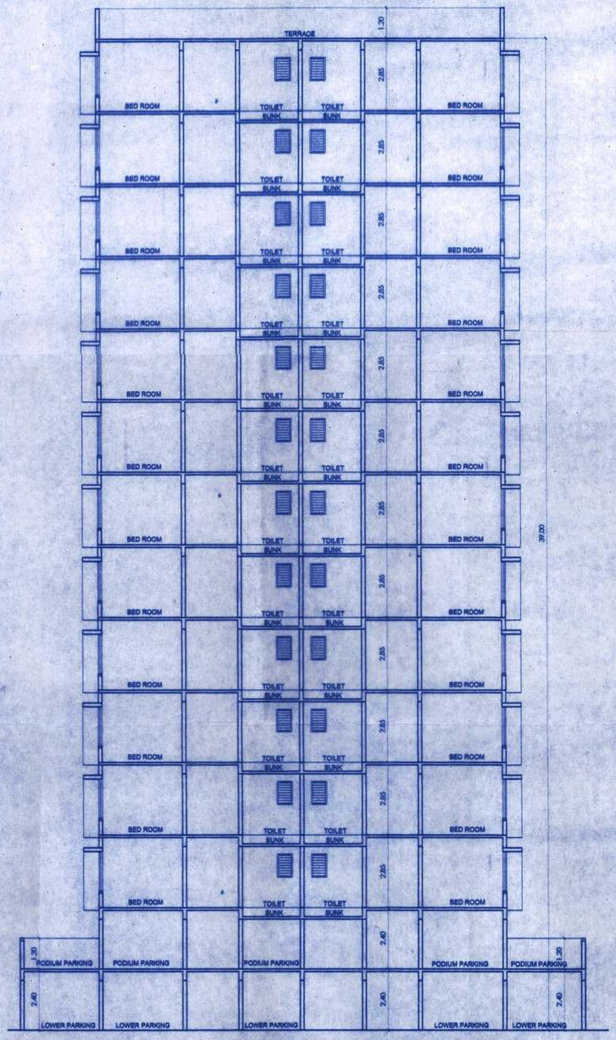

SECTION E-E (A & C WING)

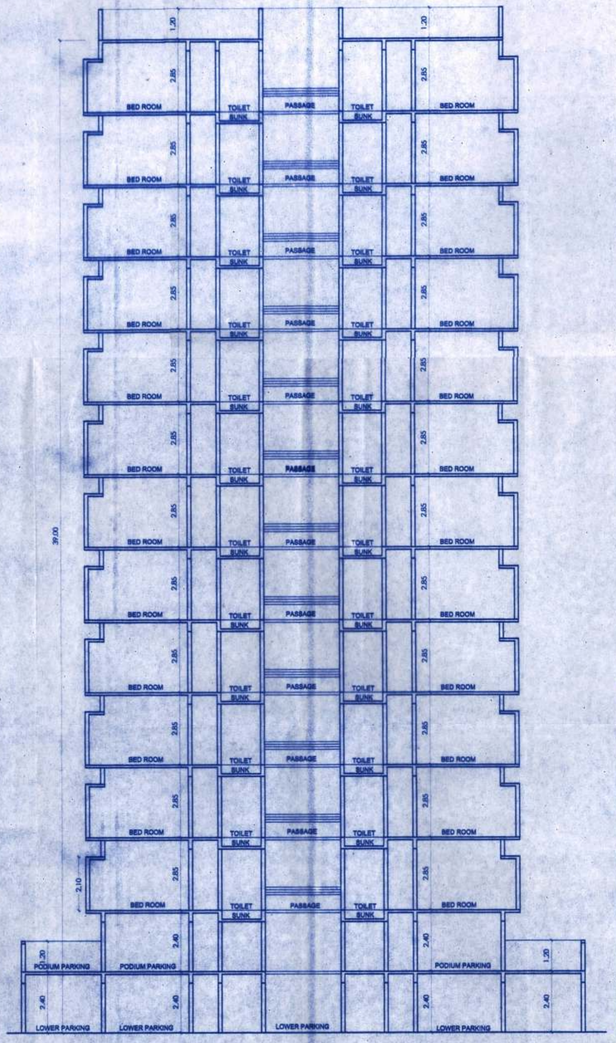

SECTION F-F (B WING)

APPROVED
THE PLANS AMENDED IN — AS PER THE CONDITIONS MENTIONED IN THE ACCOMPANING COMMENCEMENT CERTIFICATE NO :
DATED:

SD/-
EXECUTIVE ENGINEER
TOWN PLANNING
NASHIK MUNICIPAL CORPORATION.
NASHIK.

PREVIOUSLY APPROVED
CERTIFICATE NO : C-2/961/8265. DATED 10/01/2013

STRUCTURALA ENGI. SIGN.

MR. D.R. BAGAD
OWNER'S SIGNATURE

AR. AVINASH G. KOTHAWADE
ARCHITECT'S SIGNATURE

OWNER: M/S BAGAD PROPERTIES THROUGH MR. DEEPAK R. BAGAD & OTHERS

SCALE : 1:100

PROJECT :-
PROPOSED REVISED COMM.+ RESI. BUILDING IN S. NO. 141/1 TO 2/2 + 141/1TO2/1/2 + 141/1 TO 2/1/3 OF MAKHAMALABAD SHIWAR AT NASHIK.

DATE : 11/10/2016

DELT BY. SHAM

CHKD BY. AVI

TITLE:
MUNICIPAL DRAWING

JOB.NO.

CONSULTING ARCHITECT :
AVINASH KOTHAWADE
SNEHAL APARTMENT,
NEAR MURKUTE HALL, MURKUTE COLONY,
GANGAPUR ROAD, NASHIK-5
PHONE- 98220 81823

DRG. NO.
M6/7

STATUS:
SUBMISSION DRAWING