

CARPET & USEABLE AREA STATEMENT


BUILDING NO.	FLOOR NO.	FLAT / SHOP NO.	CARPET AREA	Useable area Balconies/utility/C/B,/ Alternate Terraces/cov.area (Excluding area under walls)	TOTAL Carpet+Useable area
D WING	Ground Floor	D-1	53.94 SQ.M	4.47 SQ.M	58.41 SQ.M
		D-2	57.30 SQ.M	3.60 SQ.M	60.90 SQ.M
		D-3	54.19 SQ.M	3.12 SQ.M	57.31 SQ.M
Total Carpet +Useable area Ground Floor			165.43 SQ.M	11.19 SQ.M.	176.62 SQ.M
D WING	First to Fourth Floor	D-4,10,16,22	54.38 SQ.M	8.48 SQ.M	62.86 SQ.M
		D-5,11,17,23	57.30 SQ.M	4.20 SQ.M	61.50 SQ.M
		D-6,12,18,24	54.64 SQ.M	7.23 SQ.M	61.87 SQ.M
		D-7,13,19,25	54.64 SQ.M	7.23 SQ.M	61.87 SQ.M
		D-8,14,20,26	41.20 SQ.M	4.20 SQ.M	45.40 SQ.M
		D-9,15,21,27	54.38 SQ.M	8.48 SQ.M	62.86 SQ.M
Total Carpet +Useable area First Floor			316.54 SQ.M	39.82 SQ.M	356.36 SQ.M
Total Carpet +Useable area Second Floor					356.36 SQ.M
Total Carpet +Useable area Third Floor					356.36 SQ.M
Total Carpet +Useable area Fourth Floor					356.36 SQ.M
Total Carpet +Useable area of D WING					1602.06 SQ.M
E WING	Ground Floor	E-1	54.19 SQ.M	3.12 SQ.M	57.31 SQ.M
		E-2	57.30 SQ.M	3.60 SQ.M	60.90 SQ.M
		E-3	53.94 SQ.M	4.47 SQ.M	58.41 SQ.M
Total Carpet +Useable area Ground Floor			165.43 SQ.M	11.19 SQ.M.	176.62 SQ.M
E WING	First to Fourth Floor	E-4,10,16,22	54.64 SQ.M	7.23 SQ.M	61.87 SQ.M
		E-5,11,17,23	57.30 SQ.M	4.20 SQ.M	61.50 SQ.M
		E-6,12,18,24	54.38 SQ.M	8.48 SQ.M	62.86 SQ.M
		E-7,13,19,25	54.38 SQ.M	8.48 SQ.M	62.86 SQ.M
		E-8,14,20,26	41.20 SQ.M	4.20 SQ.M	45.40 SQ.M
		E-9,15,21,27	54.64 SQ.M	7.23 SQ.M	61.87 SQ.M
Total Carpet +Useable area First Floor			316.54 SQ.M	39.82 SQ.M	356.36 SQ.M
Total Carpet +Useable area Second Floor					356.36 SQ.M
Total Carpet +Useable area Third Floor					356.36 SQ.M
Total Carpet +Useable area Fourth Floor					356.36 SQ.M
Total Carpet +Useable area of E WING					1602.06 SQ.M
Total Carpet +Useable area of D+E WING					3204.12 SQ.M
Total no.of Flat					54 nos
Total no.of Floor					Ground +4 Floor

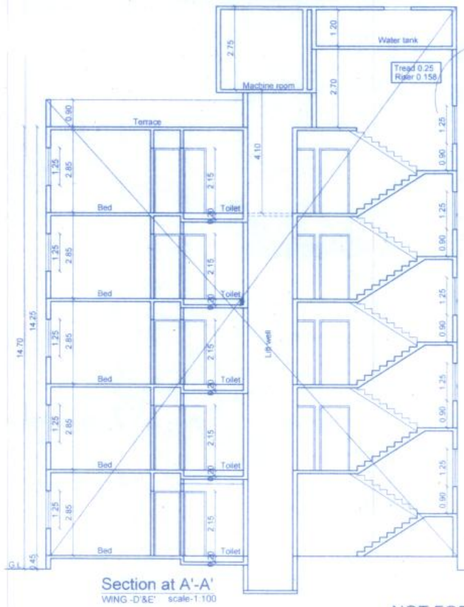


NOT FOR OCCUPANCY

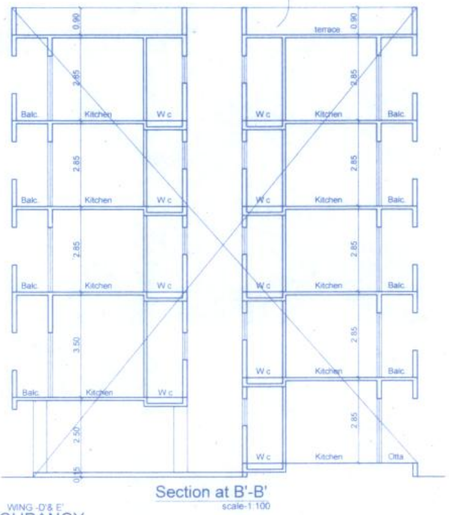


NOT FOR OCCUPANCY

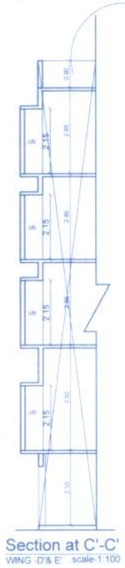

NOT FOR OCCUPANCY

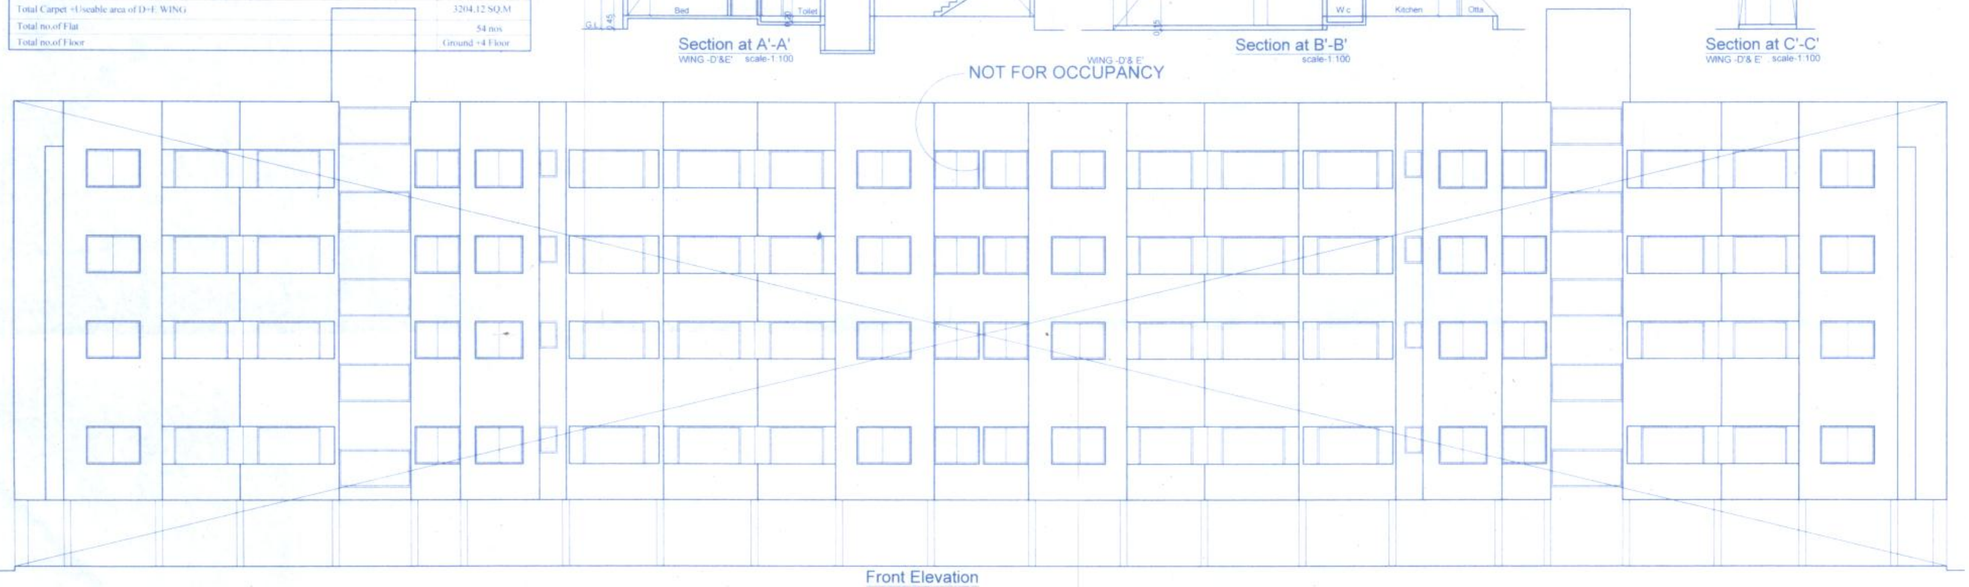

NOT FOR OCCUPANCY

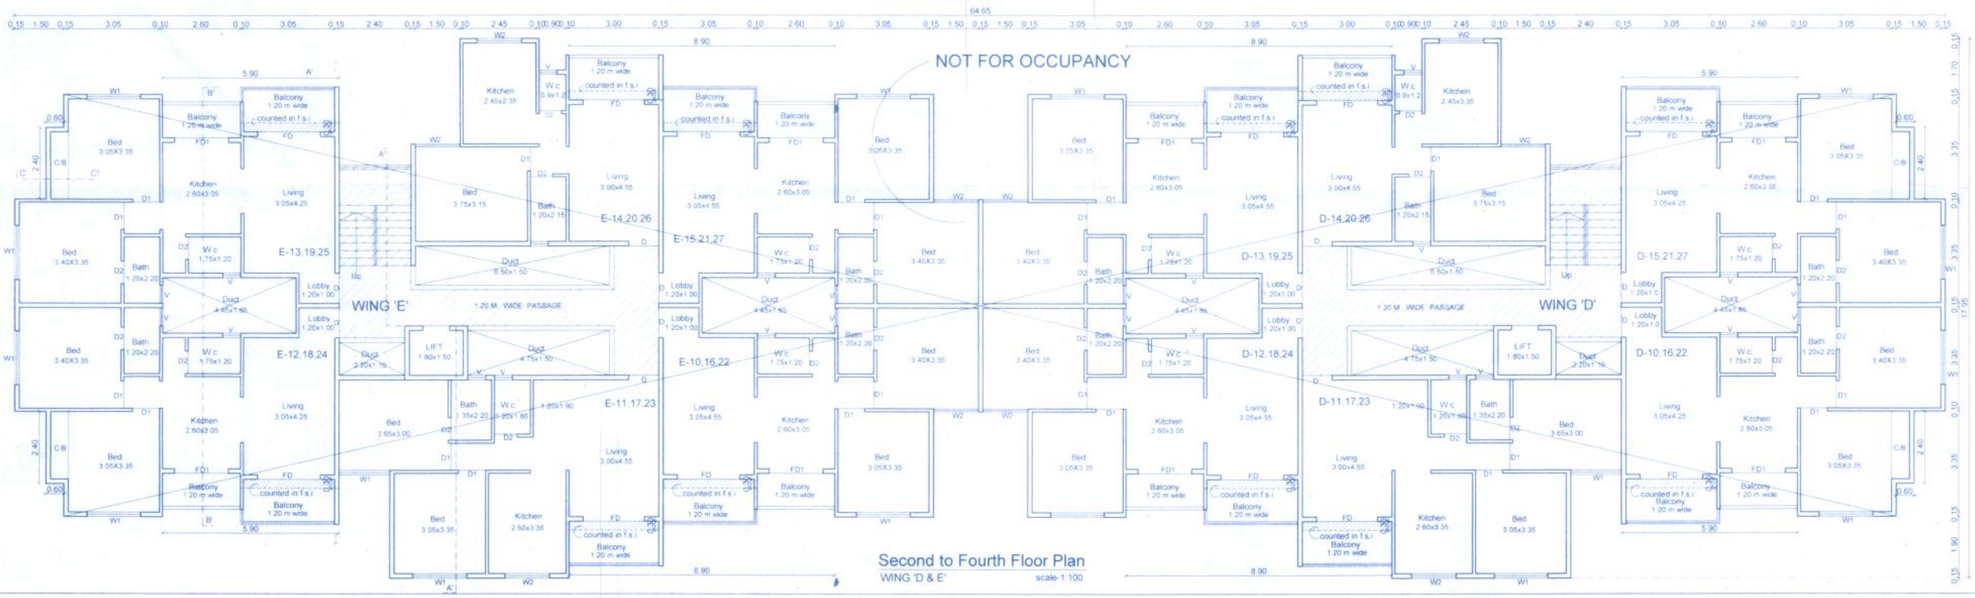

SHEET NO. 6/7

STAMP OF OCCUPANCY

APPROVED
As per the accoupaining occupancy Certificate
No. Nashik/ C1/19132/882
Date : 16/5/2017

Executive Engineer
TOWN PLANING
Nashik Municipal Corporation
Nashik

REF :-
Building Permission no. C-1/796/4552 Dated :- 1/12/2012
Building Permission no. C-1/202/1084 Dated :- 25/05/2012
Building Permission no. C-2/533/4584 Dated :- 22/11/2016

PART COMPLETION PLAN OF
RESI. GROUP HOUSING SCHEME
ON S.NO.233/2/B/1 AT :- NASHIK
FOR - Shri.Suresh N. Mhaske & Others through
G.P.A.H. M/s Rajshree Construction Partnership firm
through partner Shri. Uday R. Kothawade & Others

OWNER SIGN | STRUC. ENGI. SIGN | ARCHITECT SIGN

Ar. UMESH BAGUL
105+106, Padma-vishwa centre,
Old Pandit Colony,
Nashik.
PH- (0253) 2579667