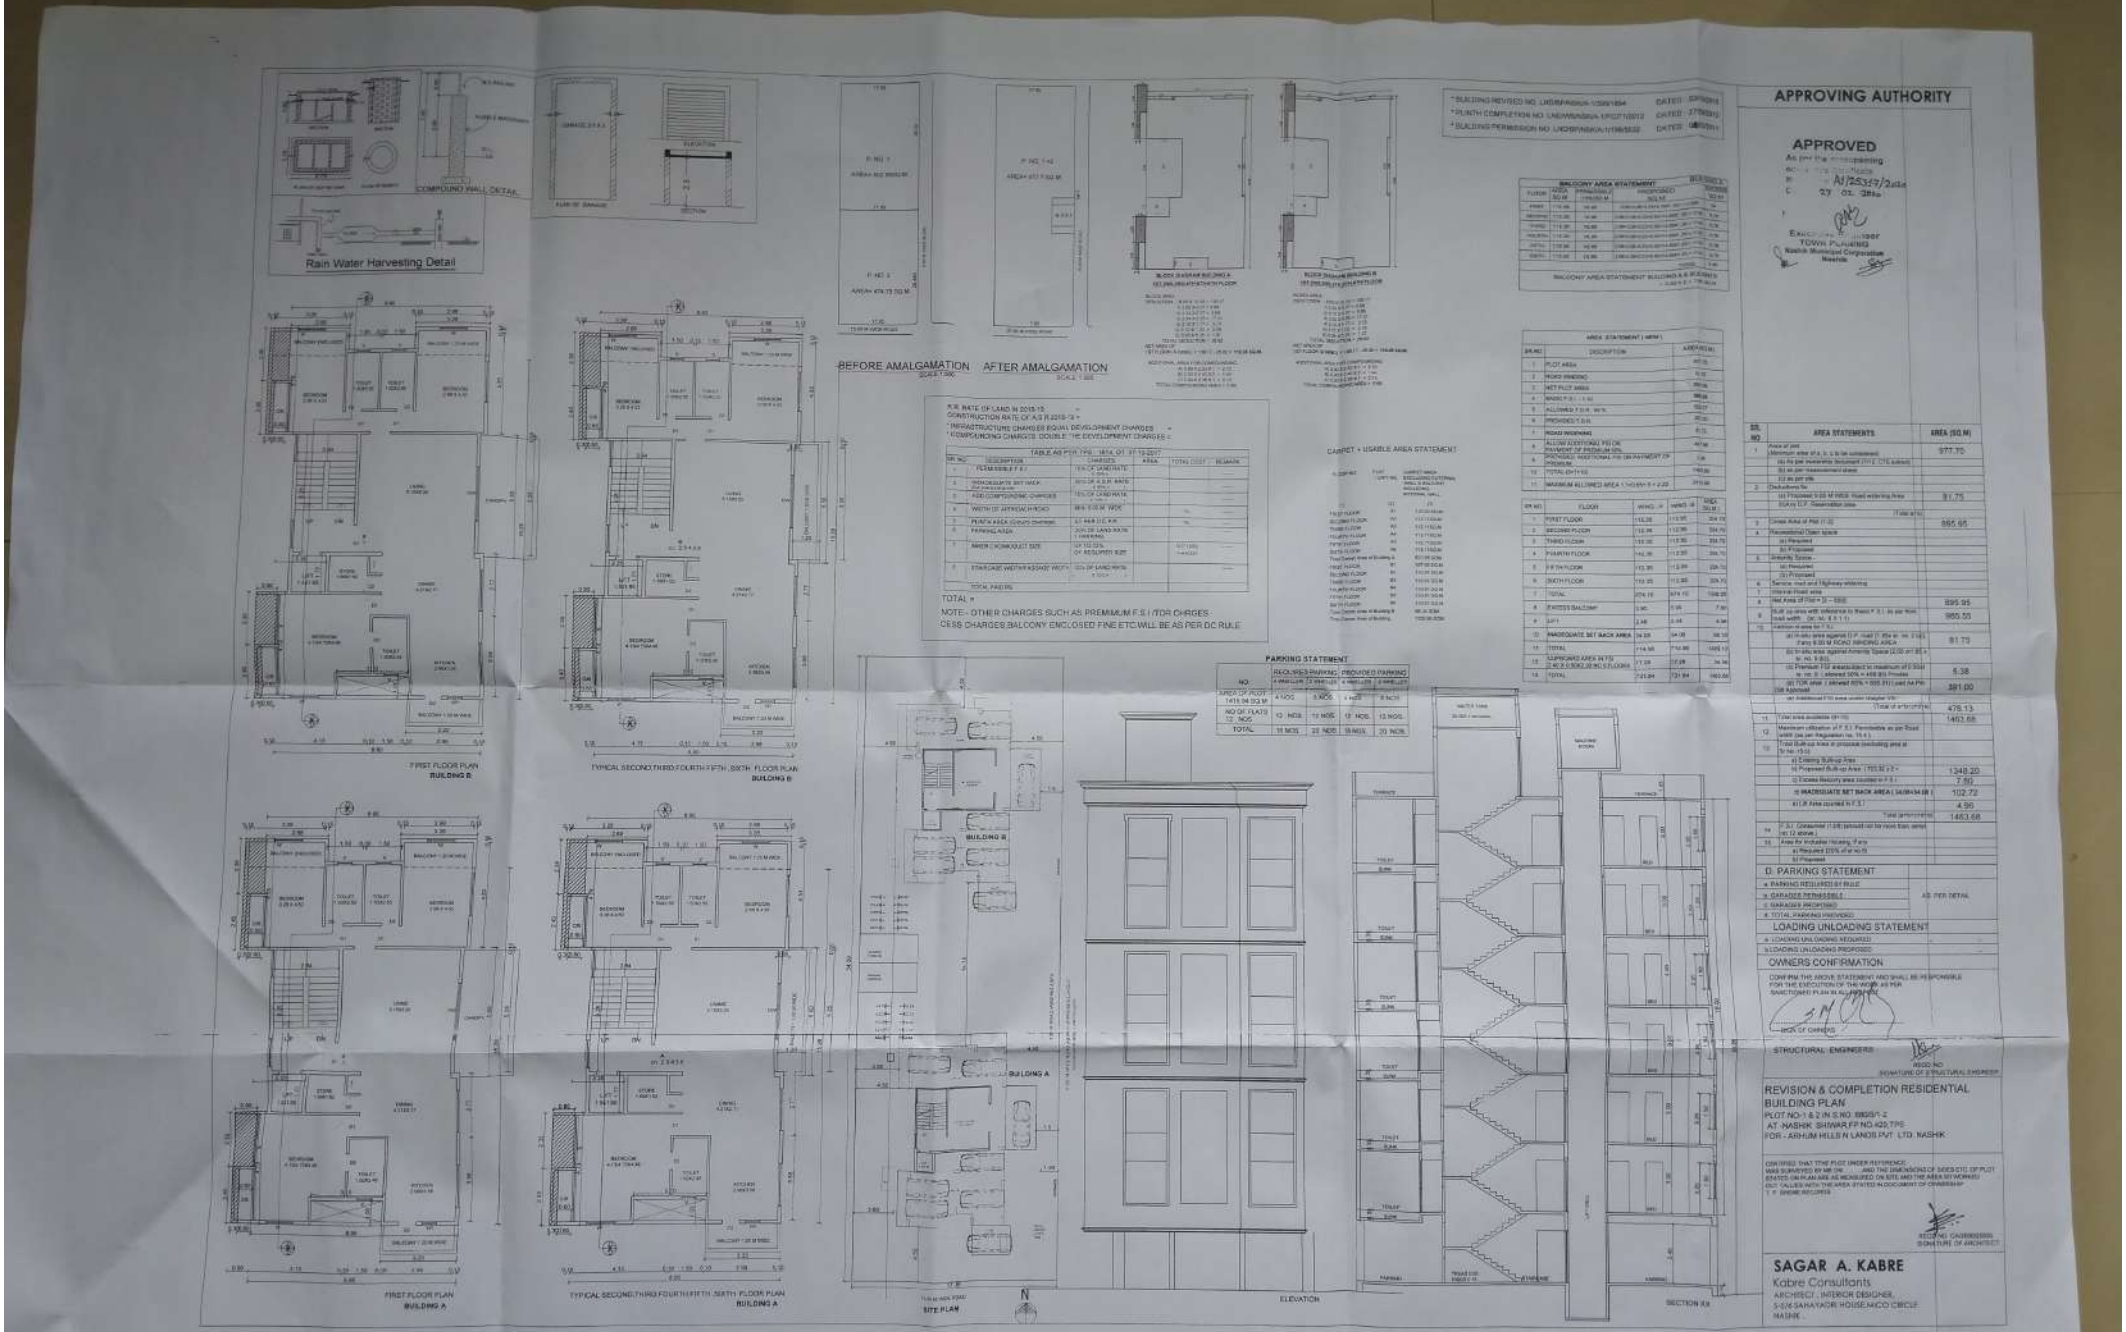

COMPOUND WALL DETAIL
Rain Water Harvesting Detail
BEFORE AMALGAMATION
AFTER AMALGAMATION
APPROVING AUTHORITY
APPROVED
FIRST FLOOR PLAN
BUILDING B
TYPICAL SECOND,THIRD,FOURTH,FIFTH, SIXTH FLOOR PLAN
BUILDING B
FIRST FLOOR PLAN
BUILDING A
TYPICAL SECOND,THIRD,FOURTH,FIFTH ,SIXTH FLOOR PLAN
BUILDING A
SITE PLAN
ELEVATION
SECTION X-X
PARKING STATEMENT
BALCONY AREA STATEMENT
AREA STATEMENT (MEMO)
CARPET + USABLE AREA STATEMENT
TABLE AS PER LTPD 1974, DT. 07-12-2017
SAGAR A. KABRE
Kabre Consultants
REVISION & COMPLETION RESIDENTIAL BUILDING PLAN
PLOT NO-1 & 2 IN S.NO. 89/3/1-2
AT -NASHIK SHIWAR FP NO.420,TPS
FOR - ARHUM HILLS N LANDS PVT. LTD. NASHIK