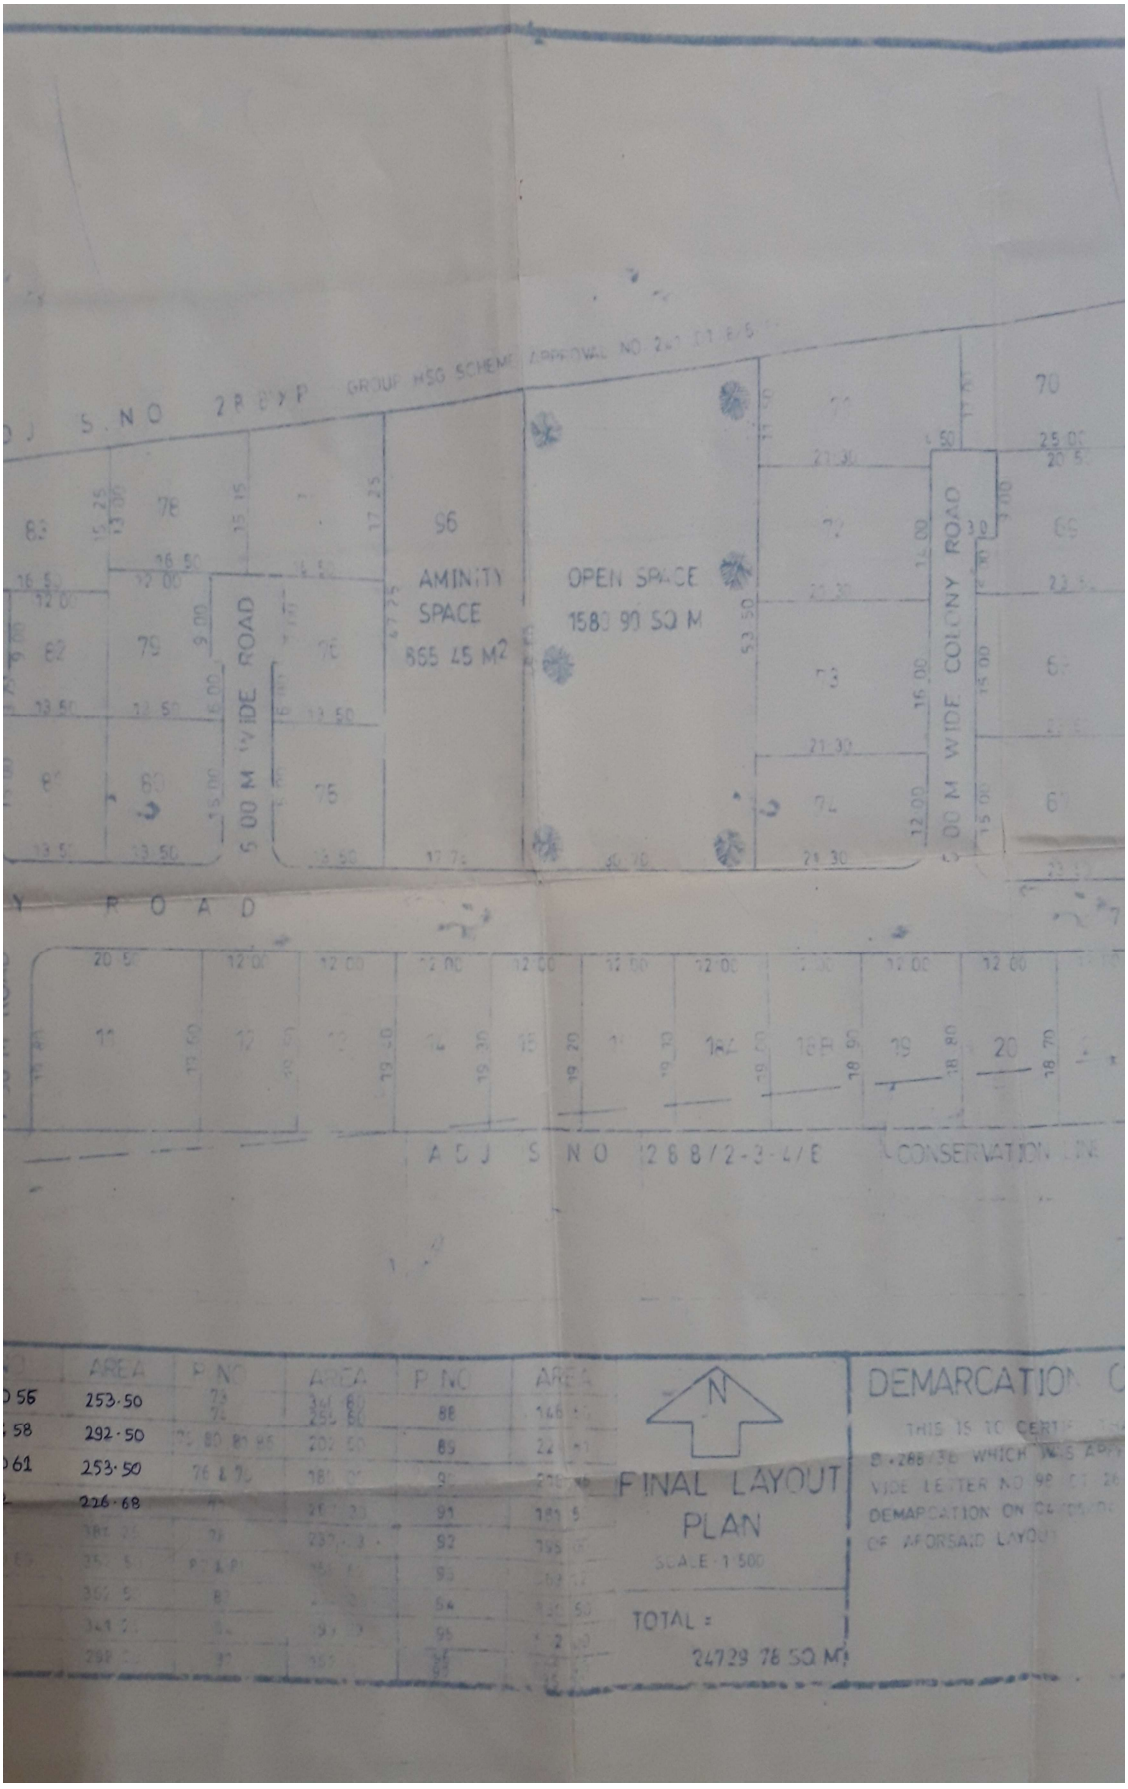

ADJ S.NO 28 B/2 P GROUP HSG SCHEME APPROVAL NO
96
AMINITY SPACE
865.45 M2
OPEN SPACE
1580.90 SQ M
5.00 M WIDE ROAD
00 M WIDE COLONY ROAD
Y ROAD
ADJ S NO 128 B/2-3-4/E
CONSERVATION LINE
AREA
P NO
AREA
P NO
AREA
0 56 253.50
58 292.50
061 253.50
226.68
N
FINAL LAYOUT PLAN
SCALE 1:500
TOTAL =
24729.78 SQ M
DEMARCATION
THIS IS TO CERTIFY
B+28B/3E WHICH WAS APPR
VIDE LETTER NO
DEMARCATION ON
OF AFORSAID LAYOUT