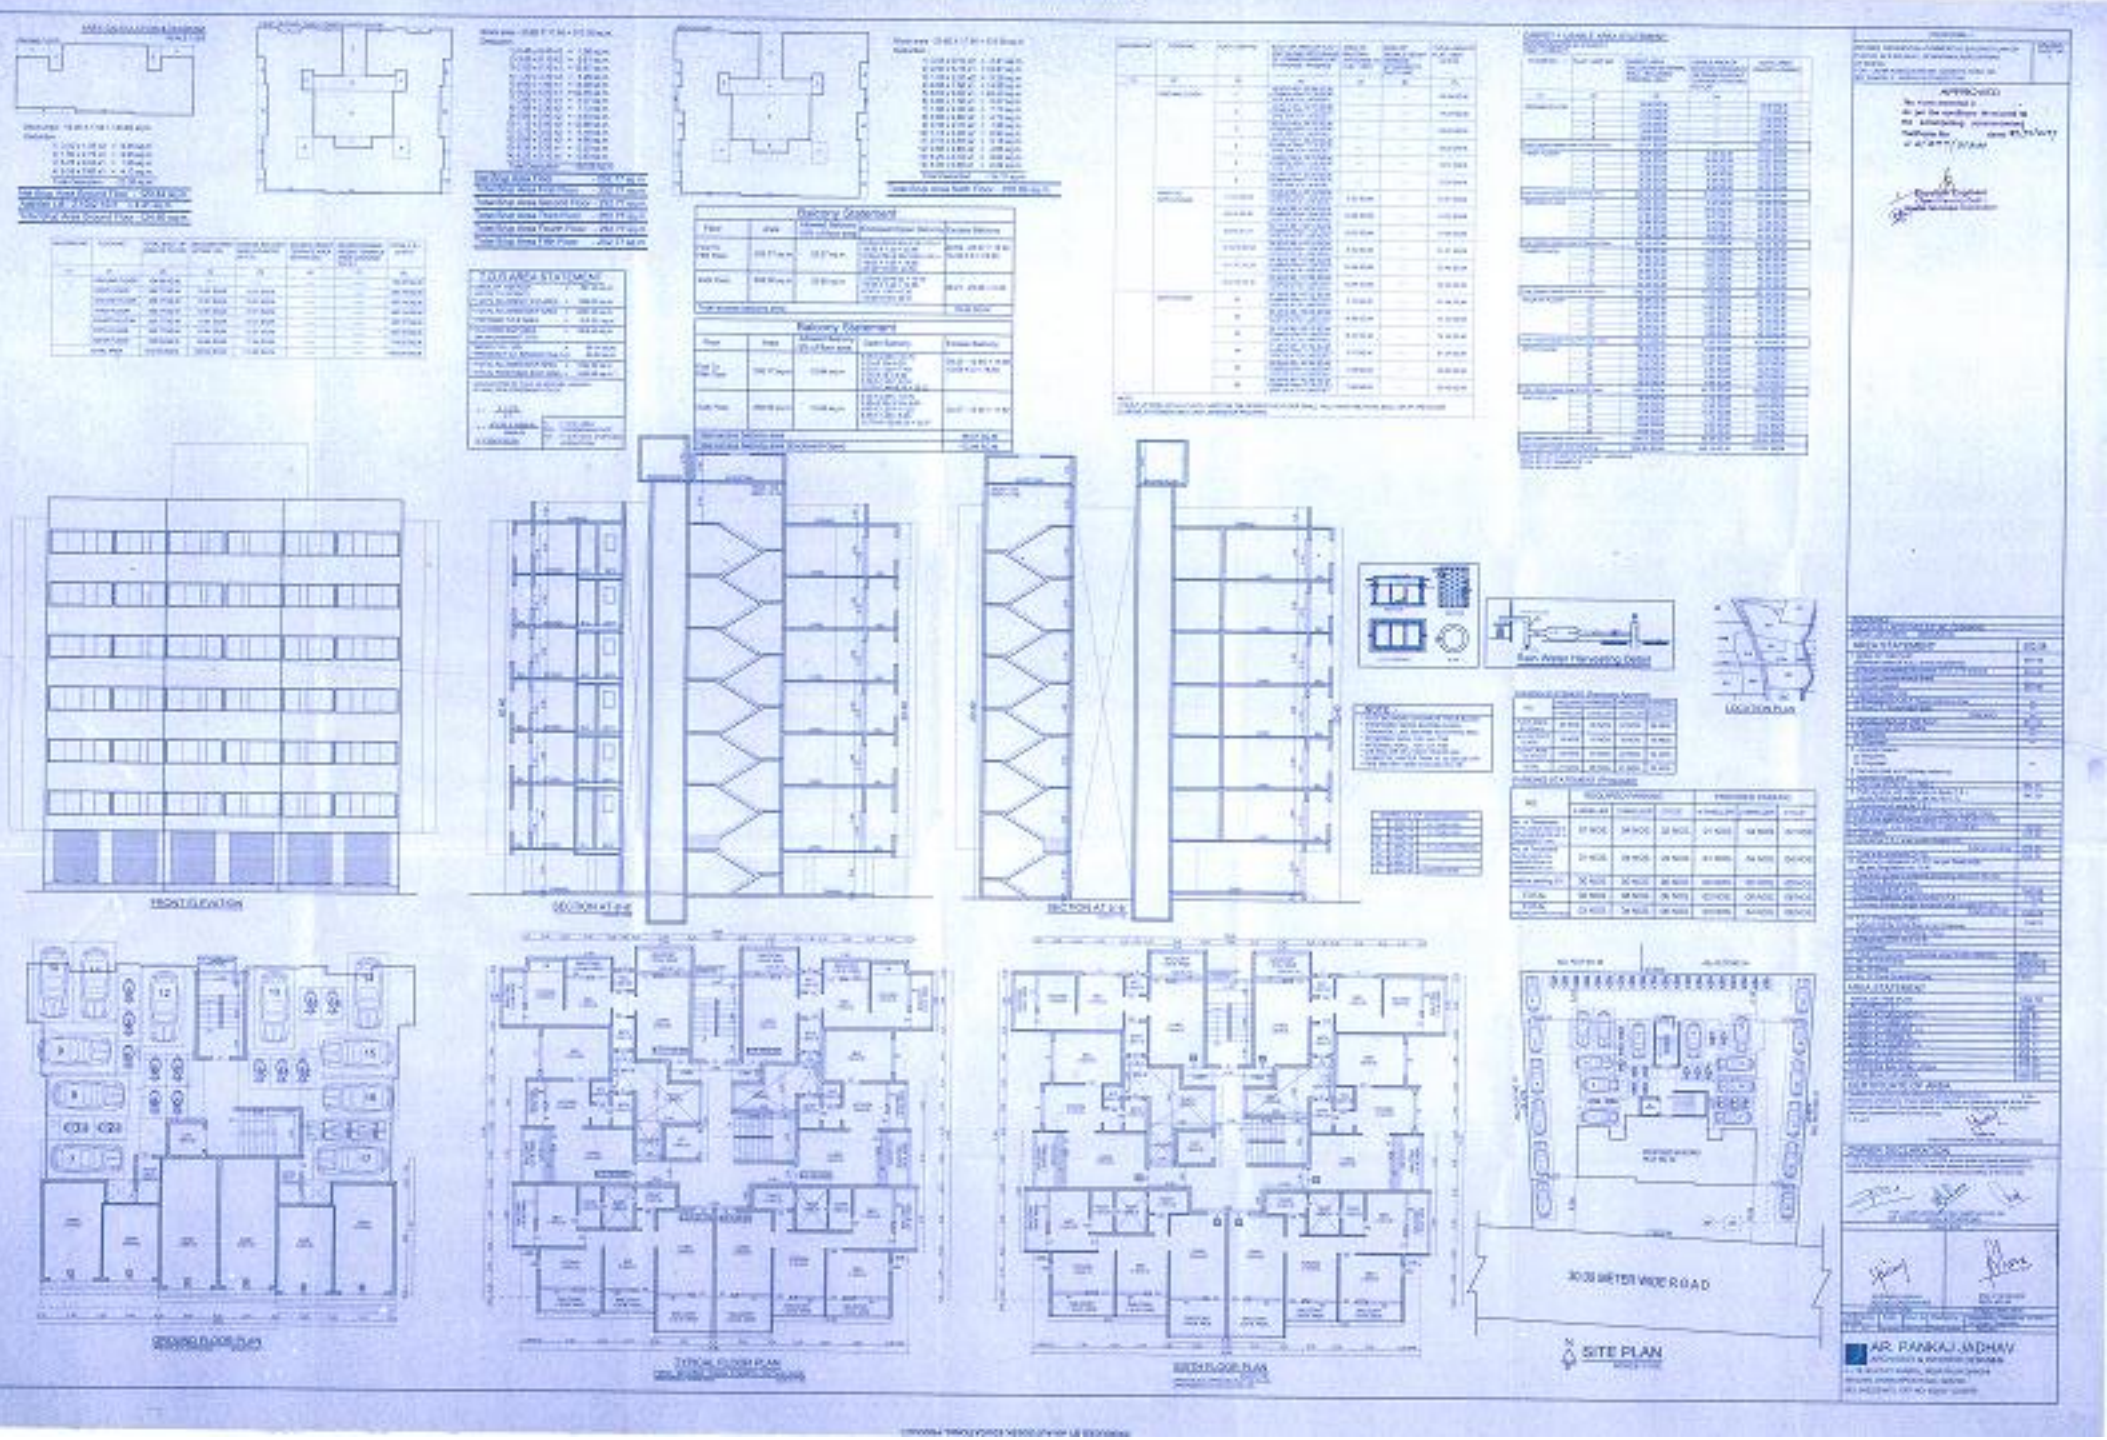
Plinth Area Statement
Floor Area Statement
Parking Statement
Balcony Statement
FRONT ELEVATION
SECTION AT X-X
SECTION AT Y-Y
Rain Water Harvesting Detail
Location Plan
GROUND FLOOR PLAN
TYPICAL FLOOR PLAN
BASEMENT PLAN
30.00 METER WIDE ROAD
SITE PLAN
AR. PANKAJ JADHAV