


9.00 M. W. ROAD

6.00 M. W. ROAD

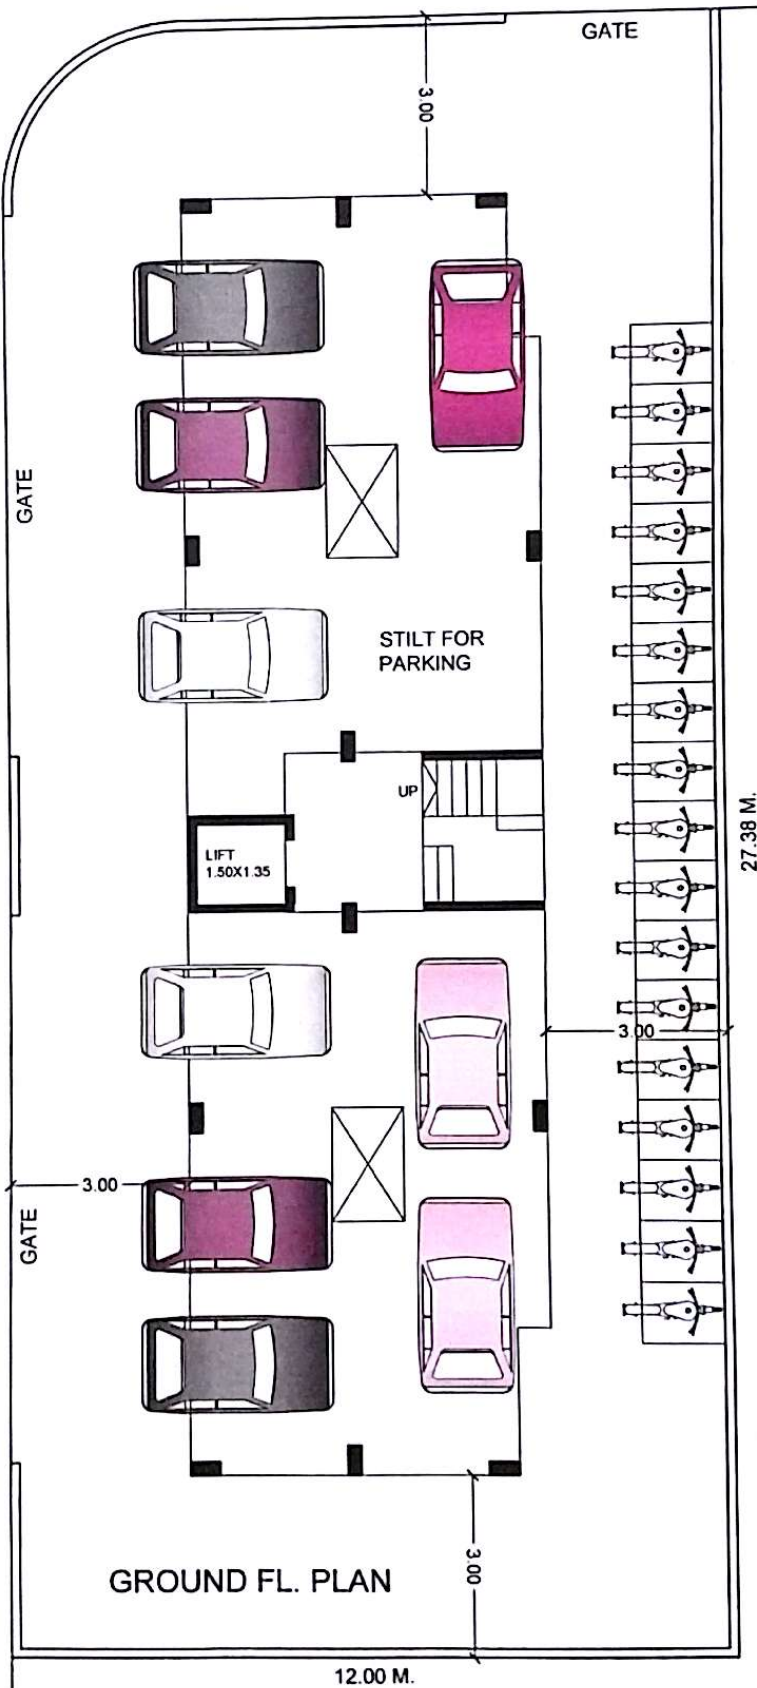

GROUND FL. PLAN

12.00 M.

27.38 M.

PROPOSED BUILDING PERMISSION WITH TDR OF
RESIDENTIAL BLDG. ON P.NO. 1, S. NO.
31/2A/1B/1, AT MAKHMALABAD, DIST. NASHIK,
FOR SHRI. RAJENDRA KARBHARI PAWAR.



MUKUND BAGUL
CONSULTING ENGINEER
PH. 9890044278