



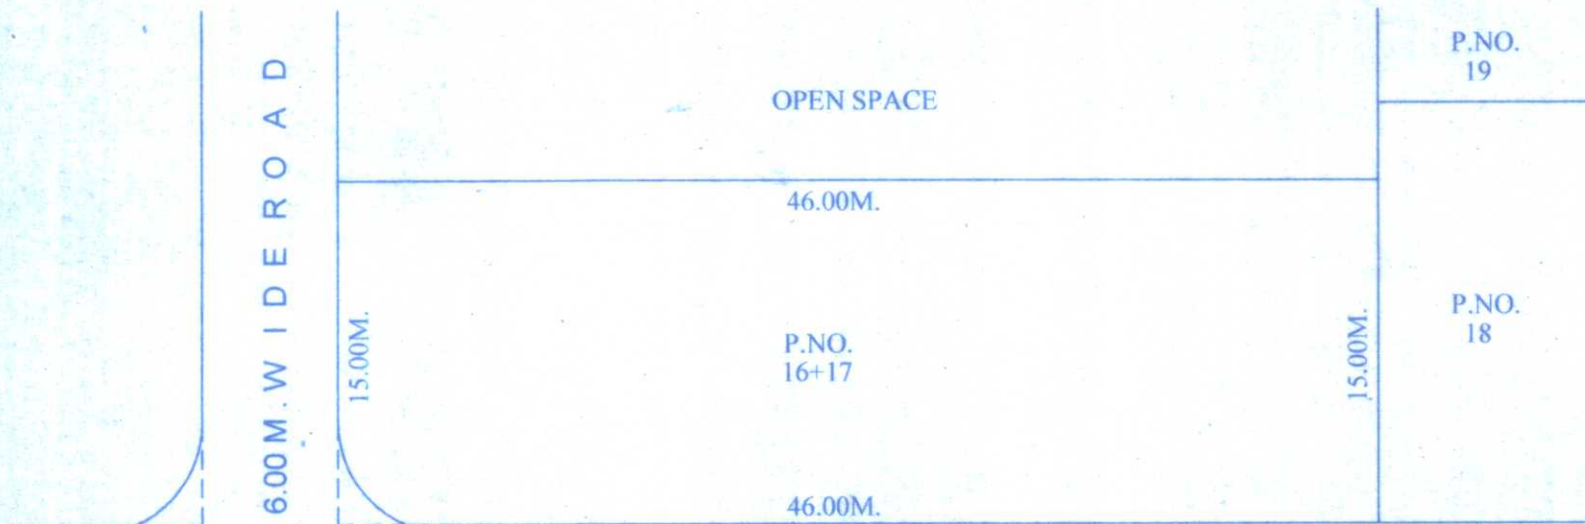

AFTER AMALGAMATION PLAN
9.00 M. W I D E R O A D

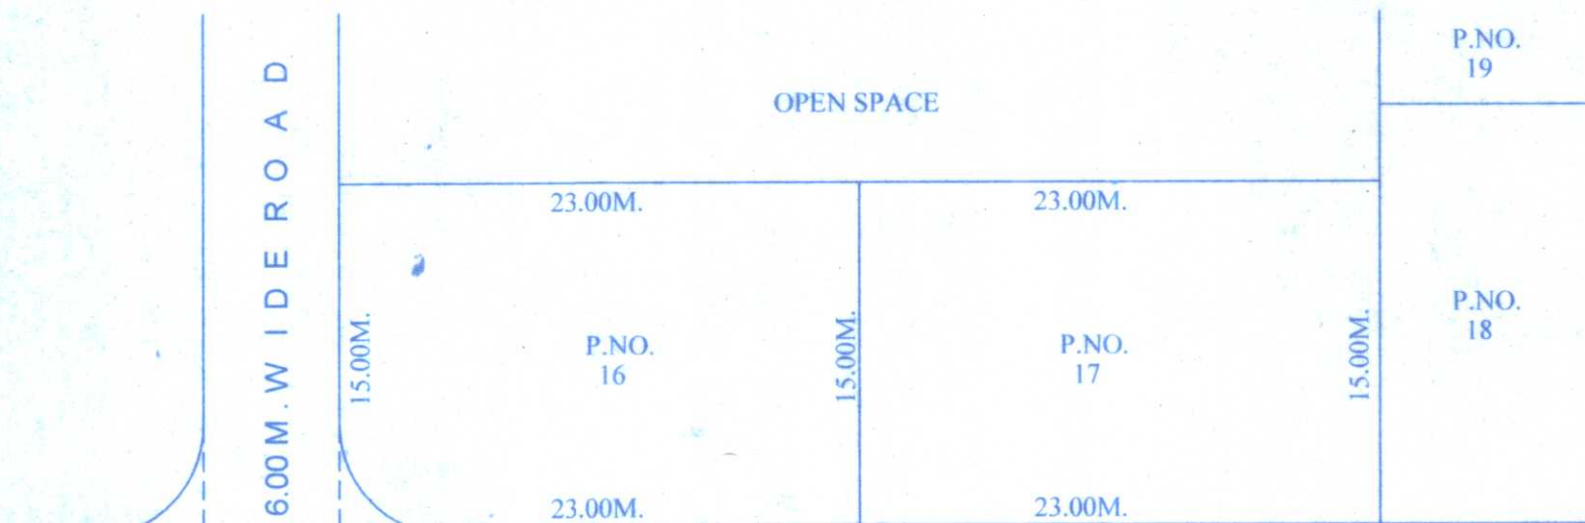

BEFORE AMALGAMATION PLAN
9.00 M. W I D E R O A D



LOCATION PLAN.
(SCALE=1:10,00)

AREA STATEMENT OF PLOTS
AMALGAMATION

P.NO.	AREA OF PLOTS IN SQ. M.AS PER SITE	AREA OF PLOTS IN SQ. M.AS PER 7/12
16,17	690.00	690.00 SQM.
TOTAL	690.00	690.00 SQM.

AREA STATEMENT OF PLOTS
AS PER LAY - OUT

P.NO.	AREA OF PLOTS IN SQ. M.AS PER SITE	AREA OF PLOTS IN SQ. M.AS PER 7/12
16	345.00	345.00
17	345.00	345.00
TOTAL	690.00 SQM.	690.00 SQM.

APPROVED

(Plans amended in...)

As per the conditions Mentioned in
the accompanying commencement

Certificate No. B5/15/382 dated 20/04/2017


Executive Engineer
TOWN PLANING
Nashik Municipal Corporation
Nashik

PROPOSED AMALGAMATION PLAN ON
PLOT NO -16+17 IN S. NO - 330 / 1 TO 7 /2/3/16+17
AT- PATHARDI , NASHIK. FOR --
MONIKA CONSTRUCTION TH.PROP -
SHRI - JAGDISHBHAI B. KOTHIYA.

ENGINEERS SIGN	OWNERS SIGN
	
SHRI. A. N. JAMDAR	SHRI - JAGDISHBHAI B. KOTHIYA.

ASHOK JAMDAR

Vijaya Consultants

BUILDING PLANNERS & DESIGNERS
10, Siddhi Park, Corporation Road
New pandit colony, Nashik -2.
ph : 2574602.



job no:-	DRN BY:- SATISH	Date 14/10/2016	Scale 1:500
----------	--------------------	--------------------	----------------