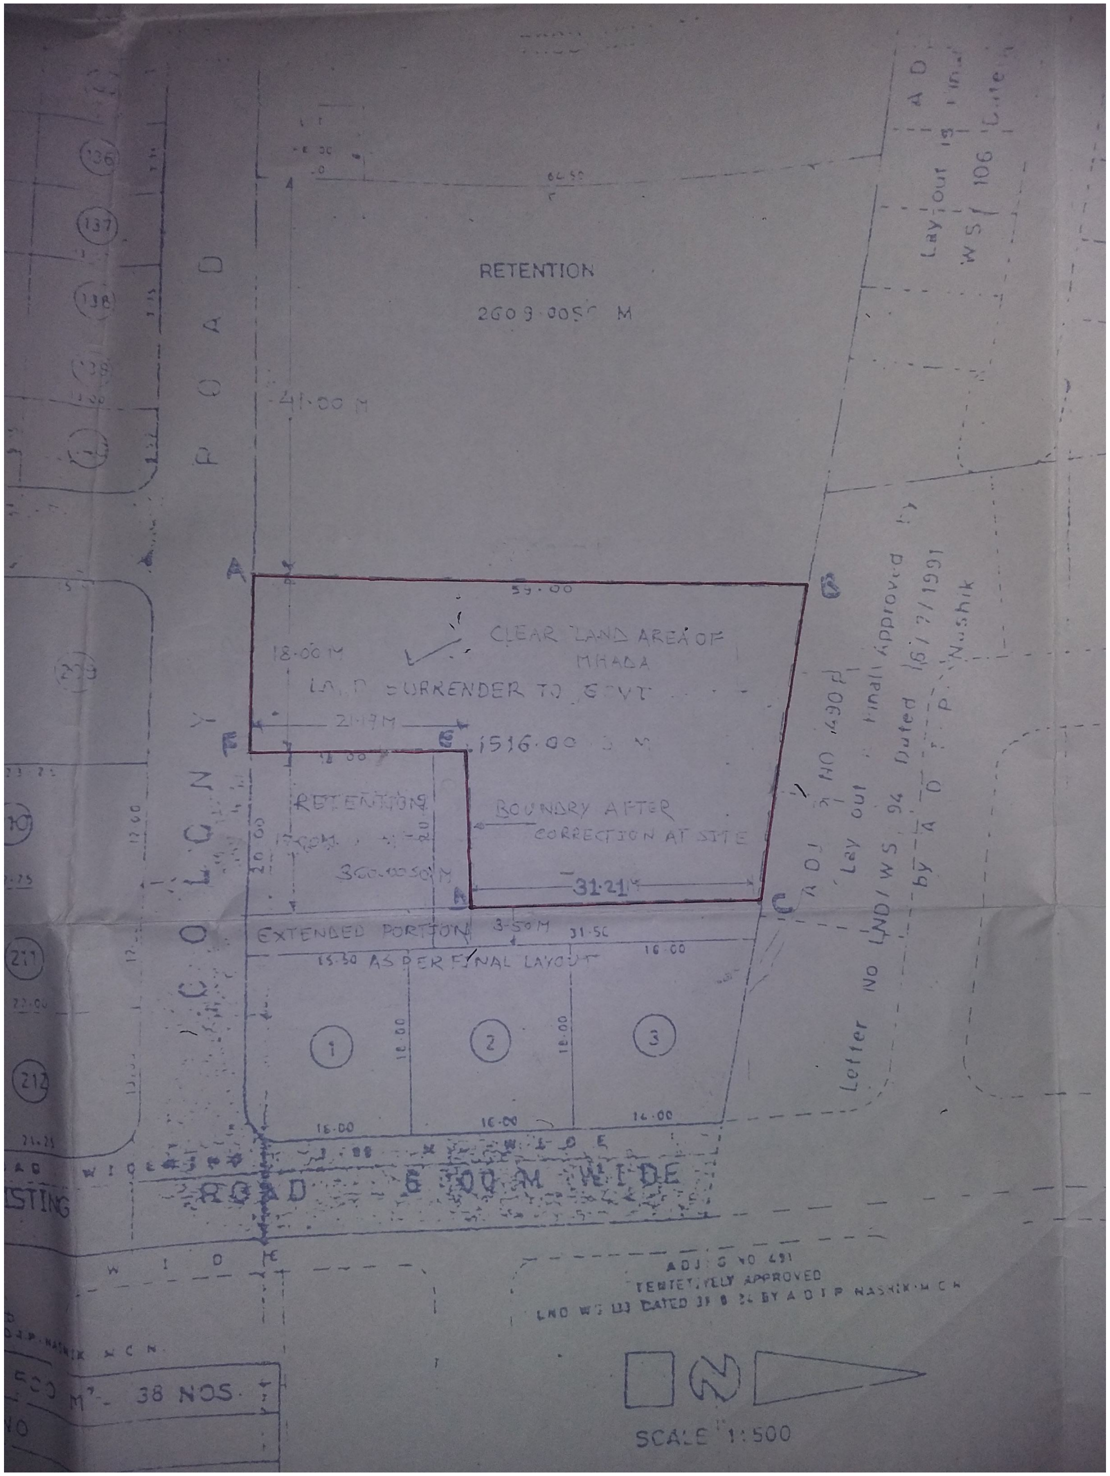
RETENTION
2609.0050 M
41.00 M
A
B
C
E
F
59.00
CLEAR LAND AREA OF
MHADA
LAND SURRENDER TO GOVT
18.00 M
21.17 M
1516.00
RETENTION
17.00 M
20.00
360.00 SQ M
BOUNDRY AFTER
CORRECTION AT SITE
31.21 M
EXTENDED PORTION 3.50 M
31.50
15.30 AS PER FINAL LAYOUT
16.00
18.00
1
2
3
ROAD 6.00 M WIDE
COLONY
ROAD
136
137
138
211
212
ADJ NO 490
Lay out finally approved by
Letter NO LND/WS 94 Dated 16/7/1991
by A D T P Nashik
A D
Lay out is final
WS/106 Date
ADJ S NO 491
TENTETIVELY APPROVED
LND WS 133 DATED 31 8 94 BY A D T P NASHIK M C H
38 NOS.
SCALE 1:500