


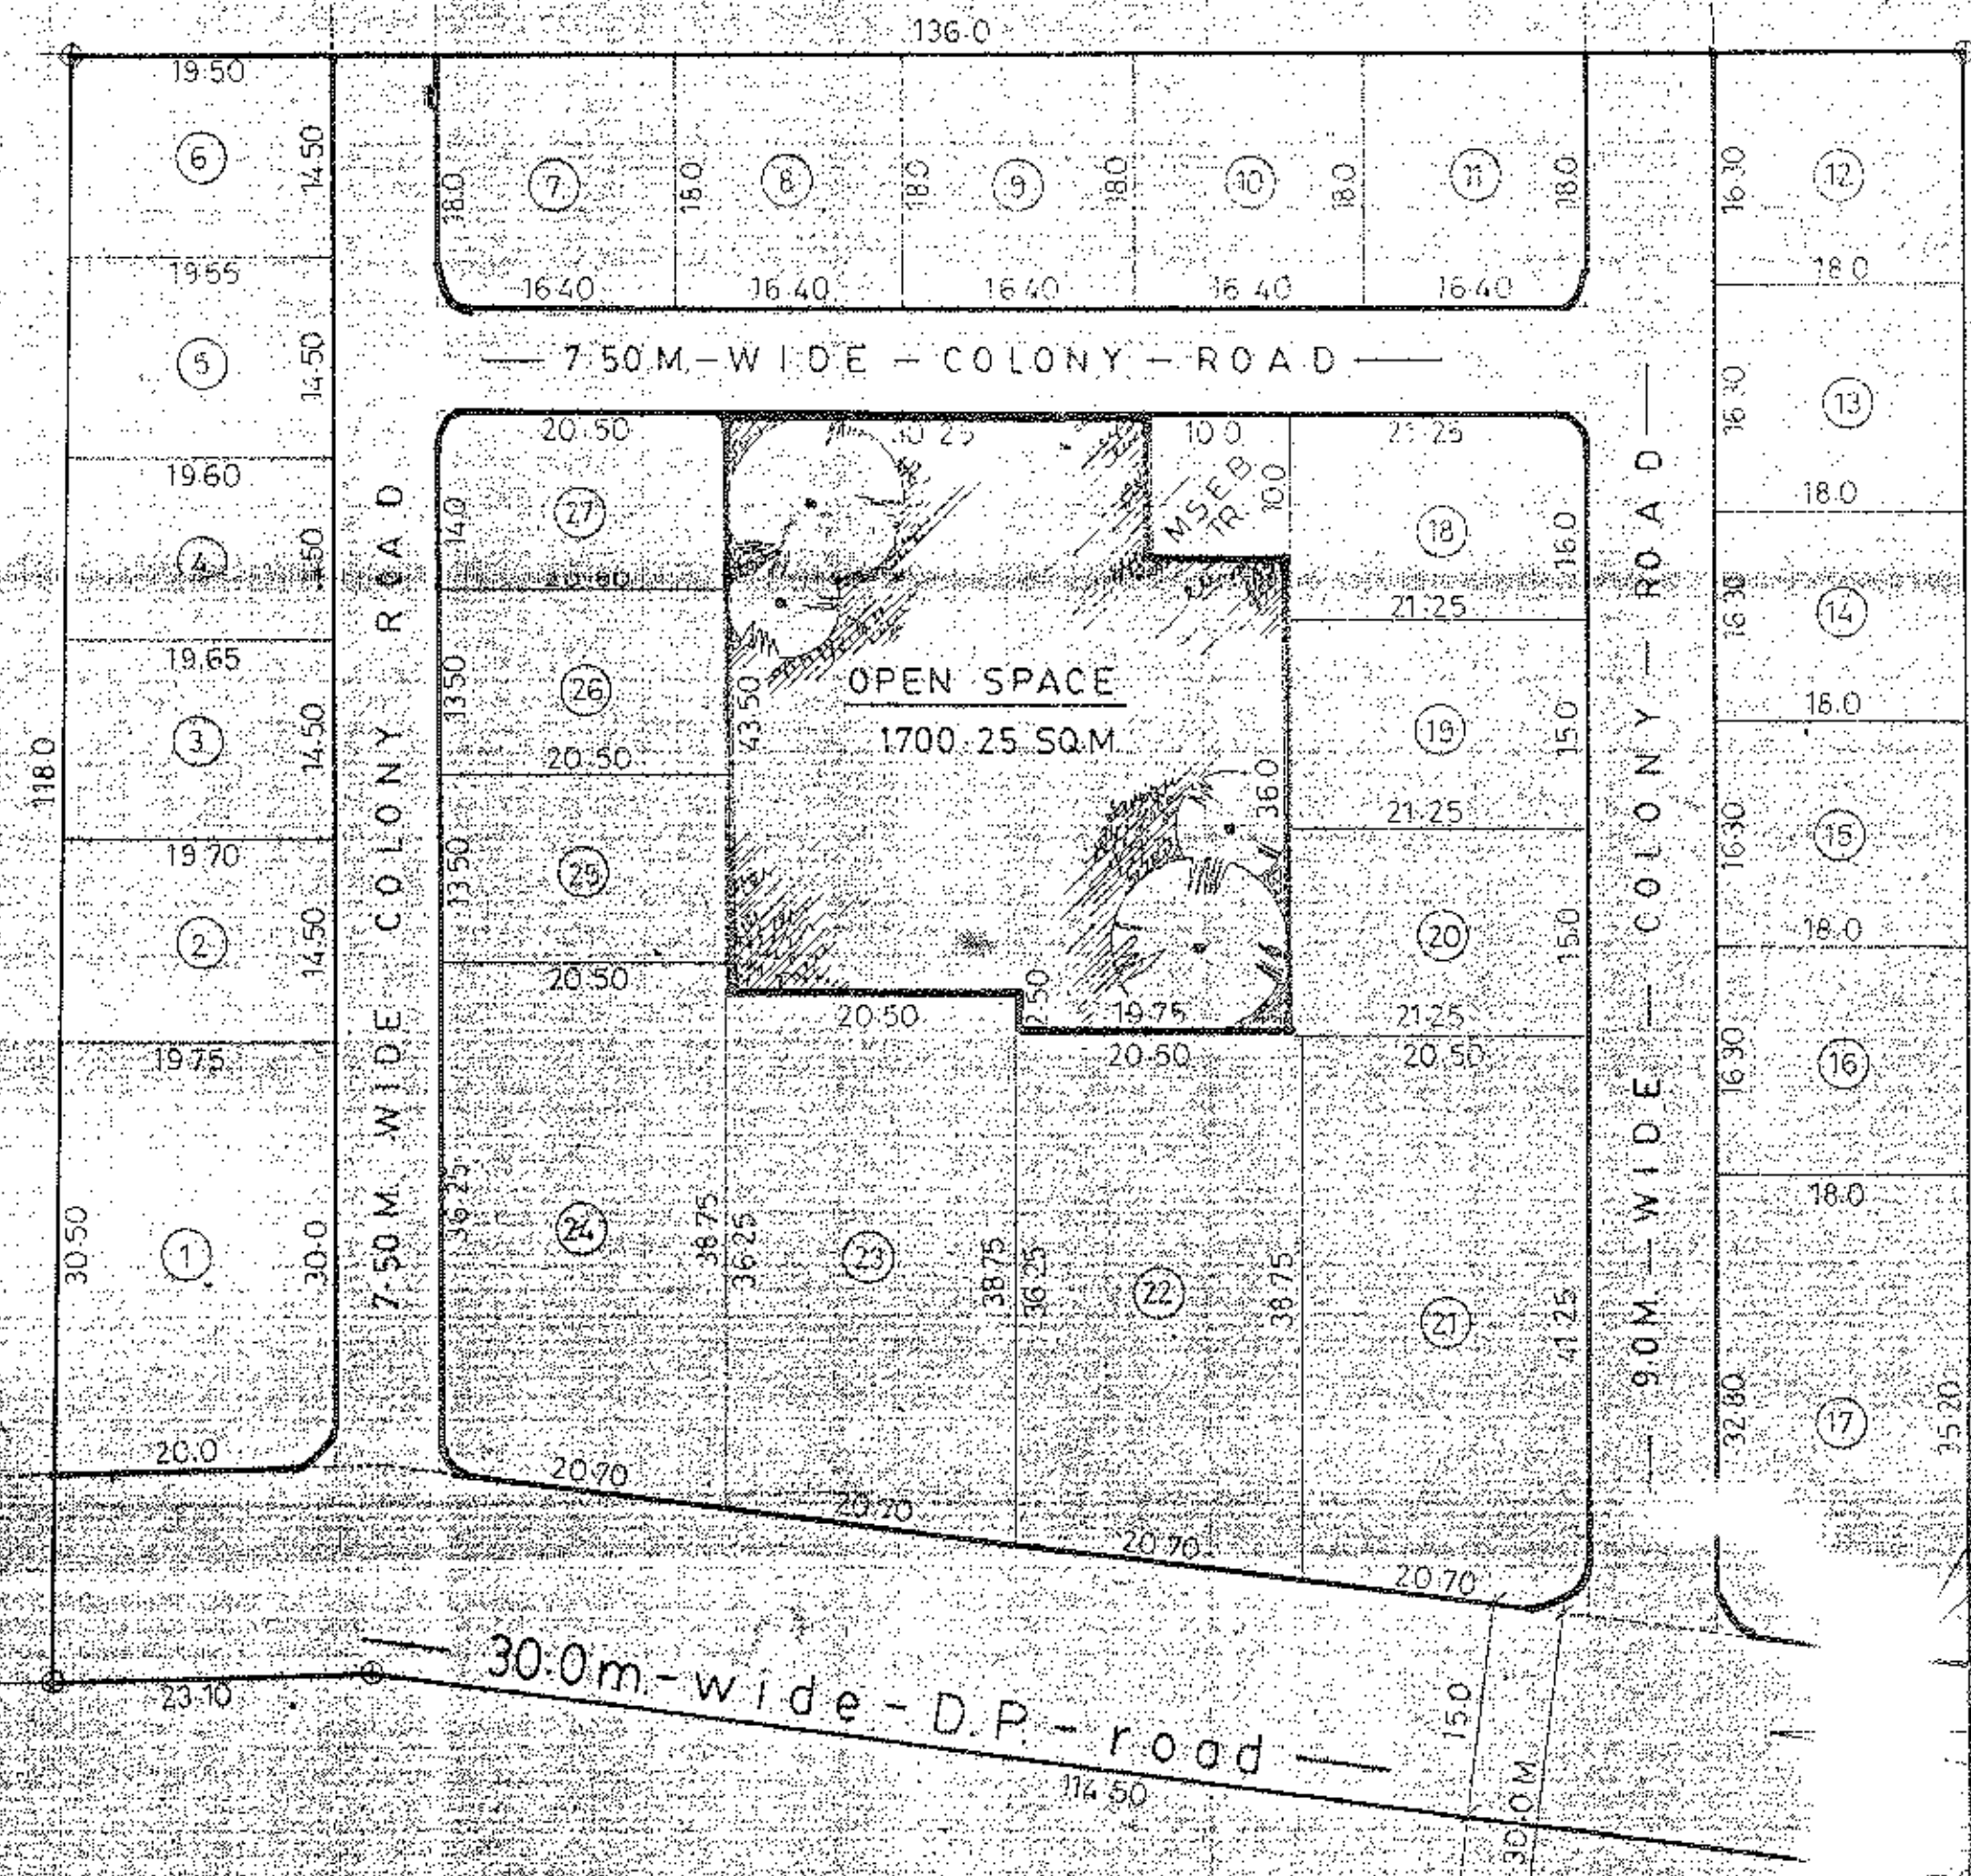

● PLOTTED AREA STATEMENT

PLOT NOS.	NET PLOT AREA		
1	600.00		
2	286.00		
3	285.29		
4	284.56		
5	283.84		
6	283.11		
7	295.20		
8	295.20		
9	295.20		
10	295.20		
11	295.20		
12	293.40		
13	293.40		
14	293.40		
15	293.40		
16	293.40		
17	612.00		
18	340.00		
19	318.75		
20	318.75		
21	820.00		
22	768.75		
23	768.75		
24	768.75		
25	776.75		
26	276.75		
27	287.00		
TOTAL	10522.05		

APPROVED ● APPROVED AUTHORITY ●

Conditions Mentioned in the letter
No. LND/WS/18/DT.27/3/1996
View of Section 152 (13) and 69
of The Maharashtra Regional and
Town Planning Act 1966

[Signature]
Municipal Corporation
Nashik

LND/WS/24/DT.23/4/1996
TENTATIVELY APPROVED
RESIDENTIAL PURPOSE
NASHIK MUNICIPAL CORPORATION
NASHIK
Sc/-
ASSISTANT DIRECTOR OF TOWN PLANNING
NASHIK MUNICIPAL CORPORATION

TRUE COPY

[Signature]
M.D. PAWAR
MAGAR PAWAR ASSOCIATES
CONSULTING ENGINEERS

● AREA STATEMENT SQ.M

● AREA OF TOTAL LAND (BY 7.12 EXTRACT)	17000.00
● AREA OF TOTAL LAND (BY SITE MEASURE)	16974.00
● AREA UNDER D.P. ROAD (30.0 MTR)	2021.00
● AREA UNDER OPEN SPACE	1700.25
● AREA UNDER M.S.E.B. TRANSFORMER	100.00
● AREA UNDER PLOTS	10522.05
● AREA UNDER COLONY ROADS	7529.16

DEMARCATED FINAL LAYOUT PLAN
IN S.NO.29, H.NO.4/3+4+5+6 AT
WADALA SHIVAR, NASHIK.
FOR KU SHEETAL ASHOK WAGH
AND OTHERS FOURTEEN (14)

NAME OF OWNERS	SIGNATURES	NAME OF OWNERS	SIGNATURES
1) MISS SHEETAL ASHOK WAGH	<i>[Signature]</i>	9) SHRI. BADRINATH JAGANNATH DEOKAR	<i>[Signature]</i>
2) SHRI. PANDIT MAHARAJ PATIL	<i>[Signature]</i>	10) SHRI. YASHWANT VITHAL PAWAR	<i>[Signature]</i>
3) MISS. VAISHALI SINKARAO WAGH	<i>[Signature]</i>	11) SMT. RAHIBAL LAXMAN MAGAR	<i>[Signature]</i>
4) MISS. PRIYA BALKRISHNA MAGAR	<i>[Signature]</i>	12) SHRI. DADASAHEB RAMBHAU NIBE	<i>[Signature]</i>
5) MAST. GAURAV DEEPAK DEORE	<i>[Signature]</i>	13) SHRI. SANJEEV SHIVAJIRAO BACHCHAV	<i>[Signature]</i>
6) SHRI. SONBAJI GOVIND THORAT	<i>[Signature]</i>	14) SHRI. NANASAHEB BHIMASHANKAR NAIK	<i>[Signature]</i>
7) SHRI. KHANDERAO KRISHNAJI KHANNA	<i>[Signature]</i>	15) MISS. PRAJAKTA BALKRISHNA MAGAR	<i>[Signature]</i>
8) MISS. RAKHICE DALITRAO AMER	<i>[Signature]</i>		

SIGNATURE OF ARCHITECT / ENGINEER

MR. M.D. PAWAR

MAGAR-PAWAR associates

● CONSULTING ENGINEER AND VALUERS ●
9, 1ST FLOOR, BLDG. NO. 1, STADIUM COMPLEX,
M.G. ROAD, NASHIK-422001. PHONE: 576487


DRN. BY: K. GANESHAN CHKD. BY: PAWAR
SCALE: 1:500 DRG. NO: —
DATE: 6 NOV. '96 JOB NO: —

● DEMARCATED LAYOUT CERTIFICATE

THIS IS TO CERTIFY THAT I HAVE PERSONALLY DEMARCATED THE LAYOUT OF S.NO. 29 AND 4/3+4+5+6 OF VILLAGE NASHIK FOR MR. ASHOK WAGH AND OTHERS FOURTEEN ON SITE ON 07/11/2001 WHICH WAS APPROVED TENTATIVELY BY NASHIK MUNICIPAL CORPORATION UNDER LETTER NO. LND/WS/24 DATED 23/4/1996 AND FURTHER CERTIFY THAT THE MEASUREMENT OF PLOTS, ROADS, OPEN SPACE ETC. SHOWN ON THIS DEMARCATED PLAN ACTUALLY TALLY ON SITE.


M.D. PAWAR - CONSULTING ENGG/ARCH

PROP. SITE

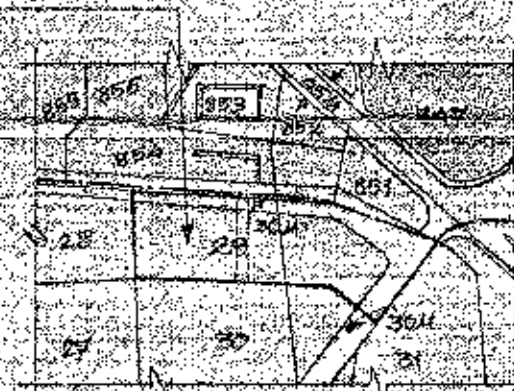

● LOCATION PLAN ●

SCALE - 1:10000

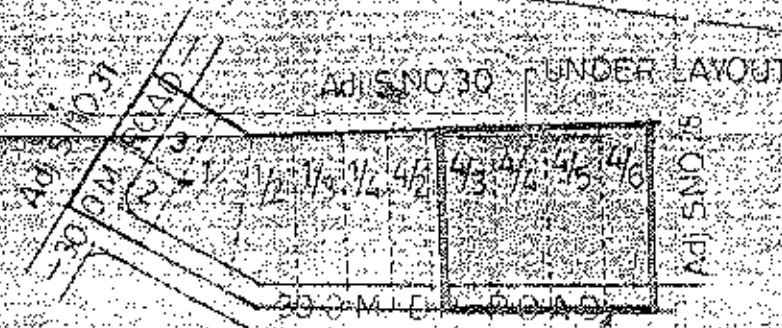

● KEY PLAN ●

LAND BOUNDARY OF S.NO.29