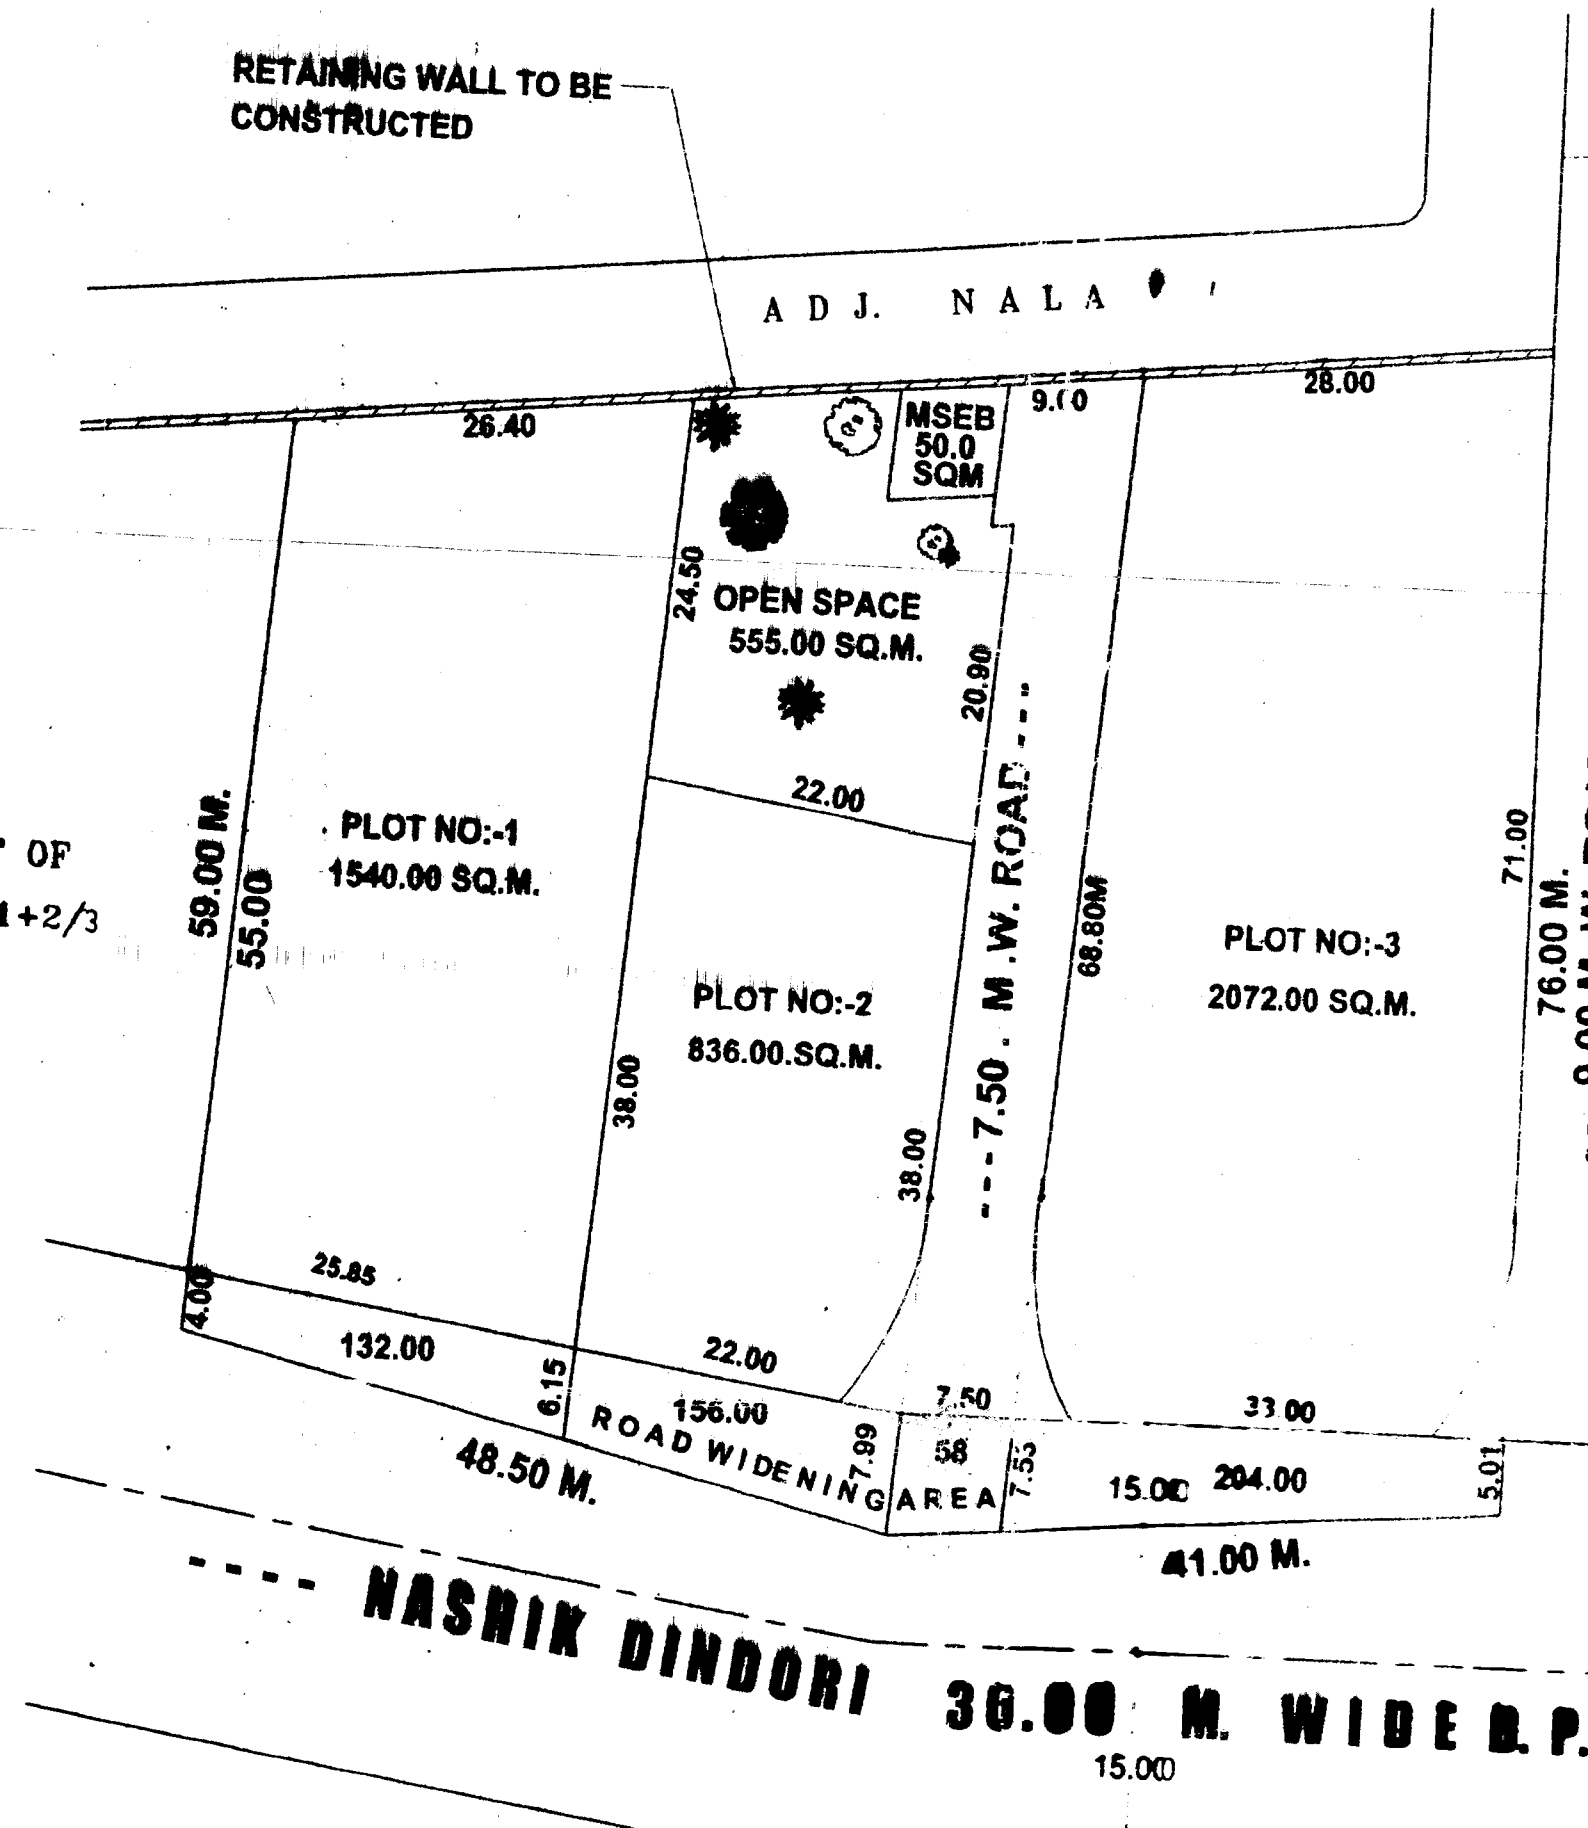

RETAINING WALL TO BE CONSTRUCTED
ADJ. NALA
26.40
MSEB 50.0 SQM
9.00
28.00
24.50
OPEN SPACE 555.00 SQ.M.
20.90
22.00
59.00 M.
55.00
PLOT NO:-1 1540.00 SQ.M.
38.00
PLOT NO:-2 836.00.SQ.M.
38.00
7.50 M.W. ROAD
68.80M
71.00
76.00 M.
PLOT NO:-3 2072.00 SQ.M.
OF
1+2/3
4.00
25.85
132.00
22.00
6.15
156.00
ROAD WIDENING AREA
7.99
7.50
58
7.53
15.00
204.00
33.00
5.01
48.50 M.
41.00 M.
NASHIK DINDORI
36.00 M. WIDE
15.00

APPROVED
CNO/NRS/Panch/36, Date 10/05/2006
TENTATIVELY APPROVED
RESIDENTIAL PURPOSE
NASHIK MUNICIPAL CORPORATION
NASHIK

Assistant Director of Town Planing
Nashik Municipal Corporation
Nashik.

AREA STATEMENT

*AREA OF TOTAL LAND = AS PER 7/12 UNDER DEV	6100.00 SQ.M
*AREA UNDER 30.0D.P.ROADWINDING=	550.00 SQ.M
*NET AREA OF LAND =	5550.00 SQ.M
*AREA OF OPEN SPACE REQUIRED =	555.00 SQ.M
*AREA OF OPEN SPACE PROVIDED =	555.00 SQ.M
*AREA UNDER M. S. E. B. =	50.00 SQ.M
*AREA UNDER INTERNAL ROAD =	497.00 SQ.M
*AREA UNDER PLOT'S =	4448 .00 SQ.M

PROPOSED TENTETIVE LAYOUT ON IN S. NO. 14/1+2/1, OF MHASRUL, NASHIK.
FOR :- SHRI. M. M. KHARE THROUGH G. P. A. HOLDER MR. SANJAY HARI YEOLE