



CARPET AREA STATEMENT

BUILDING / FLOOR NO.	FLATE	Floor area of all rooms including kitchen Excluding area under walls)	Floor area of Bathrooms/ W.C./ Toilets/ Passage etc. (Excluding area under walls)	Floor Area of Balconys/ Alternates Terrace (Excluding area under walls)	Total
1st FLOOR	4	Living = 2.95 x 4.47 = 13.19 Kitchen = 2.54 x 2.68 = 6.81 Dining = 3.01 x 2.72 = 8.19 study = 3.01 x 3.32 = 9.99 M.Bed. = 3.83 x 2.93 = 11.22 Bed. = 3.74 x 3.00 = 11.22 Total = 60.62	wc = 1.20 x 1.2 = 1.44 Bath = 1.35 x 1.80 = 2.43 Toilet = 1.4 x 2.00 = 2.80 Total = 6.67	Balcony = 2.79 x 1.20 = 3.35 Balcony = 3.00 x 1.14 = 3.42 Balcony = 3.11 x 1.20 = 3.73 Total = 10.50	77.79 Sqm
	6	Living = 3.25 x 4.69 = 15.24 Kitchen = 3.05 x 2.78 = 8.48 Dining = 3.06 x 2.49 = 7.62 M.Bed. = 3.10 x 2.78 = 8.62 Total = 39.96	Toilet = 1.58 x 2.10 = 3.32 Total = 3.32	Total = 0.00	43.28 Sqm
	7	Living = 3.48 x 4.69 = 16.32 Kitchen = 3.05 x 2.78 = 8.48 Dining = 5.12 x 2.49 = 12.75 M.Bed. = 3.10 x 2.78 = 8.62 Total = 46.17	Toilet = 1.35 x 2.10 = 2.84 Toilet = 1.55 x 2.45 = 3.80 Total = 6.63	Total = 0.00	52.80 Sqm
	10	Living = 3.01 x 3.57 = 10.75 Kitchen = 3.01 x 2.72 = 8.19 Bed. = 3.83 x 2.40 = 9.19 Total = 28.12	Bath = 1.35 x 1.8 = 2.43 Wc = 1.20 x 1.35 = 1.62 Total = 4.05	Balcony = 3.11 x 1.20 = 3.73 Total = 3.73	35.91 Sqm
	11	Living = 3.74 x 3.00 = 11.22 Kitchen = 2.44 x 2.68 = 6.54 Bed. = 2.85 x 4.47 = 12.74 Total = 30.50	Toilet = 1.40 x 2 = 2.80 Total = 2.80	Balcony = 2.79 x 1.20 = 3.35 Balcony = 3.10 x 1.20 = 3.72 Total = 7.07	40.37 Sqm
	13	Living = 3.25 x 4.69 = 15.24 Kitchen = 3.05 x 2.79 = 8.51 Dinning = 6.57 x 2.49 = 16.36 Bed. = 3.10 x 2.78 = 8.62 Total = 48.73	Toilet = 2.85 x 2.1 = 5.99 Utility = 1.35 x 2.10 = 2.84 Total = 8.82	Balcony = 2.21 x 1.20 = 2.65 Total = 2.65	60.20 Sqm
	14	Living = 3.35 x 4.69 = 15.71 Kitchen+Dinning = 6.57 x 2.49 = 16.36 Bed. = 3.10 x 2.78 = 8.62 Bed. = 3.05 x 2.78 = 8.48 Total = 49.17	Toilet = 1.35 x 2.1 = 2.84 Utility = 1.35 x 2.10 = 2.84 Total = 5.67	Balcony = 2.21 x 1.20 = 2.65 Total = 2.65	57.49 Sqm
	18	Living = 3.10 x 3.87 = 12.00 Dining = 3.01 x 2.72 = 8.19 Study = 3.01 x 3.32 = 9.99 M.Bed. = 3.83 x 2.93 = 11.22 Total = 41.40	Wc = 1.20 x 1.2 = 1.44 Bath = 1.35 x 1.80 = 2.43 Lobby = 1.1 x 1.65 = 1.82 Total = 5.69	Balcony = 3.78 x 1.20 = 4.54 Balcony = 3.11 x 1.20 = 3.73 Total = 8.27	55.35 Sqm
	20	Living = 3.25 x 4.69 = 15.24 Kitchen = 3.05 x 2.78 = 8.48 Dining = 4.05 x 2.49 = 10.08 Bed. = 3.10 x 2.78 = 8.62 Total = 42.42	Toilet = 1.58 x 2.1 = 3.32 Total = 3.32	Balcony = 2.21 x 1.20 = 2.65 Total = 2.65	48.39 Sqm
	21	Living = 3.48 x 4.69 = 16.32 Kitchen = 3.05 x 2.78 = 8.48 Dining = 5.12 x 2.49 = 12.75 Bed. = 3.10 x 2.78 = 8.62 Bed. = 2.85 x 4.69 = 13.37 Total = 59.53	Toilet = 1.35 x 2.1 = 2.84 Toilet = 1.20 x 2.49 = 2.99 Total = 5.82	Balcony = 2.21 x 1.20 = 2.65 Total = 2.65	68.01 Sqm
4th FLOOR	25	Living = 3.01 x 3.57 = 10.75 Kitchen = 3.01 x 3.20 = 9.63 Total = 20.38	Toilet = 1.35 x 2.07 = 2.79 Lobby = 1.20 x 1.35 = 1.62 Total = 4.41	Balcony = 3.11 x 1.20 = 3.732 Total = 3.73	28.52 Sqm
	26	Living = 2.85 x 4.47 = 12.74 Kitchen = 2.54 x 2.68 = 6.81 Bed. = 3.89 x 3.00 = 11.67 Total = 31.22	Toilet = 1.40 x 2.00 = 2.80 Lobby = 1.10 x 1.50 = 1.65 Total = 4.45	Balcony = 2.79 x 1.20 = 3.348 Balcony = 3.00 x 1.14 = 3.42 Total = 6.77	42.43 Sqm
	29	Living = 3.35 x 4.69 = 15.71 Kitchen+Dinning = 6.57 x 2.49 = 16.36 Bed. = 3.10 x 2.78 = 8.62 Bed. = 3.05 x 2.78 = 8.48 Total = 49.17	Toilet = 1.35 x 2.1 = 2.84 Utility = 1.35 x 2.10 = 2.84 Total = 5.67	Balcony = 2.21 x 1.20 = 2.652 Total = 2.65	57.49 Sqm
	1,8,15,22	Living = 4.13 x 2.63 = 10.86 Kitchen = 1.83 x 4.30 = 7.87 Bed. = 3.10 x 3.00 = 9.30 Total = 28.03 x 4 = 112.12	Toilet = 2.50 x 1.2 = 3.00 Total = 3.00 x 4 = 12.00	Balcony = 1.20 x 2.68 = 3.216 Total = 3.22 x 4 = 12.86	136.99 Sqm
1st Floor	2,16,8A,23	Living = 3.17 x 4.73 = 14.99 Kitchen = 2.82 x 2.04 = 5.75 Bed. = 3.70 x 2.48 = 9.18 Total = 29.92 x 4 = 119.69	Bath = 2.10 x 1.2 = 2.52 wc = 0.90 x 1.20 = 1.08 Total = 3.60 x 4 = 14.40	Balcony = 2.29 x 1.2 = 2.75 Balcony = 2.80 x 1.20 = 3.36 Total = 6.11 x 4 = 24.43	158.52 Sqm
2nd FLOOR	3,9,17,24	Living = 2.90 x 4.47 = 12.96 Dining = 3.00 x 3.92 = 11.76 Kitchen = 3.22 x 2.22 = 7.15 Bed. = 3.13 x 2.93 = 9.17 Total = 41.04 x 4 = 164.17	Bath = 1.35 x 1.8 = 2.43 wc = 1.20 x 1.20 = 1.44 lobby = 1.10 x 1.65 = 1.82 Total = 5.69 x 4 = 22.74	Balcony = 3.32 x 1.20 = 3.98 Total = 3.98 x 4 = 15.94	202.85 Sqm
3rd FLOOR	5,12,19,27	Living = 4.28 x 3.09 = 13.23 Kitchen = 2.80 x 2.59 = 7.25 Bed. = 2.58 x 2.84 = 7.33 Total = 27.80 x 4 = 111.22	Bath = 1.58 x 1.2 = 1.90 wc = 1.20 x 1.00 = 1.20 Total = 3.10 x 4 = 12.38	Balcony = 3.34 x 1.20 = 4.01 Total = 4.01 x 4 = 16.03	139.63 Sqm

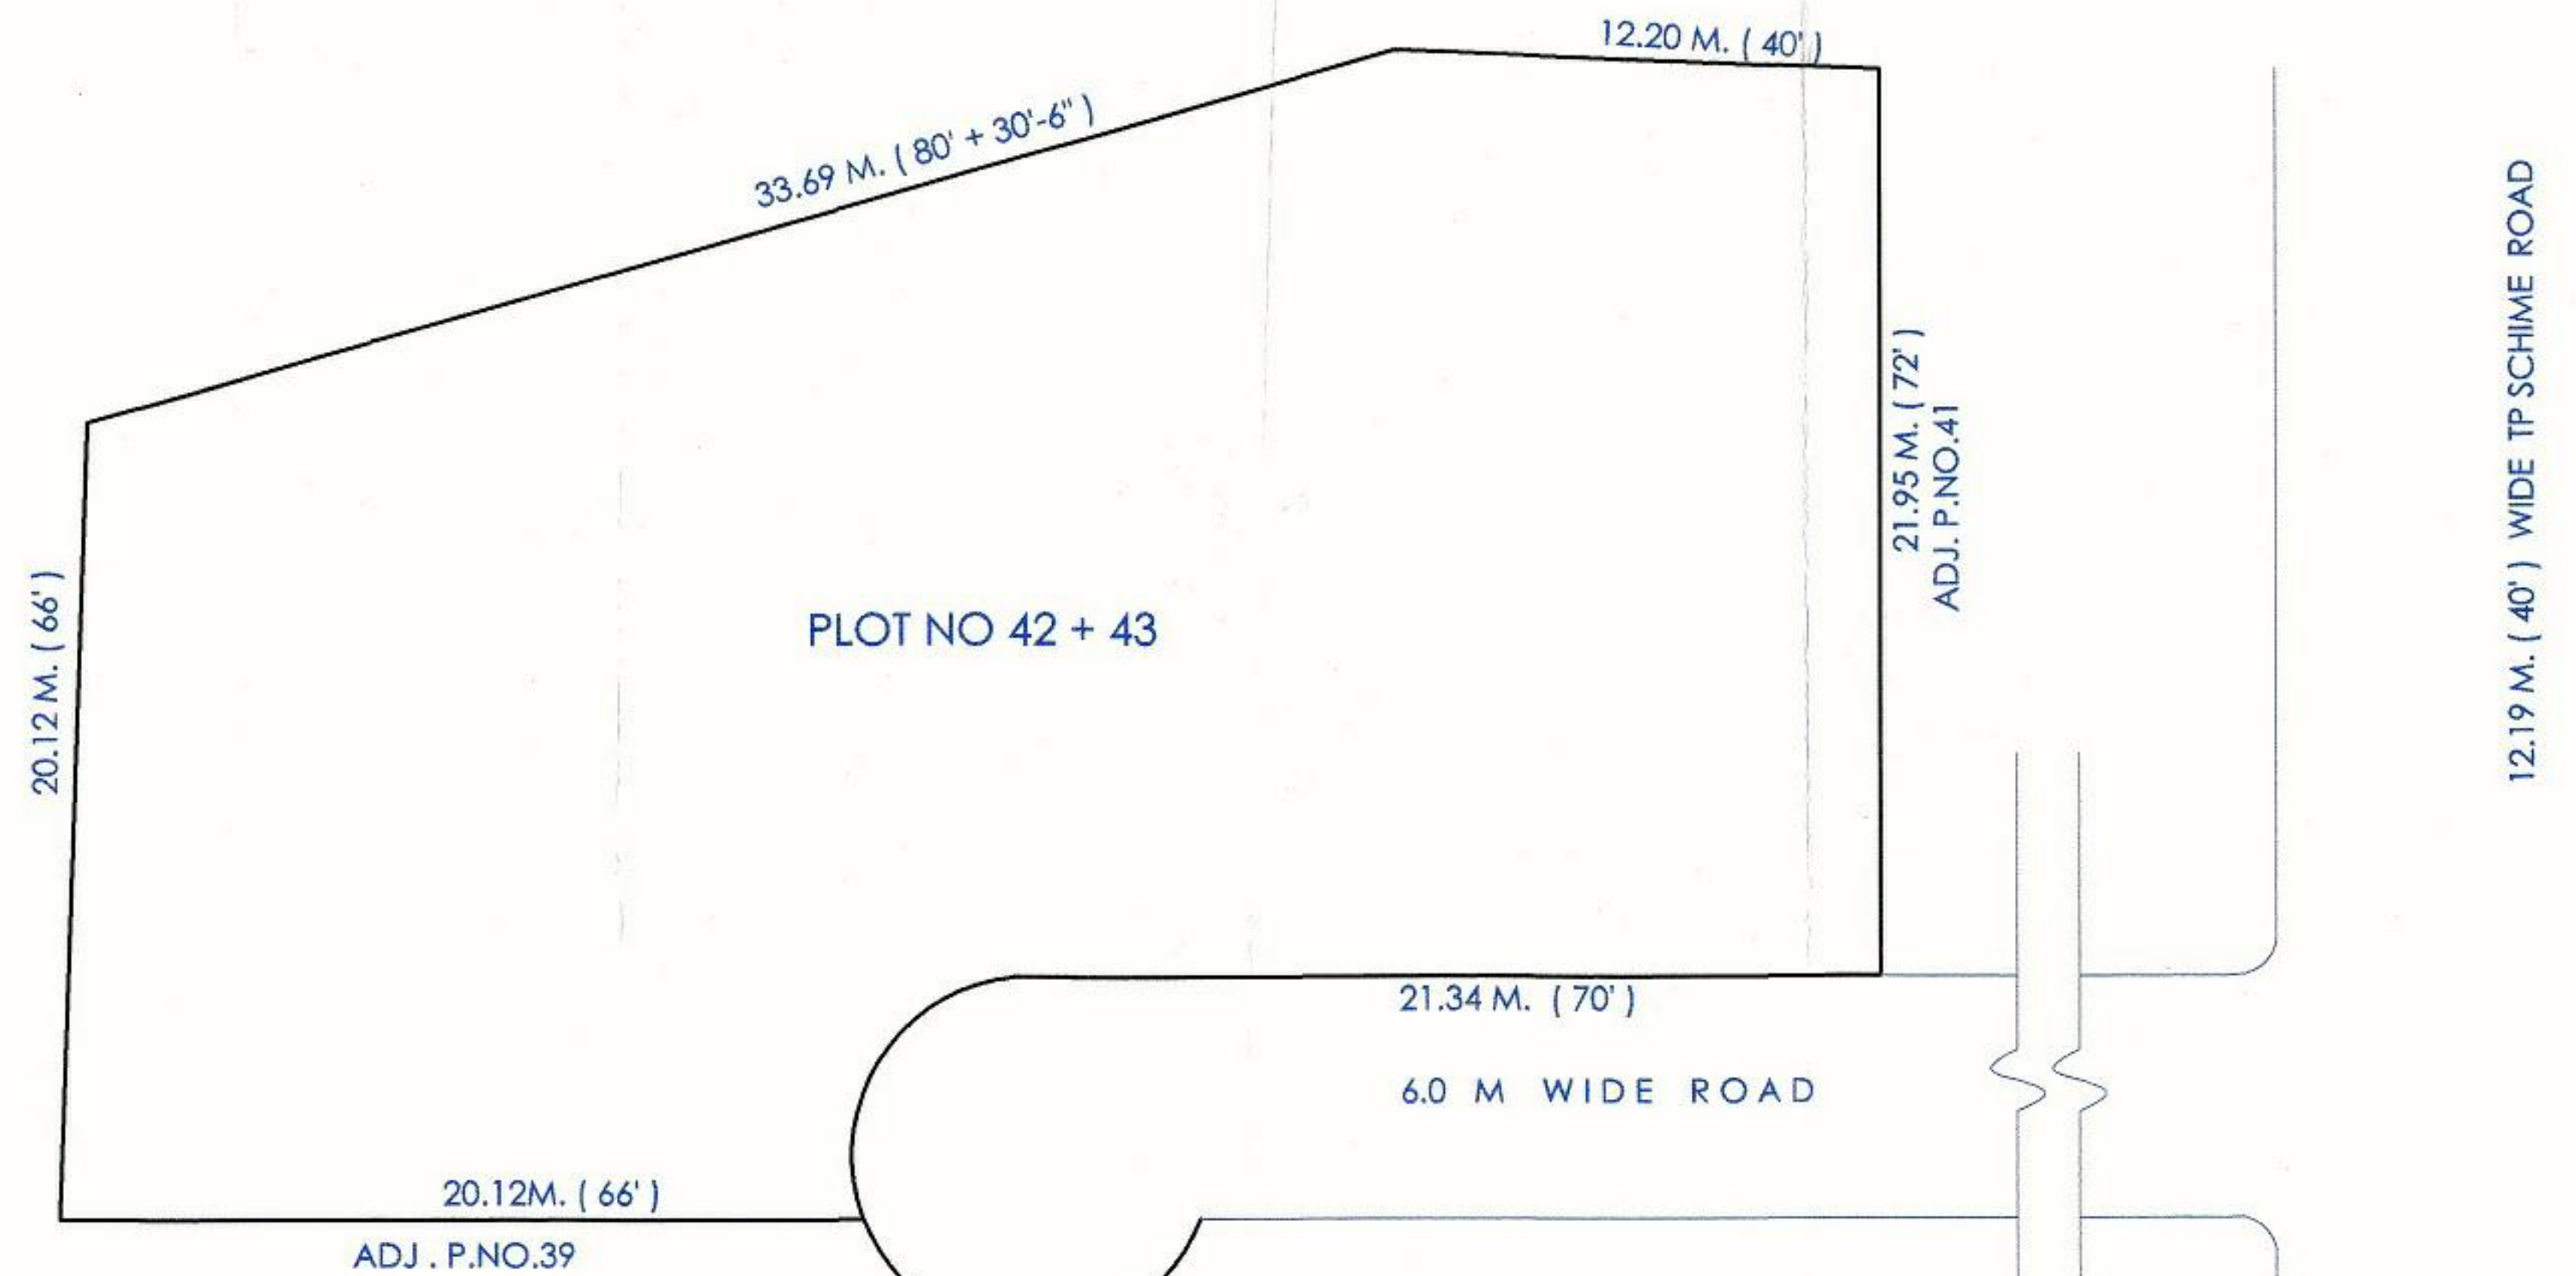

AFTER AMALGAMATION

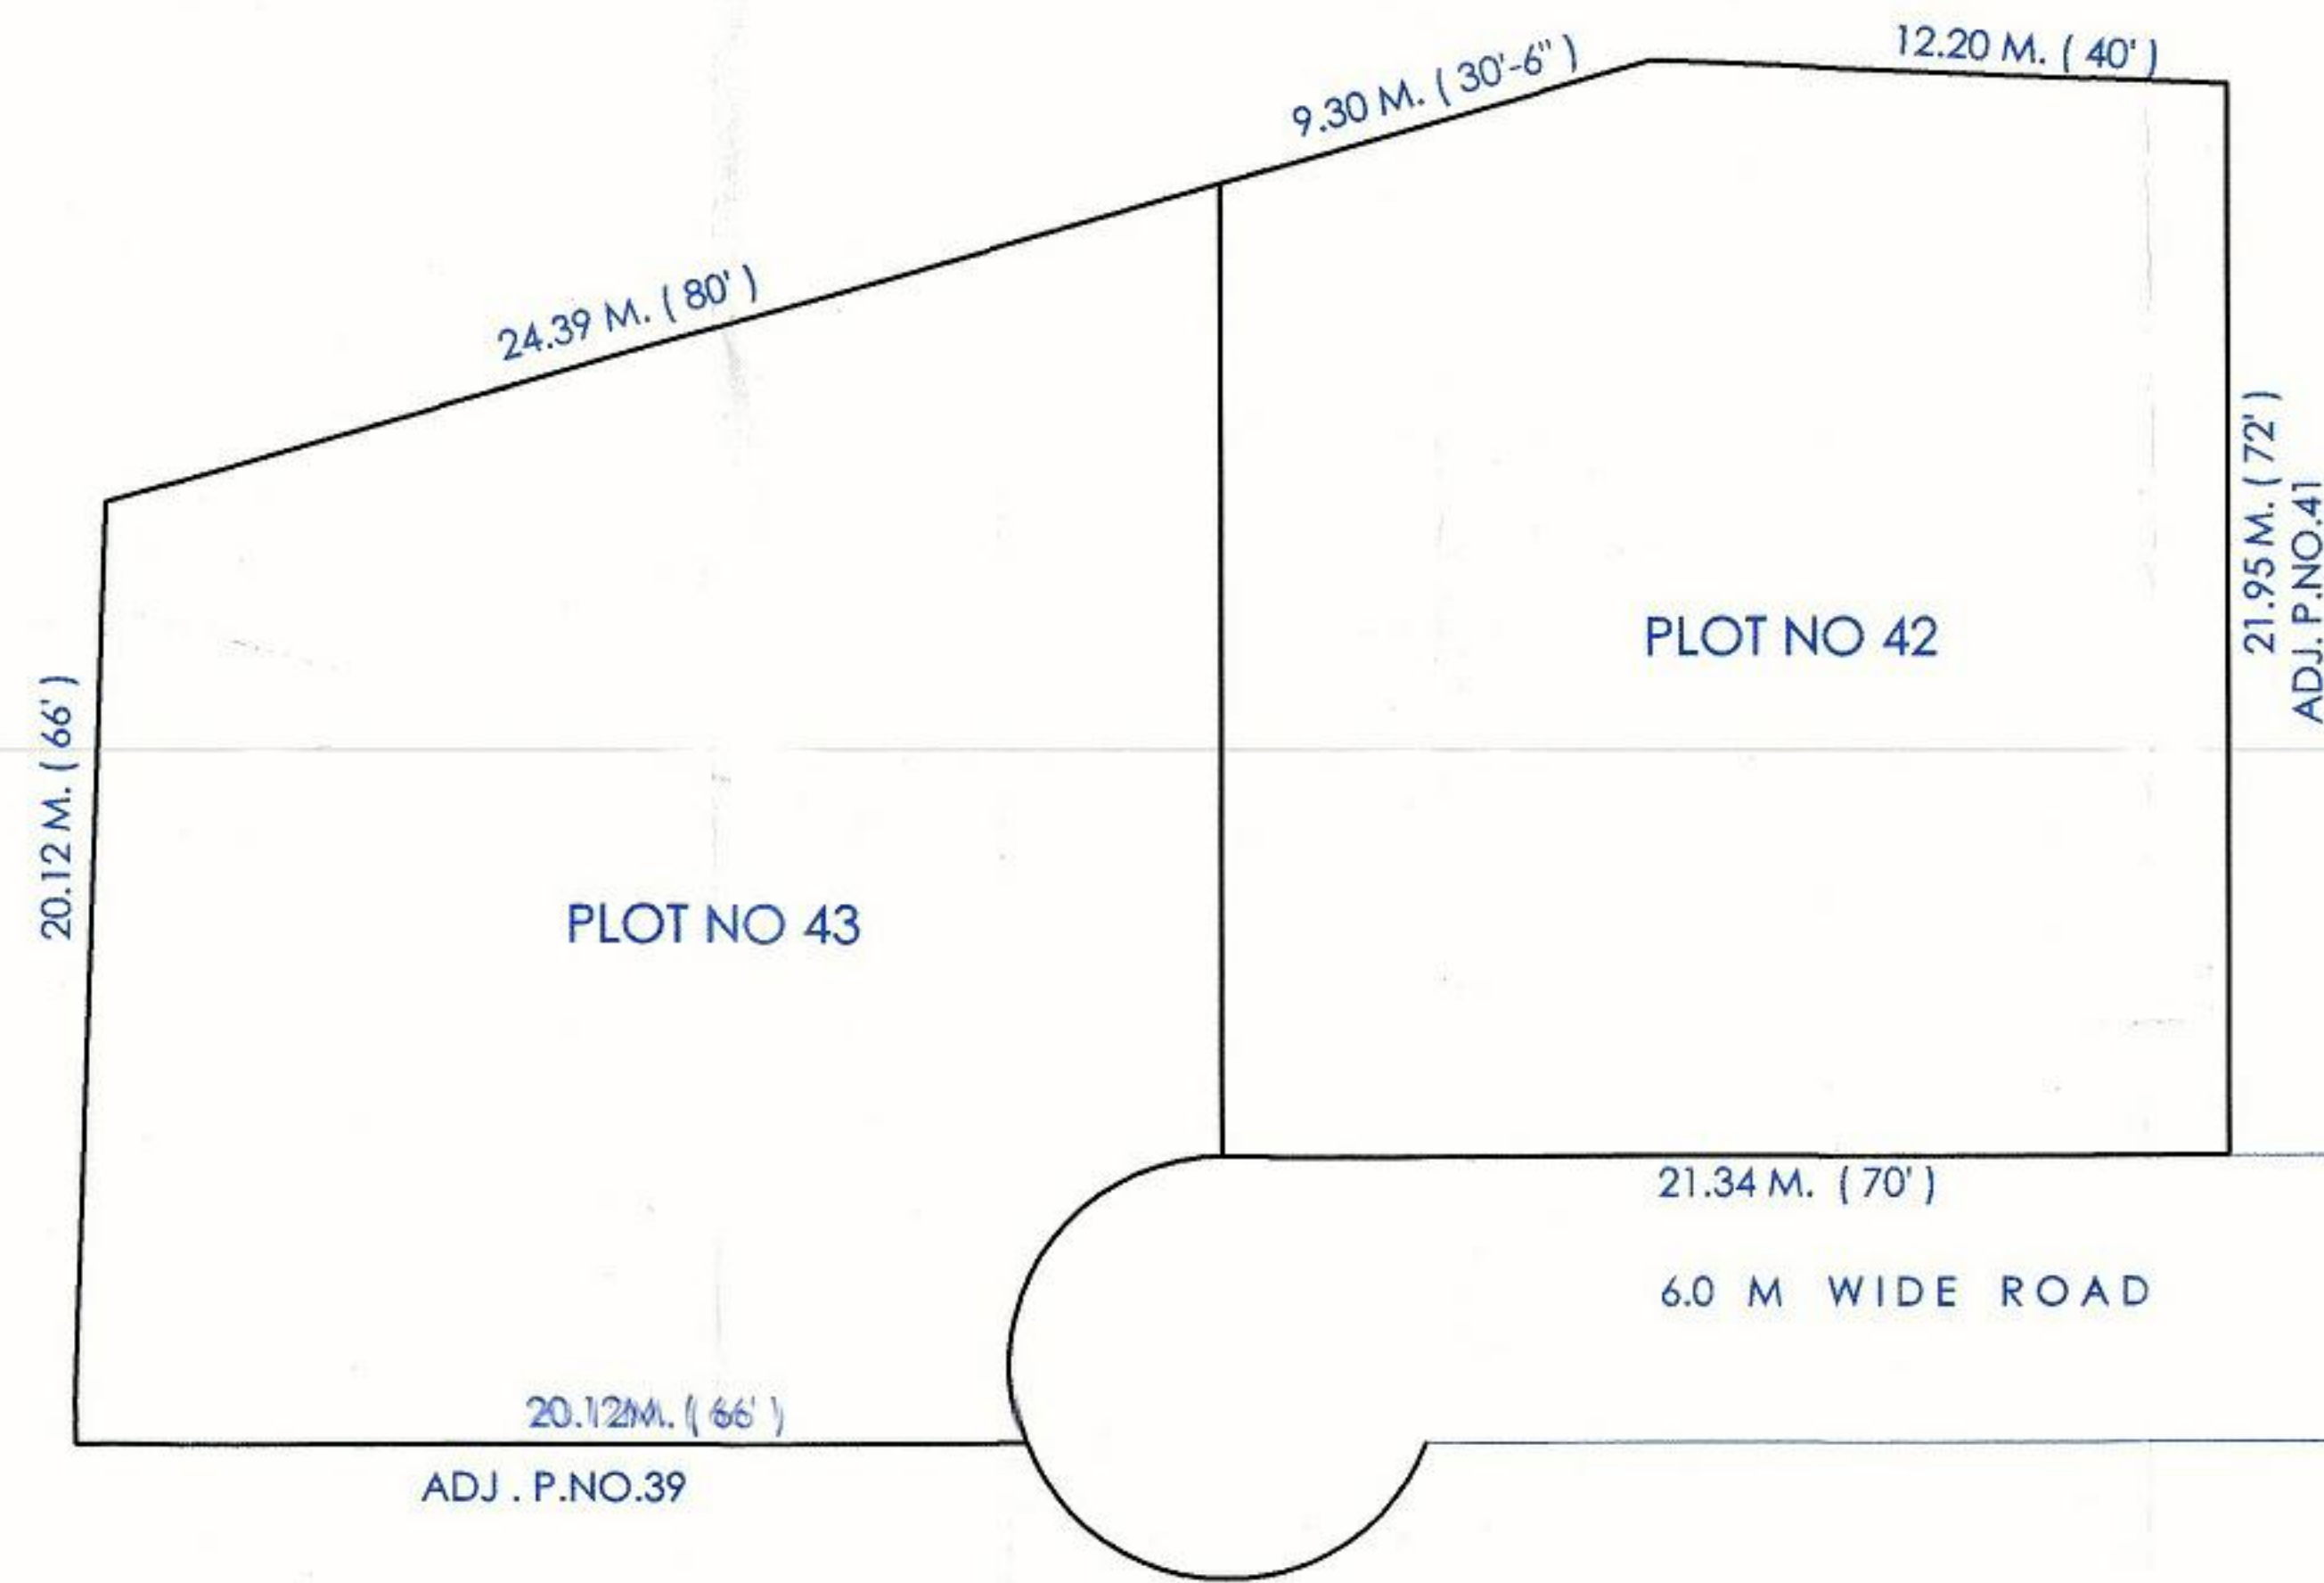

BEFORE AMALGAMATION

AREA STATEMENT BEFORE AMALGAMATION	AREA OF PLOT NO.42 AS PER 7/12	469.51 SQ.M.
	AREA OF PLOT NO. 43 AS PER 7/12	549.95 SQ.M.
AREA STATEMENT AFTER AMALGAMATION	TOTAL AREA OF PLOT NO.42 + 43 AFTER AMALGAMATION	1019.46 SQ.M.

APPROVED

The plans amended in...
As per the conditions Mentioned in
the accompanying commencement

Certificate No. dated
41/BP/507/6062 27/07/2017

Executive Engineer
TOWN PLANNING
Nashik Municipal Corporation
Nashik

STRUCTURAL ENGINEER	OWNER
YOGIN KULKARNI ARCHITECT	CHAIRMAN MEGHDOOT
	G.P.A HOLDER MR. ANIL SHANKAR AHER
	PROPOSED RESIDENTIAL BUILDING ON P.NO.42 +43, S. NO.656/1/1B AT-NASHIK SHIWAR, NASHIK.
	FOR - CHAIRMAN, MEGHDOOT CO.OP. HSG. STY. THROUGH G.P.A. HOLDER PERFECT BUILDCON THROUGH PROPRIETER MR. ANIL SHANKAR AHER
kshitij .b. dhande	ARCHITECT & INTERIOR DESIGNER
FLAT NO. 03, KAJOL APPT., NEAR BAPU BUNGLOW, INDIRA NAGAR, NASHIK- 422 209. PHONE : (0253) 2320610.	DRG. NO. 810 - P 2/2