

स्थाई लेखा संख्या

/PERMANENT ACCOUNT NUMBER
AFTPG95594D

नाम /NAME

RATNAKAR VITHALRAO GHULE

पिता का नाम /FATHER'S NAME
VITHALRAO GHULE

जन्म तिथि /DATE OF BIRTH
05-09-1939

हस्ताक्षर /SIGNATURE

[Signature]

मुख्य आयकर आयुक्त, नासिक

CHIEF COMMISSIONER OF INCOME-TAX, NASHIK



आयकर विभाग
INCOME TAX DEPARTMENT
VINAYAK PARASHRAM KANHE
PARASHRAM GANPATRAO KANHE
16/10/1962
Permanent Account Number
ATAPK6460F
Signature

आयकर विभाग
INCOME TAX DEPARTMENT
AJAY RAMGOPALVIJAN
RAMGOPALVIJAN
27/11/1958
Permanent Account Number
ANMPV1305U
Signature

[Signature]

आयकर विभाग
INCOME TAX DEPARTMENT
USHA N VIJAN
NANDKUMAR DITTAMALVIJAN
01/02/1950
Permanent Account Number
AJUPV1116B
Signature

आयकर विभाग
INCOME TAX DEPARTMENT
SUBHASH SONARAM CHANDA
SONARAM GOPICHAND CHANDA
23-08-1968
Permanent Account Number
AANPC8283A
Signature

आयकर विभाग
INCOME TAX DEPARTMENT
GANPAT BABURAO BORASTE
BABURAO KASHIRAM BORASTE
23/08/1961
Permanent Account Number
AEJPB0298Q
Signature

आयकर विभाग
INCOME TAX DEPARTMENT
RAMESH DIGAMBER BORASTE
DIGAMBER BABURAO BORASTE
28-08-1968
Permanent Account Number
ABRPB9740J
Signature

[Signature]

मुख्य आयकर आयुक्त, नासिक
COMMISSIONER OF INCOME-TAX, NASHIK

[Signature]

घोषणापत्र

मी / आम्ही, श्री / श्रीमती चंद्रशेखर भगवानदास राठोड

याद्वारे घोषित करतो की, सह दुय्यम निबंधक वर्ग-२ नाशिक यांचे कार्यालयात

पुनर्विनास करारनामा — शिर्षकाचा दस्त नोंदणीसाठी सादर करण्यात

आला आहे. श्री. रमेश बिबानी चंद्रशेखर राठोड — यांनी

दिनांक १७ / ०४ / २०१५ रोजी मला / आम्हांस दिलेल्या कुल मुखत्यार पत्राच्या

आधारे मी / आम्ही सदर दस्त नोंदणीस सादर केला आहे / निष्पादित करून कबुली

जबाब दिला आहे. सदर कुल मुखत्यार पत्र लिहून देणार यांनी कुल मुखत्यार पत्र रद्द केलेले

नाही किंवा कुल मुखत्यार पत्र लिहून देणार व्यक्तीपैकी कोणीही मयत झालेले नाही किंवा

अन्य कोणत्याही कारणामुळे कुल मुखत्यार पत्र रद्दवातल ठरलेले नाही. सदरचे कुल मुखत्यार

पत्र पूर्णपणे वैध असून उपरोक्त कृती करण्यास मी / आम्ही पूर्णतः सक्षम आहे / आहोत.

सदरचे कथन चुकीचे आढळून आल्यास नोंदणी अधिनियम १९०८ चे कलम ८२ अन्वये


शिक्षेस मी / आम्ही पात्र राहील / राहू याची मला / आम्हांस जाणीव आहे.

दिनांक 20/04/2015

कुल मुखत्यार पत्र दारकाचे नांव सही


नसम-६
अ.क्र. (2080/1091)
४२ - ९१



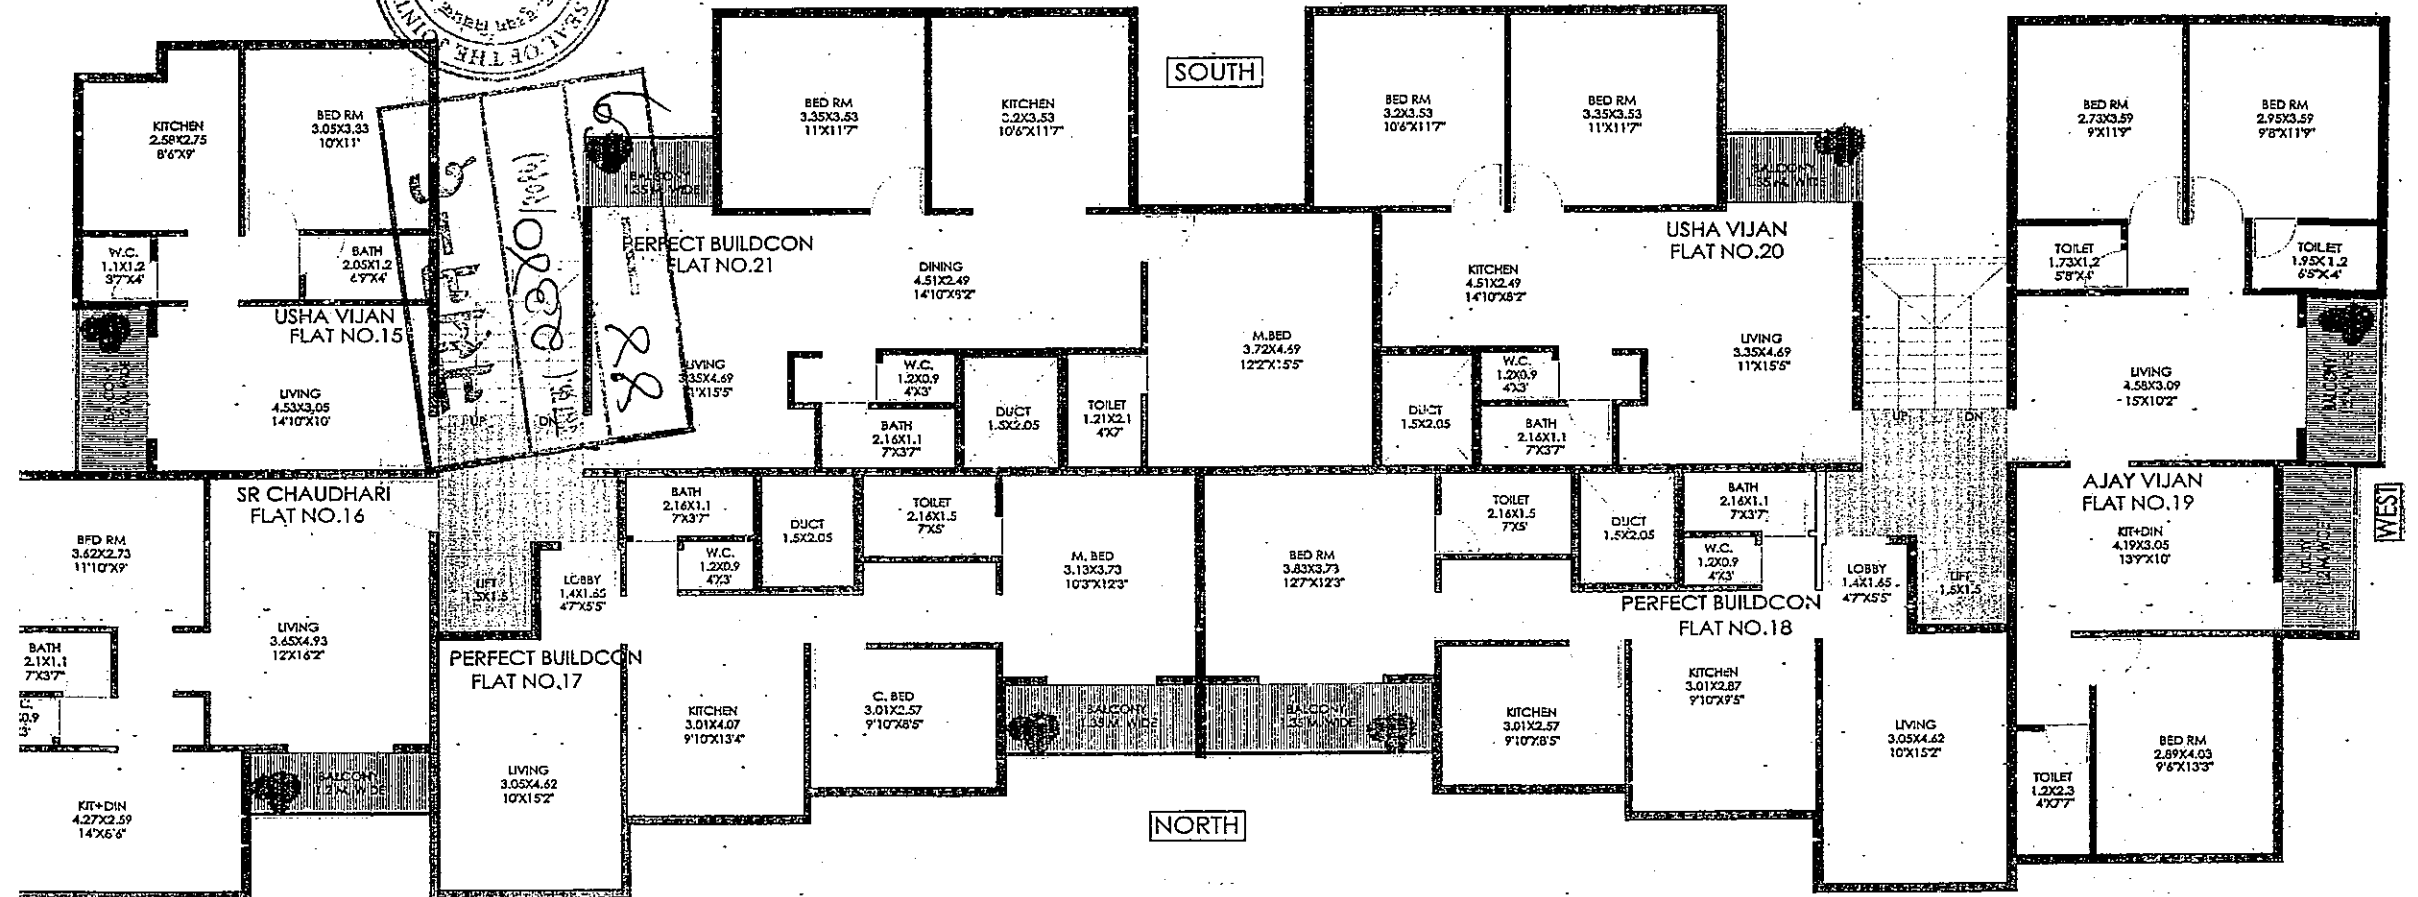


: KSHITIJ DHANDE	PROPOSED MEGHDOOT CO. OP. HSG. STY. P.NO.42+43, S.NO.656/1/1B/45 & 46 AT NASHIK FOR SHRI ANIL AHER. [PERFECT BUILDCON]	A3
(0253) 2320610	THIRD FLOOR PLAN	P

SHITIJ DHANDE	PROPOSED MEGHDOOT CO. OP. HSG. STY. P.NO.42+43, S.NO.656/1/1B/45 & 46 AT NASHIK
53) 2320610	SECOND FLOOR PLAN
A3	P

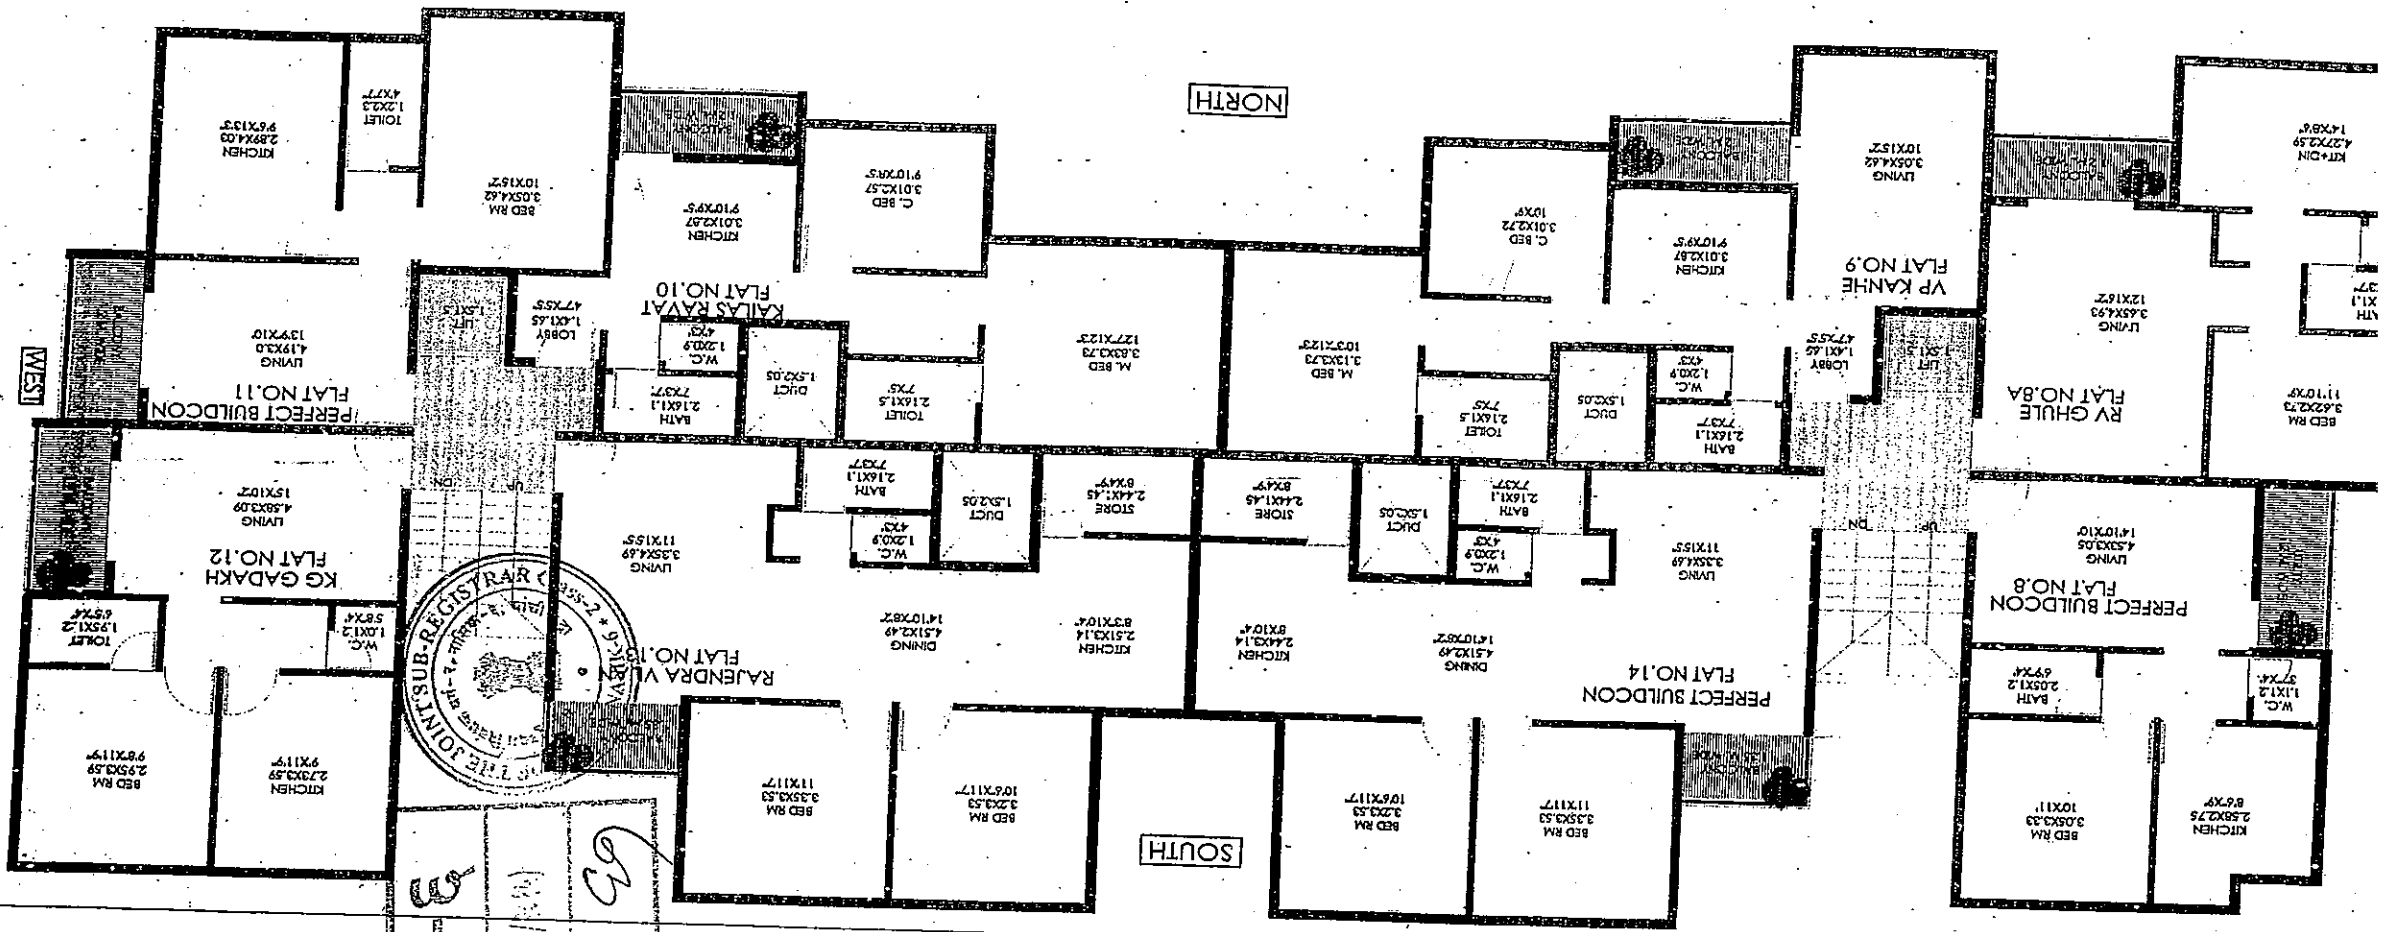

63
FL2
10822/10822
10822/10822

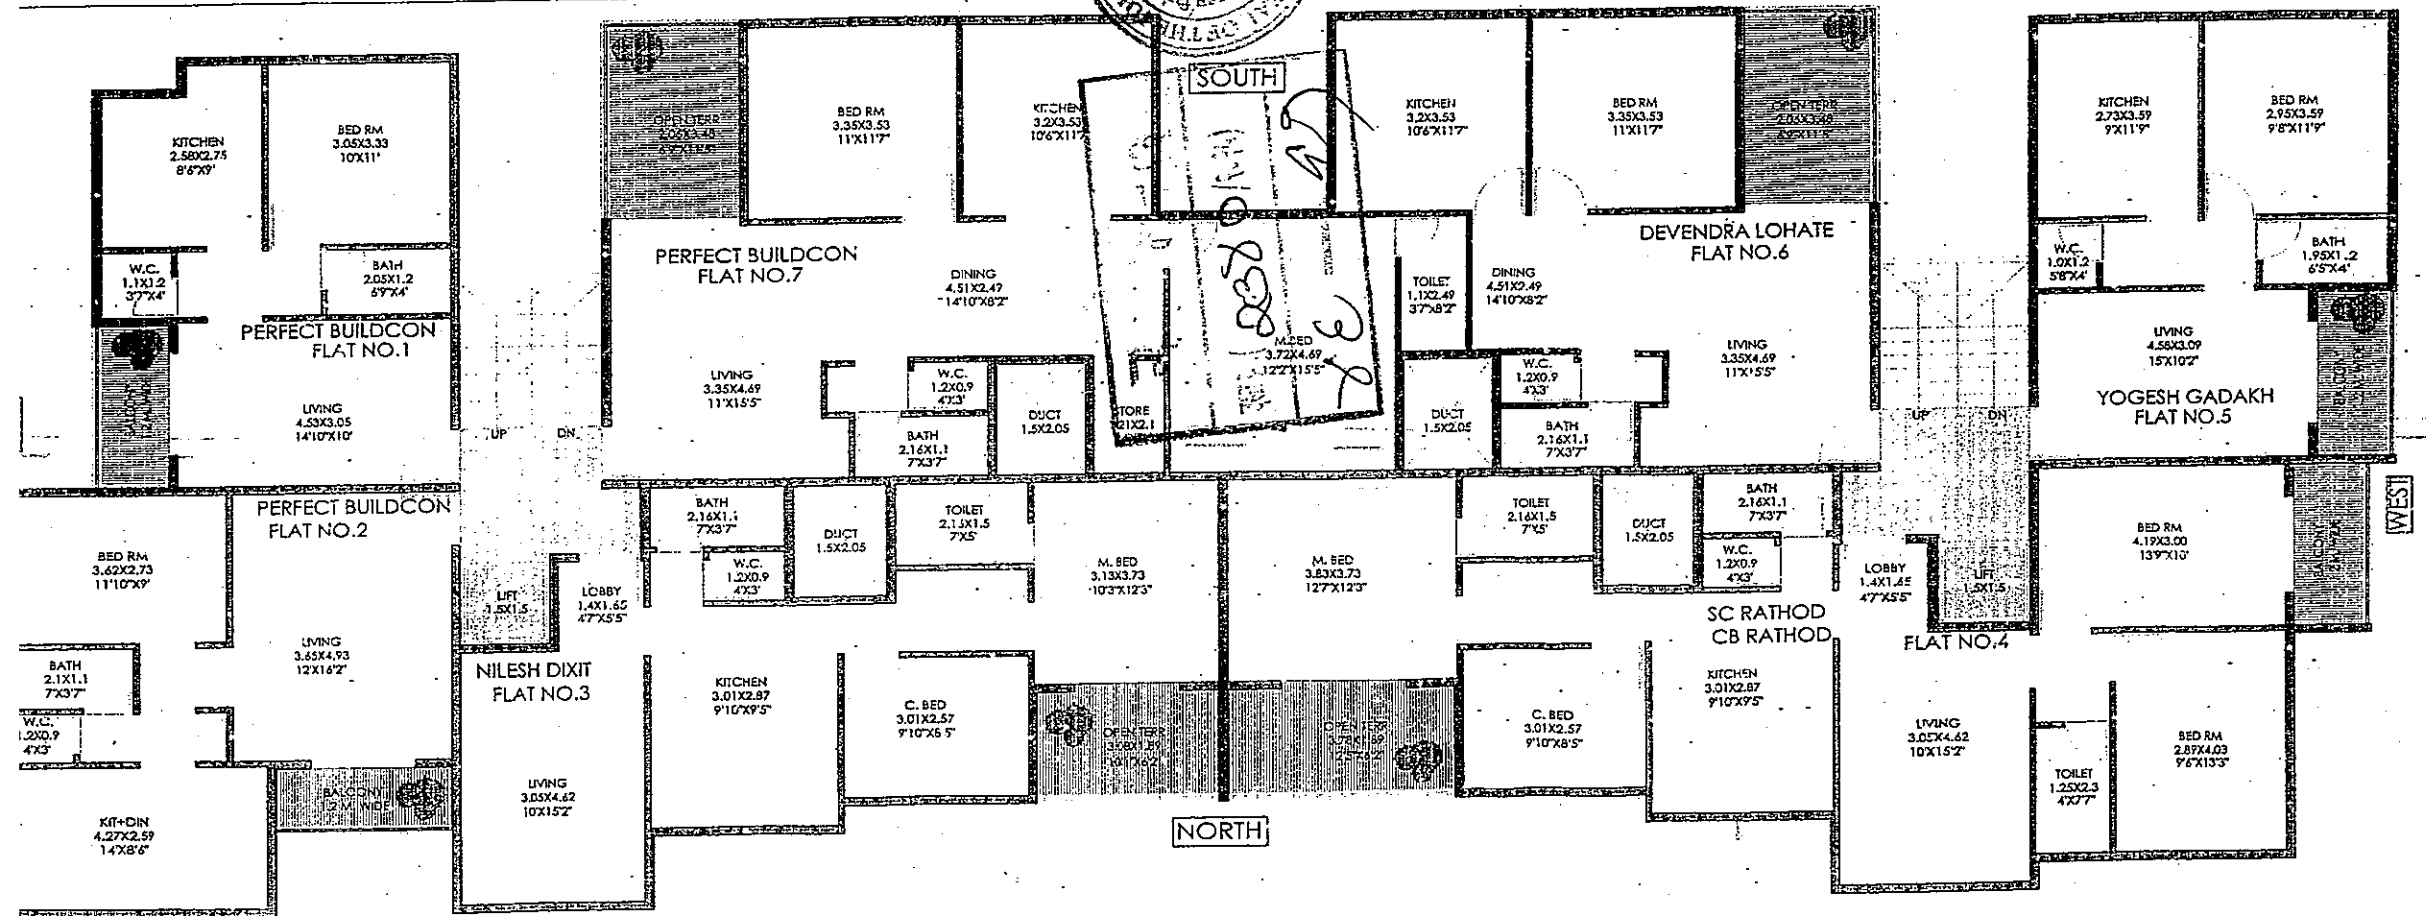

R : KSHITIJ DHANDE	PROPOSED MEGHDOOT CO. OP. HSG. STY. P.NO.42+43, S.NO.656/1/1B/45 & 46 AT NASHIK FOR SHRI ANIL AHER. [PERFECT BUILDCON]	A3
: (0253) 2320610	FIRST FLOOR PLAN	P