

TOILET : 1.35X2.60=3.51 SQ.M.



BUILT-UP AREA STATEMENT : Ground floor
 AREA OF BLOCK [ABCD] = 9.20 X 6.64 = 61.08 SQ.M

COMMARTIONAL AREA	= 61.08	= 61.08 SQ.M
TOILET AREA	= 3.51	= 3.51 SQ.M
LIFT	= 5.94	= 5.94 SQ.M
TOTAL		70.53 SQ.M



BUILT-UP AREA STATEMENT : STAIR CASE AREA STATEMENT
 AREA OF BLOCK [ABCD] = 3.08 X 4.64 = 14.29 SQ.M

STANDARD DEDUCTIONS :-

1.	0.68 X 1.50	= 1.02 SQ.M
NET AREA	14.29 - 1.02	= 13.27 SQ.M

BUILT-UP AREA STATEMENT : Typical First, Second Floor
 AREA OF BLOCK [ABCD] = 41.69 X 8.00 = 333.44 SQ.M




STANDARD DEDUCTIONS :-

1.	3.08 X 4.64	= 14.29 SQ.M
2.	1.04 X 4.64	= 4.82 SQ.M
3.	3.08 X 1.35	= 4.16 SQ.M
TOTAL DEDUCTIONS	=	23.27 SQ.M
NET AREA	333.44 - 23.27	= 310.17 SQ.M

BUILT-UP AREA STATEMENT : 3 RD FLOOR
 AREA OF BLOCK [ABCD] = 41.69 X 8.00 = 333.44 SQ.M

STANDARD DEDUCTIONS :-

1.	3.08 X 4.64	= 14.29 SQ.M
2.	1.04 X 4.64	= 4.82 SQ.M
3.	3.08 X 1.35	= 4.16 SQ.M
4.	1.04 X 1.35	= 1.40 SQ.M
5.	2.65 X 1.35	= 3.58 SQ.M
TOTAL DEDUCTIONS	=	28.25 SQ.M
NET AREA	333.44 - 28.25	= 305.19 SQ.M

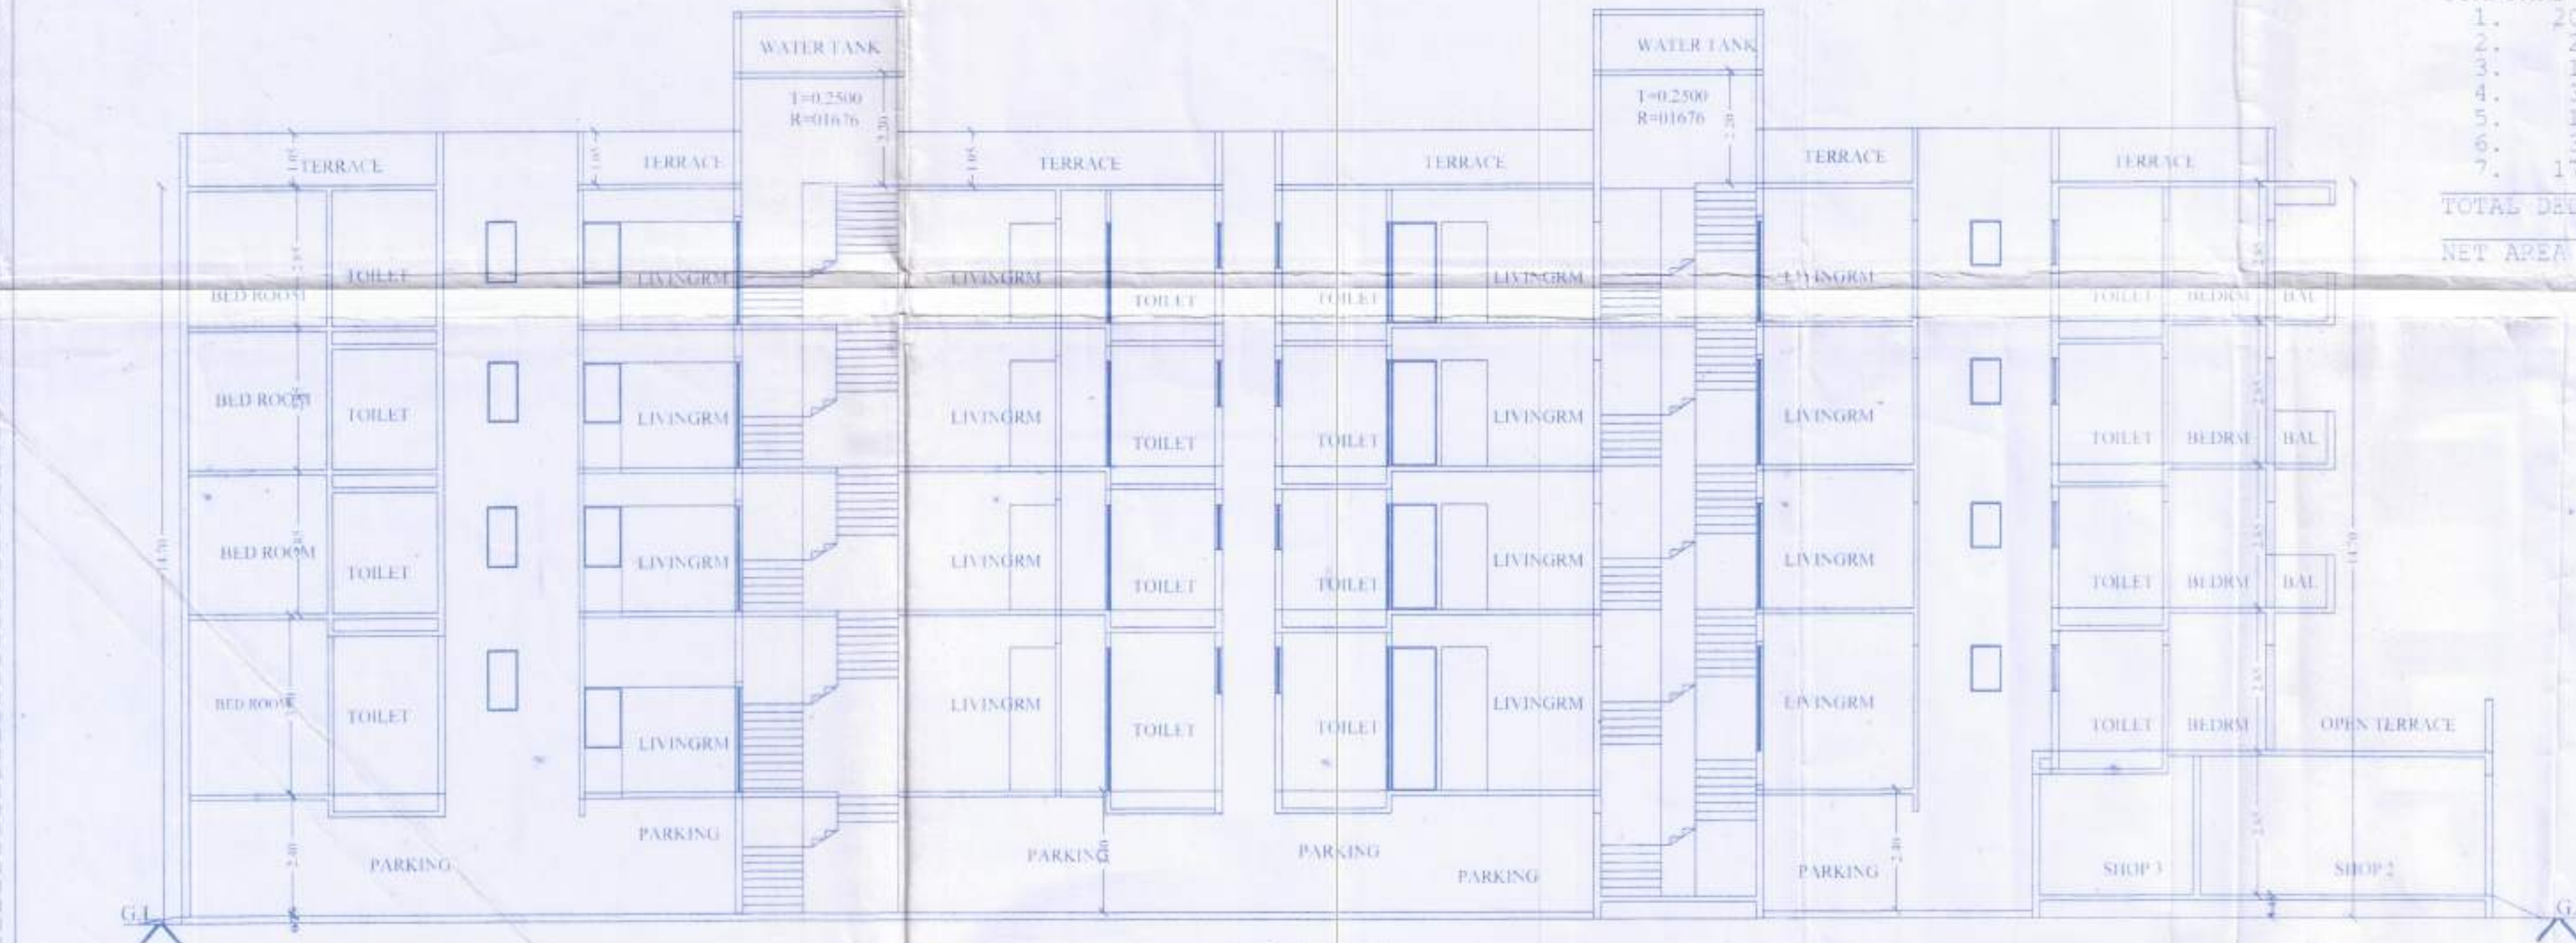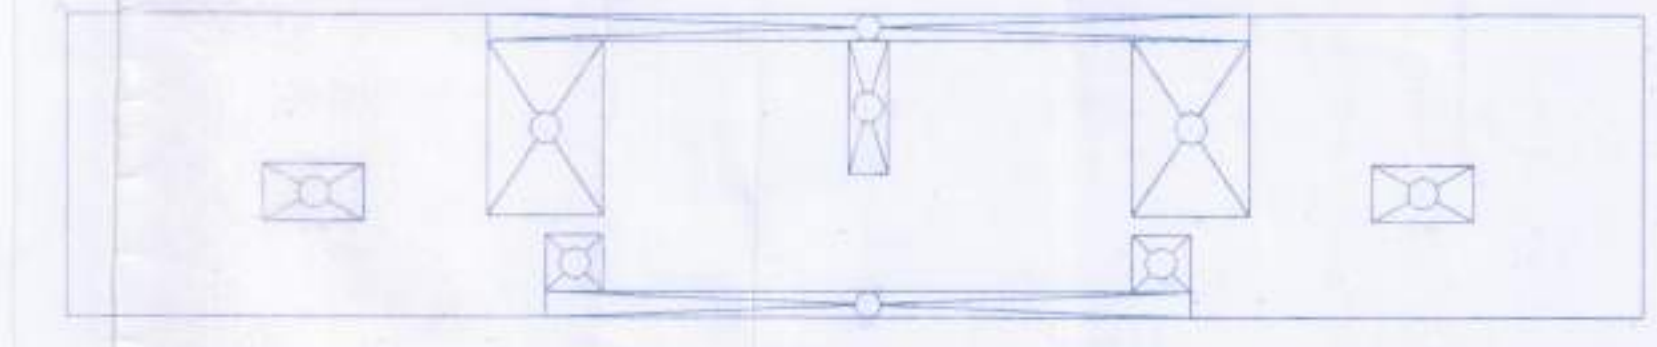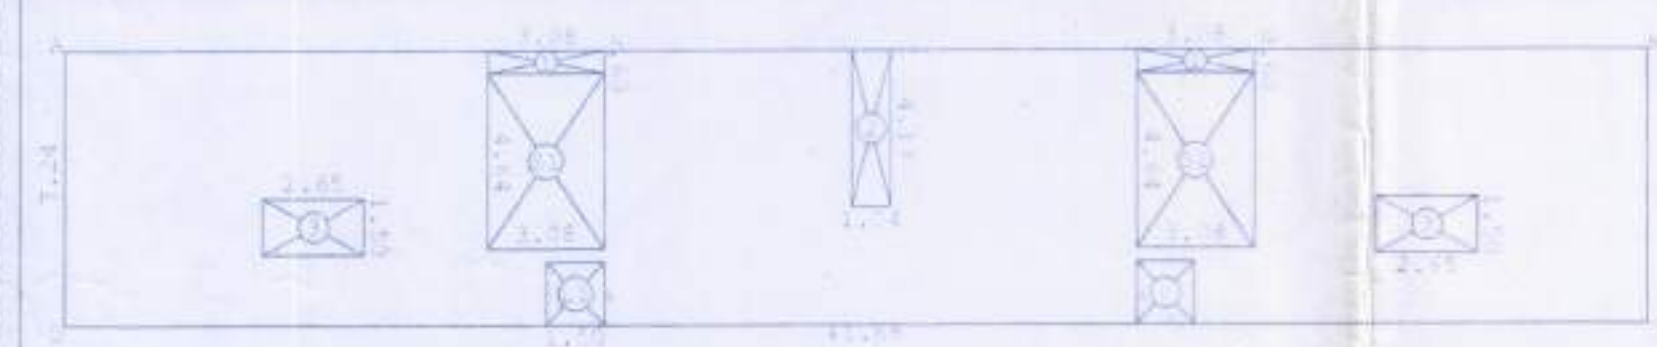

BUILT-UP AREA STATEMENT : FOURTH FLOOR
 AREA OF BLOCK [ABCD] = 41.69 X 8.00 = 333.44 SQ.M

STANDARD DEDUCTIONS :-

1.	20.17 X 0.68	= 13.72 SQ.M
2.	2.65 X 1.50	= 3.98 SQ.M
3.	1.50 X 1.35	= 2.03 SQ.M
4.	3.08 X 4.64	= 14.29 SQ.M
5.	1.04 X 3.53	= 3.67 SQ.M
6.	3.08 X 4.63	= 14.26 SQ.M
7.	17.04 X 0.68	= 11.59 SQ.M
TOTAL DEDUCTIONS	=	69.53 SQ.M
NET AREA	333.44 - 69.53	= 263.91 SQ.M

APPROVED
 The Plans amended in
 As per the conditions Mentioned in
 the accompanying commencement
 Certificate No. CH/247 dated 06/07/2019
 2013
 Executive Engineer
 TOWN PLANNING
 Nashik Municipal Corporation
 Nashik

PROPOSAL
 PROPOSED REVISED RESIDENTIAL & COMM. BUILDING IN P. NO. 8-9 SNO 129-1, 201 OF
 CHAUDHARI SHIVAJI, AT NASHIK
 FOR MR. VILAS N. TAJAPUR & OTHERS THROUGH
 G.P.A. HOLDER KRISHH INFRA PARTNER
 1) ANIL S. BARSKAR
 2) MANOJ B. VADAV

ARCHITECTS SIGN.	STRUCTURAL ENGG. SIGN.	OWNERS SIGN.
" ARCHITECT "		
Interior Designer Engineer Architects		
 BRAHMA CONSULTANT AR. GAURAV P. BADWE B-2, NEW VARUN SOCIETY ASHER ESTATE, B.H. GOMANTAK PURNIMA, UPNAGAR, NASHIK - 422 006 M.9822256188 O.9272413256		
JOB NO. - 547	SCALE - AS SHOWN.	
DRG. BY - MADHURI	DATE - 15/05/2019	

Krishh Infra
 Manoj B. Vadav
 Partner