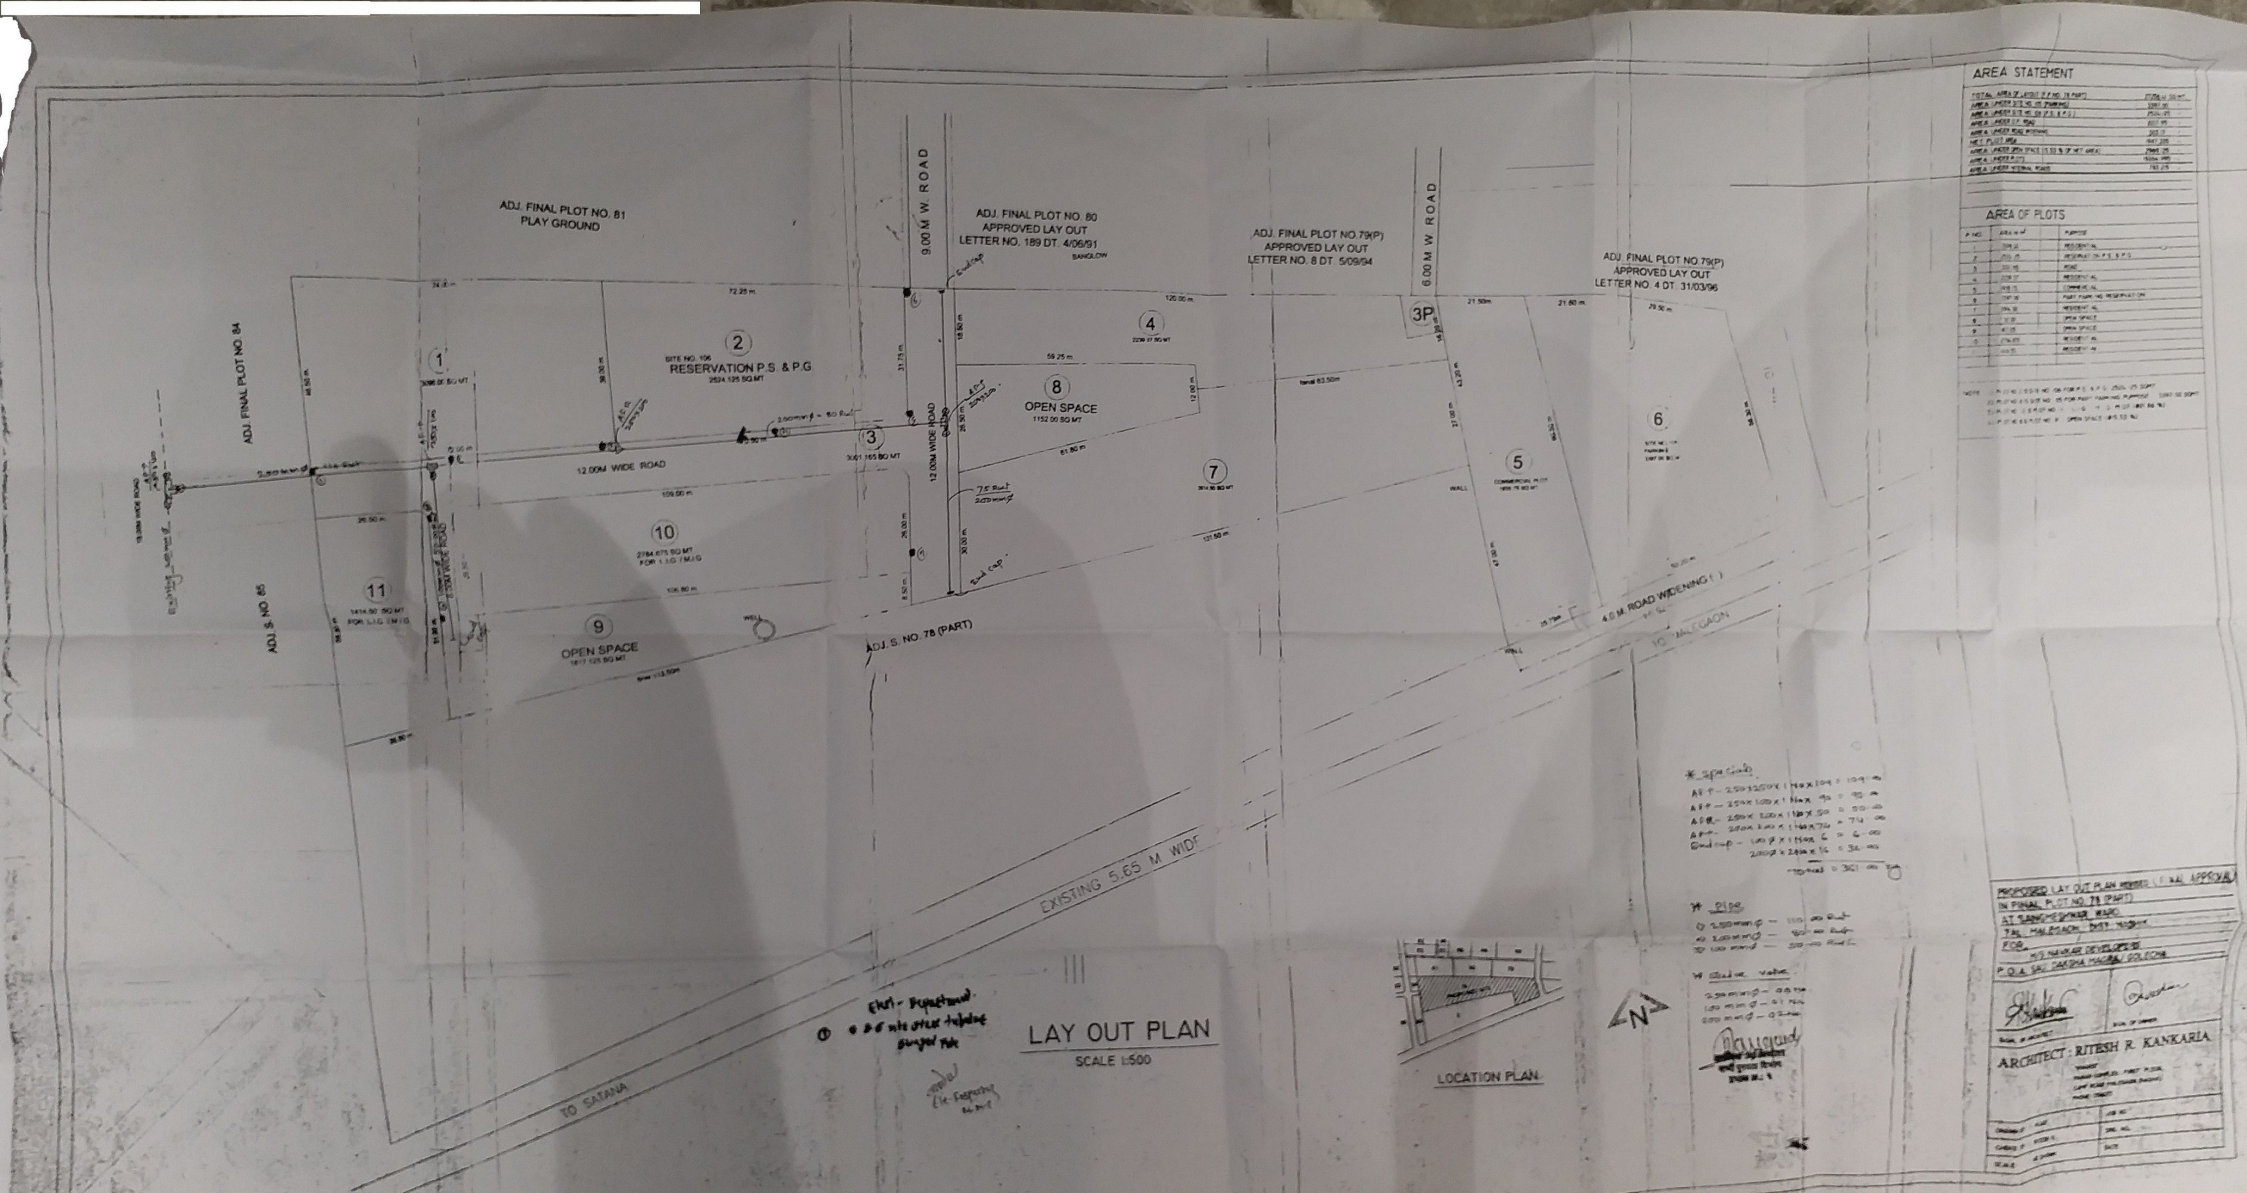

ADJ. FINAL PLOT NO. 81
PLAY GROUND
9.00 M W. ROAD
ADJ. FINAL PLOT NO. 80
APPROVED LAY OUT
LETTER NO. 189 DT. 4/06/91
ADJ. FINAL PLOT NO.79(P)
APPROVED LAY OUT
LETTER NO. 8 DT. 5/09/94
6.00 M W. ROAD
ADJ. FINAL PLOT NO.79(P)
APPROVED LAY OUT
LETTER NO. 4 DT. 31/03/96
ADJ. FINAL PLOT NO. 84
ADJ. S. NO. 85
SITE NO. 106
RESERVATION P.S. & P.G
2524.125 SQ.MT
OPEN SPACE
1152.00 SQ MT
12.00M WIDE ROAD
OPEN SPACE
1817.125 SQ MT
ADJ. S. NO. 78 (PART)
4.6 M. ROAD WIDENING
TO MALGAON
EXISTING 5.65 M. WIDE
TO SATARA
LAY OUT PLAN
SCALE 1:500
LOCATION PLAN
AREA STATEMENT
AREA OF PLOTS
ARCHITECT : RITESH R. KANKARIA