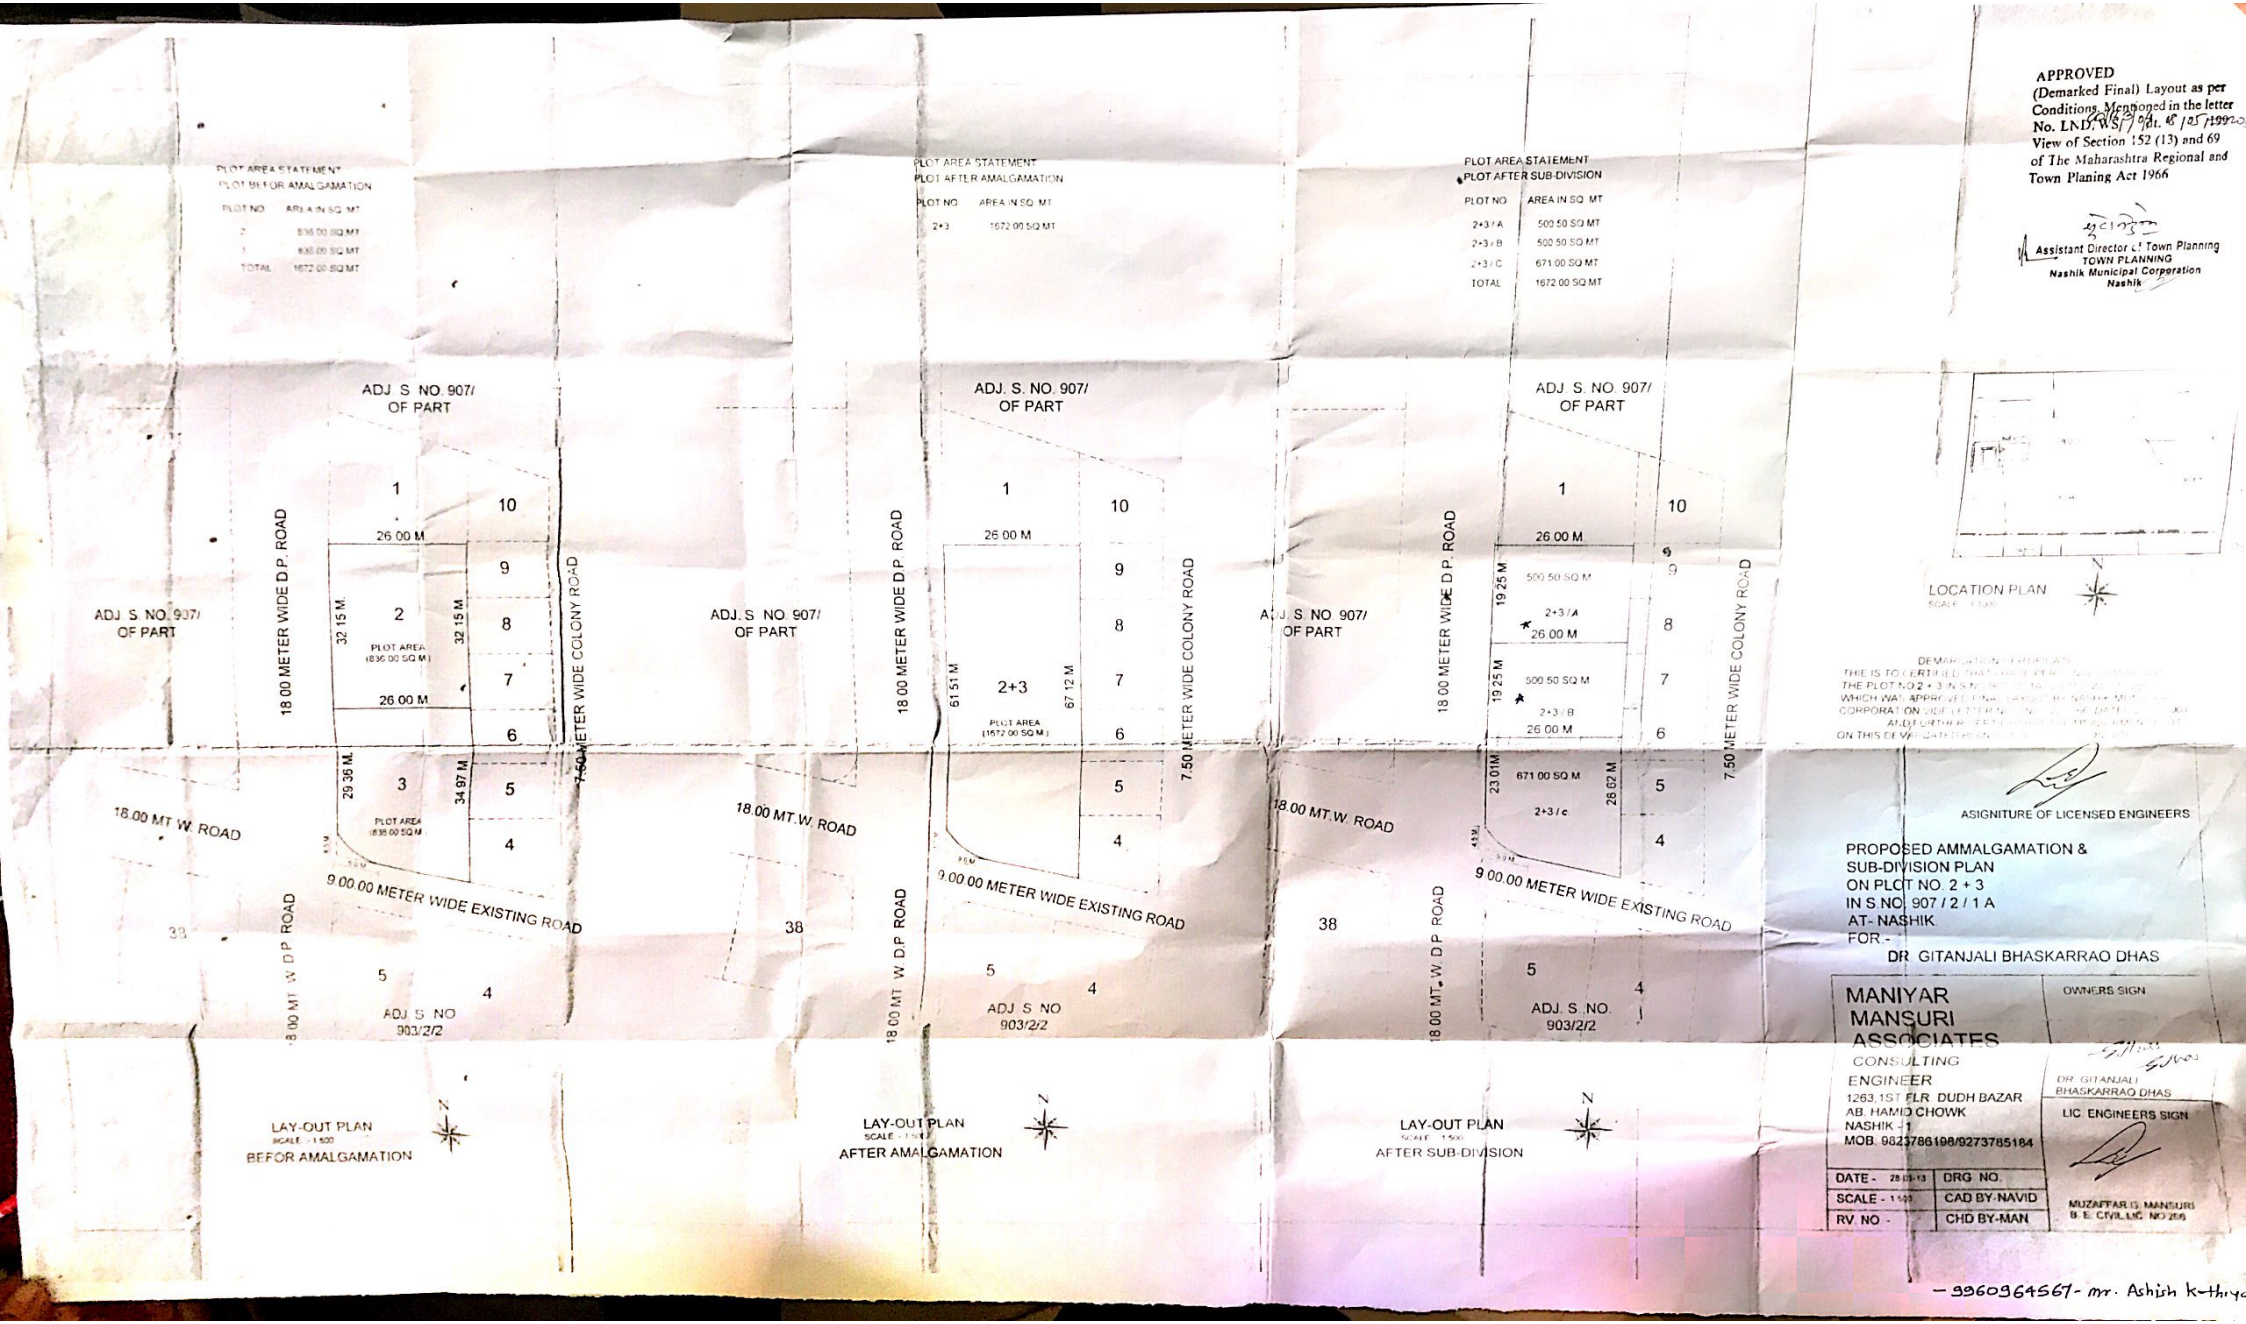
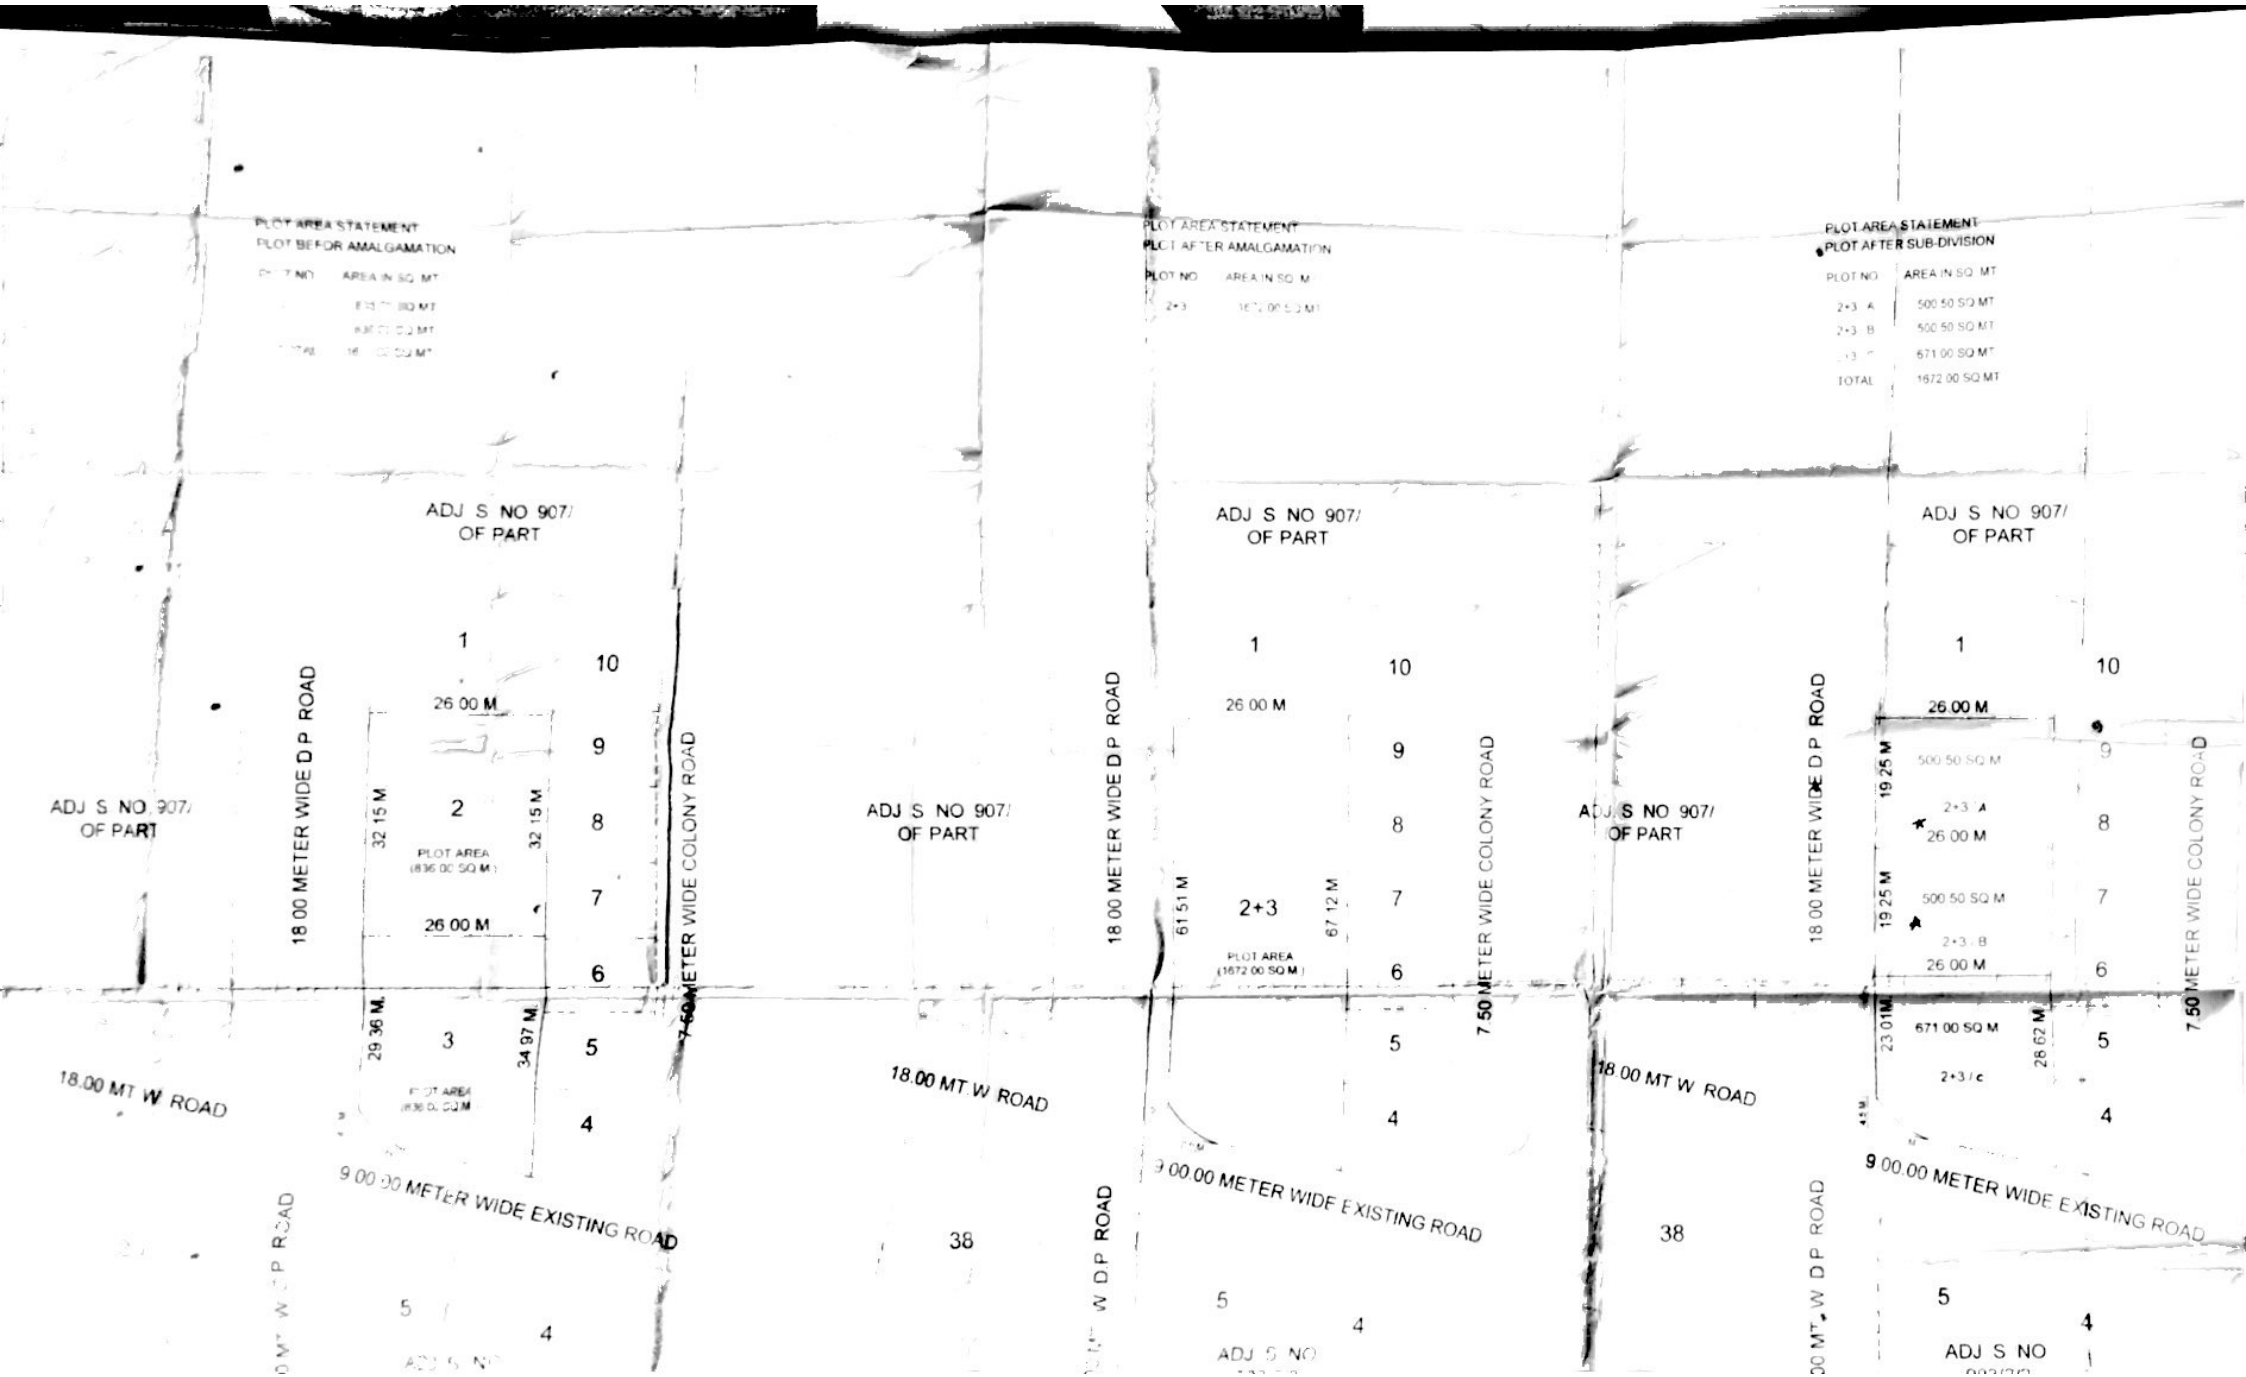


-9960964567- mr. Ashish kothiya


PLOT AREA STATEMENT
PLOT BEFOR AMALGAMATION
PLOT NO AREA IN SQ MT
PLOT AREA STATEMENT
PLOT AFTER AMALGAMATION
PLOT NO AREA IN SQ M
PLOT AREA STATEMENT
PLOT AFTER SUB-DIVISION
PLOT NO AREA IN SQ MT
2+3 A 500.50 SQ MT
2+3 B 500.50 SQ MT
TOTAL 1672.00 SQ MT
ADJ S NO 907/ OF PART
18.00 METER WIDE D P ROAD
7.50 METER WIDE COLONY ROAD
18.00 MT W ROAD
9.00.00 METER WIDE EXISTING ROAD
26.00 M
32.15 M
29.36 M.
34.97 M.
PLOT AREA (836.00 SQ M.)
61.51 M
67.12 M
2+3
PLOT AREA (1672.00 SQ M.)
19.25 M
500.50 SQ M
2+3 A
2+3 B
671.00 SQ M
2+3 / c
23.01 M
26.62 M
1
2
3
4
5
6
7
8
9
10
38