

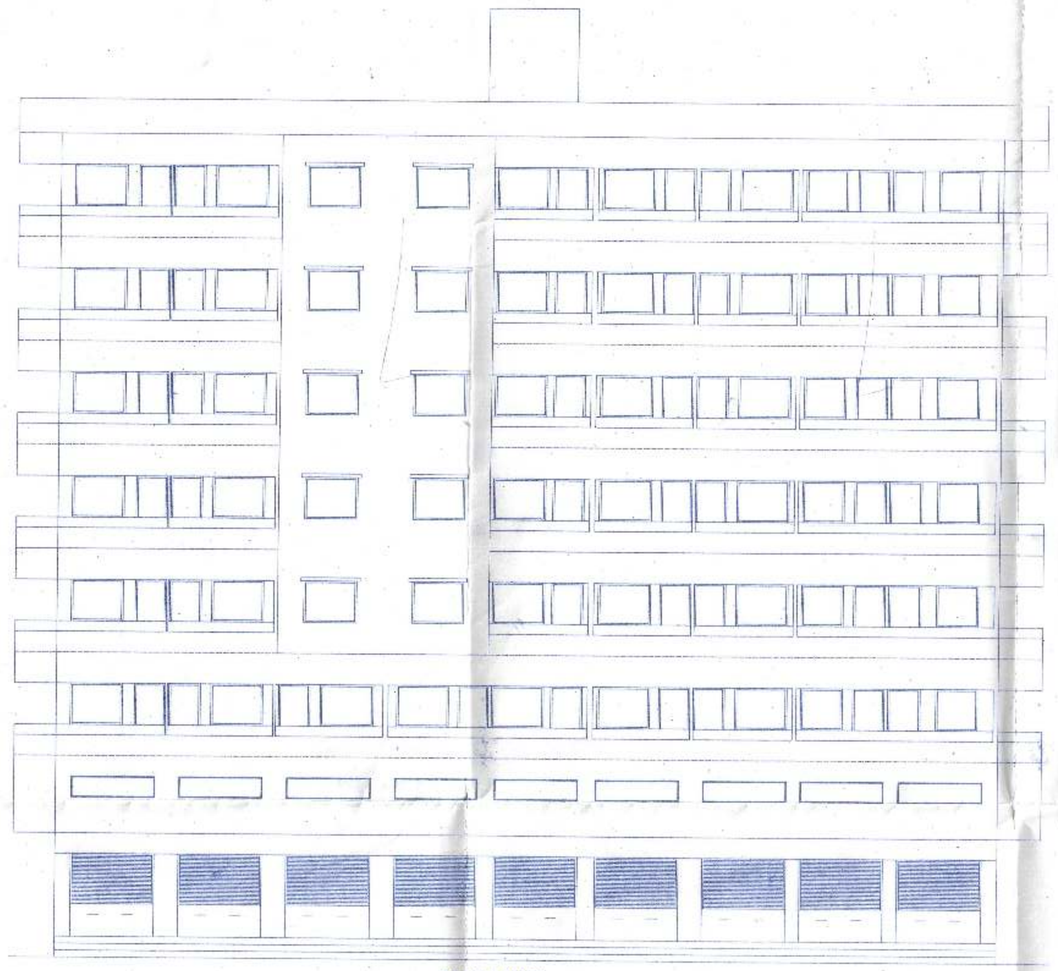


ELEVATION

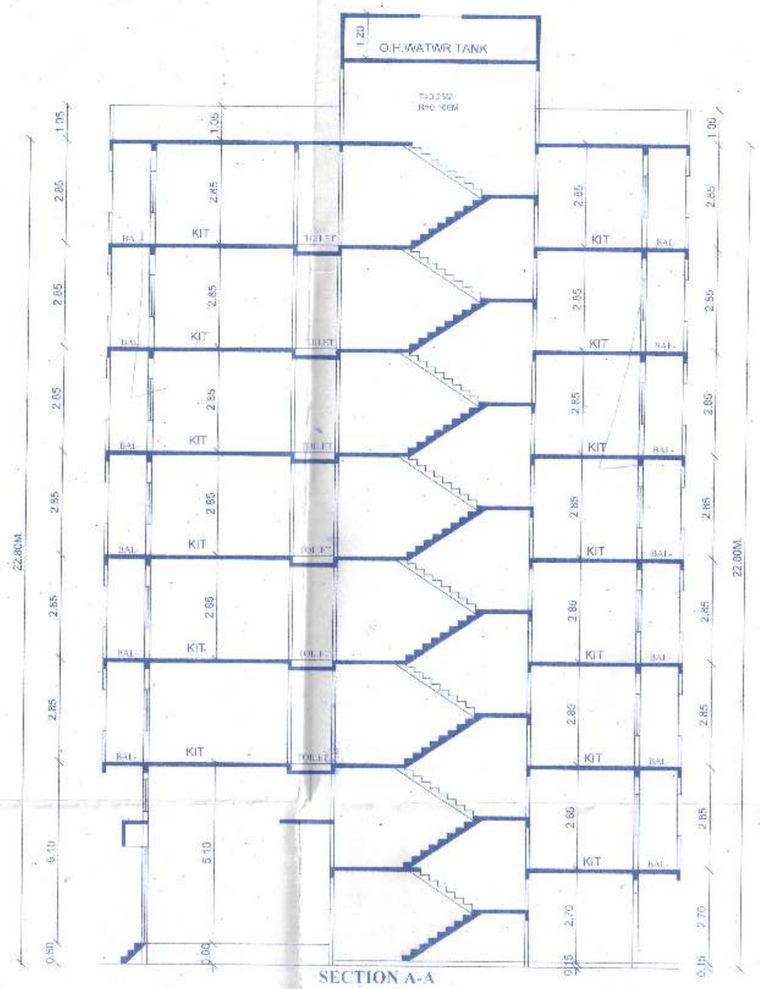

SECTION A-A

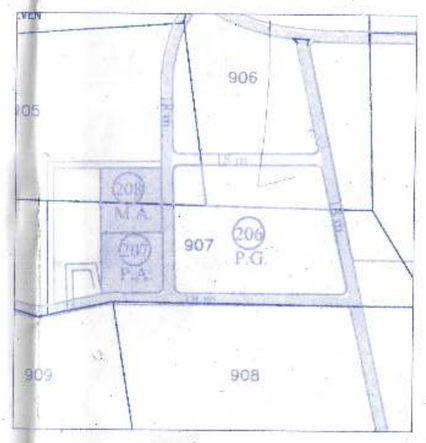

LOCATION PLAN
(SCALE : 1 : 10,000)

FORM OF STATEMENT 2
[Sr No.11(2)]
Area details of Flat / unit - BUILDING 'A'


1 Building No	2 Floor No	3 Flat unit No.	4 Built up area of flat	4 Share of common areas like staircase/passage	5 Area of balcony attached to flat unit	6 Area of Double height terrace attached to flat / unit	7 Total area of flat unit (4 + 5 +6)
	GROUND FLOOR	1	21.58	1.45	-	-	23.36
		2	17.13	1.48	-	-	18.61
		3	17.08	1.48	-	-	18.56
		4	17.11	1.48	-	-	18.59
		5	11.97	1.48	-	-	13.45
		6	17.11	1.48	-	-	18.59
		7	17.11	1.48	-	-	18.59
		8	16.35	1.48	-	-	17.83
		9	21.12	1.48	-	-	22.57
			158.57				
	FLOOR ONE	1	37.06	10.27	4.32	-	51.64
		2	43.04	10.27	3.99	-	57.30
		3	39.15	10.27	2.53	-	50.06
		4	37.05	10.27	4.32	-	51.54
		5	30.83	6.67	4.32	-	47.02
	FLOOR TWO	6	43.04	5.87	3.99	-	52.89
		7	50.67	5.87	10.98	-	67.52
		8	39.62	5.87	12.72	-	58.41
		9	54.88	5.87	11.72	-	72.45
		10	39.16	5.87	3.63	-	48.66
		11	36.83	5.87	4.32	-	47.02
		12	36.83	5.87	4.32	-	47.02
	FLOOR THREE	13	43.04	5.87	3.99	-	52.89
		14	50.67	5.87	10.98	-	67.52
		15	39.62	5.87	6.72	-	52.41
		16	54.88	5.87	8.10	-	68.85
		17	39.16	5.87	3.63	-	48.66
		18	36.83	5.87	4.32	-	47.02
		19	36.83	5.87	4.32	-	47.02
	FLOOR FOUR	20	43.04	5.87	3.99	-	52.89
		21	50.67	5.87	10.98	-	67.52
		22	39.62	5.87	6.72	-	52.41
		23	54.88	5.87	8.10	-	68.85
		24	39.16	5.87	3.63	-	48.66
		25	36.83	5.87	4.32	-	47.02
		26	36.83	5.87	4.32	-	47.02
	FLOOR FIVE	27	43.04	5.87	3.99	-	52.89
		28	50.67	5.87	10.98	-	67.52
		29	39.62	5.87	6.72	-	52.41
		30	54.88	5.87	8.10	-	68.85
		31	39.16	5.87	3.63	-	48.66
		32	36.83	5.87	4.32	-	47.02
		33	36.83	5.87	4.32	-	47.02
	FLOOR SIX	34	43.04	5.87	3.99	-	52.89
		35	50.67	5.87	10.98	-	67.52
		36	39.62	5.87	6.72	-	52.41
		37	54.88	5.87	8.10	-	68.85
		38	39.16	5.87	3.63	-	48.66
		39	36.83	5.87	4.32	-	47.02
		40	36.83	5.87	4.32	-	47.02
	FLOOR SEVEN	41	43.04	5.87	3.99	-	52.89
		42	50.67	5.87	10.98	-	67.52
		43	39.62	5.87	6.72	-	52.41
		44	54.88	5.87	8.10	-	68.85
		45	39.16	5.87	3.63	-	48.66
		46	36.83	5.87	4.32	-	47.02

PROFORMA NO - 1. 2/2

PROPOSED COMM- + RESIDENTIAL BUILDING PLAN- ON P.NO.(2+3A) + (2+3)B , IN S. NO -907 / 2 / 1 / A OF- NASHIK SHIWAR, NASHIK. FOR - FOR - YOGESHWAR REALTY PARTNERSHIP FIRM . TH. PARTNER SHRI - MADHUBHAI B. KOTHIYA. & OTHER.

APPROVED
... has amended in
... the conditions Mentioned in
the accompening commencement
Certificate No. BS/1498/10525 dated 13/12/2017

Executive Engineer
TOWN PLANING
Nashik Municipal Corporation
Nashik

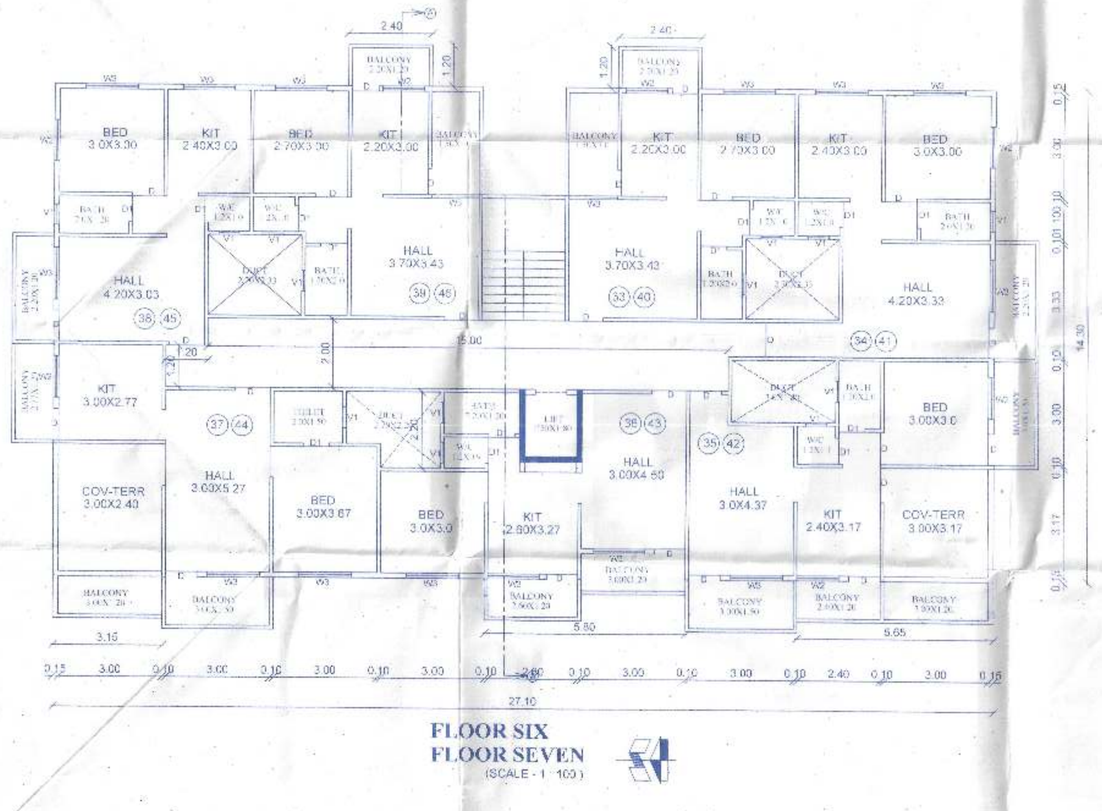

FLOOR SIX
FLOOR SEVEN
(SCALE - 1 :100)

CARPET AREA STATEMENT

SHOP NO.1,2,3,4,6,7
3.00 X 5.27 = 15.81 SQM.
SHOP NO.1 - CARPET AREA = 15.81 SQM.

SHOP NO-5
2.00 X 3.27 = 6.50 SQM.
SHOP NO.5 - CARPET AREA = 6.50 SQM.

SHOP NO-8
2.40 X 6.27 = 15.04 SQM.
SHOP NO.8 - CARPET AREA = 15.04 SQM.

SHOP NO-9
3.0 X 4.97 = 14.91 SQM.
SHOP NO.9 - CARPET AREA = 14.91 SQM.

CARPET AREA STATEMENT

FLAT NO-1
6.50 X 6.53 = 42.44SQM.
DED - 1) 1.50 X 2.43 = 3.64 SQM
2) 1.50 X 3.10 = 4.66 SQM
DED = 8.29 SQM.
42.44 - 8.29 = 34.15 SQM.
FLAT NO.1 - CARPET AREA = 34.15 SQM.

FLAT NO-2
6.41 X 7.63 = 49.93 SQM.
DED - 1) 2.21 X 2.53 = 5.56 SQM.
2) 0.91 X 4.10 = 3.73 SQM.
DED = 9.32 SQM.
49.93 - 9.32 = 39.58 SQM.
FLAT NO.2 - CARPET AREA = 39.58 SQM.

FLAT NO-3
5.50 X 7.33 = 40.315 SQM.
DED - 1) 1.30 X 3.23 = 4.19 SQM.
40.315 - 4.19 = 36.125 SQM.
FLAT NO.3 - CARPET AREA = 36.125 SQM.

FLAT NO-4
6.50 X 6.53 = 42.44 SQM.
DED - 1) 1.50 X 2.43 = 3.64 SQM.
2) 1.50 X 3.10 = 4.65 SQM.
DED = 8.29 SQM.
42.44 - 8.29 = 34.15 SQM.
FLAT NO.4 - CARPET AREA = 34.15 SQM.

CARPET AREA STATEMENT

FLAT NO-5,12,19,28,35,40
6.50 X 6.53 = 42.44SQM.
DED - 1) 1.50 X 2.42 = 3.64 SQM.
2) 1.50 X 3.10 = 4.65 SQM.
DED = 8.29 SQM.
42.44 - 8.29 = 34.15 SQM.
FLAT NO.5,12,19,28,35,40 - CARPET AREA = 34.15 SQM.

FLAT NO-6,13,20,27,34,41
6.41 X 7.63 = 48.90 SQM.
DED - 1) 2.21 X 2.53 = 5.58 SQM.
2) 0.91 X 4.10 = 3.73 SQM.
DED = 9.32 SQM.
48.93 - 9.32 = 39.58 SQM.
FLAT NO.6,13,20,27,34,41 - CARPET AREA = 39.58 SQM.

FLAT NO-7,14,21,26
8.60 X 6.27 = 53.92 SQM.
DED - 1) 1.20 X 1.00 = 1.20 SQM.
2) 3.10 X 1.90 = 5.89 SQM.
DED = 7.09 SQM.
53.92 - 7.09 = 46.83 SQM.
FLAT NO.7,14,21,26 - CARPET AREA = 46.83 SQM.

FLAT NO-35,42
8.60 X 6.27 = 53.92 SQM.
DED - 1) 3.10 X 2.27 = 10.13 SQM.
2) 3.10 X 1.60 = 5.89 SQM.
3) 1.20 X 1.00 = 1.20 SQM.
DED = 17.22 SQM.
53.92 - 17.22 = 36.70 SQM.
FLAT NO.35,42 - CARPET AREA = 36.70 SQM.


FLAT NO-37,44
9.20 X 6.57 = 60.44 SQM.
DED - 1) 3.10 X 3.63 = 11.78 SQM.
2) 1.00 X 1.60 = 1.60 SQM.
3) 0.20 X 1.90 = 8.06 SQM.
DED = 21.44 SQM.
60.44 - 21.44 = 39.00 SQM.
FLAT NO.37,44 - CARPET AREA = 39.00 SQM.

FLAT NO-8,15,22,29,36,43
8.60 X 5.27 = 46.37 SQM.
DED - 1) 1.80 X 2.30 = 4.14 SQM.
2) 1.80 X 2.00 = 3.60 SQM.
3) 3.10 X 0.77 = 2.38 SQM.
DED = 10.12 SQM.
46.37 - 10.12 = 36.25 SQM.
FLAT NO.8,15,22,29,36,43 - CARPET AREA = 36.25 SQM.


FLAT NO-9,16,23,30
9.20 X 6.57 = 60.44 SQM.
DED - 1) 6.23 X 1.30 = 8.06 SQM.
2) 1.30 X 1.62 = 1.50 SQM.
DED = 9.56 SQM.
60.44 - 9.56 = 50.78 SQM.
FLAT NO.9,16,23,30 - CARPET AREA = 50.78 SQM.

FLAT NO-10,17,24,31,38,45
5.50 X 7.33 = 40.315 SQM.
DED - 1) 1.30 X 3.23 = 4.19 SQM.
40.315 - 4.19 = 36.125 SQM.
FLAT NO.10,17,24,31,38,45 - CARPET AREA = 36.125 SQM.

FLAT NO-11,18,25,32,39,46
6.50 X 6.53 = 42.44 SQM.
DED - 1) 1.50 X 2.43 = 3.64 SQM.
2) 1.50 X 3.10 = 4.65 SQM.
DED = 8.29 SQM.
42.44 - 8.29 = 34.15 SQM.
FLAT NO.11,18,25,32,39,46 - CARPET AREA = 34.15 SQM.

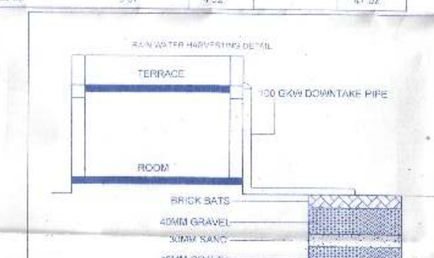

RAIN WATER HARVESTING DETAIL

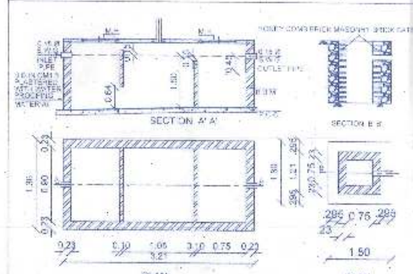

DETAIS OF SEPTIC TANK & SOAK PIT.

ENGINEERS SIGN	STRUCTURAL ENGINEERING	OWNERS SIGN
		Yogeshwar Realty Partner
SHRI. A. N. JAMDAR		

Er Ashok Jamdar.
Vijaya Consultants
BUILDING PLANNERS & DESIGNERS
10, Siddhi Park, Corporation Road
New pandit colony,
Nashik -2.
ph : 2574602.

JOB NO.	DATE	DRAWING NO.	SCALE	DRAWN BY	CHECKED BY
185	11/11/2017	1	1:100	SATISH	A.N.J.