
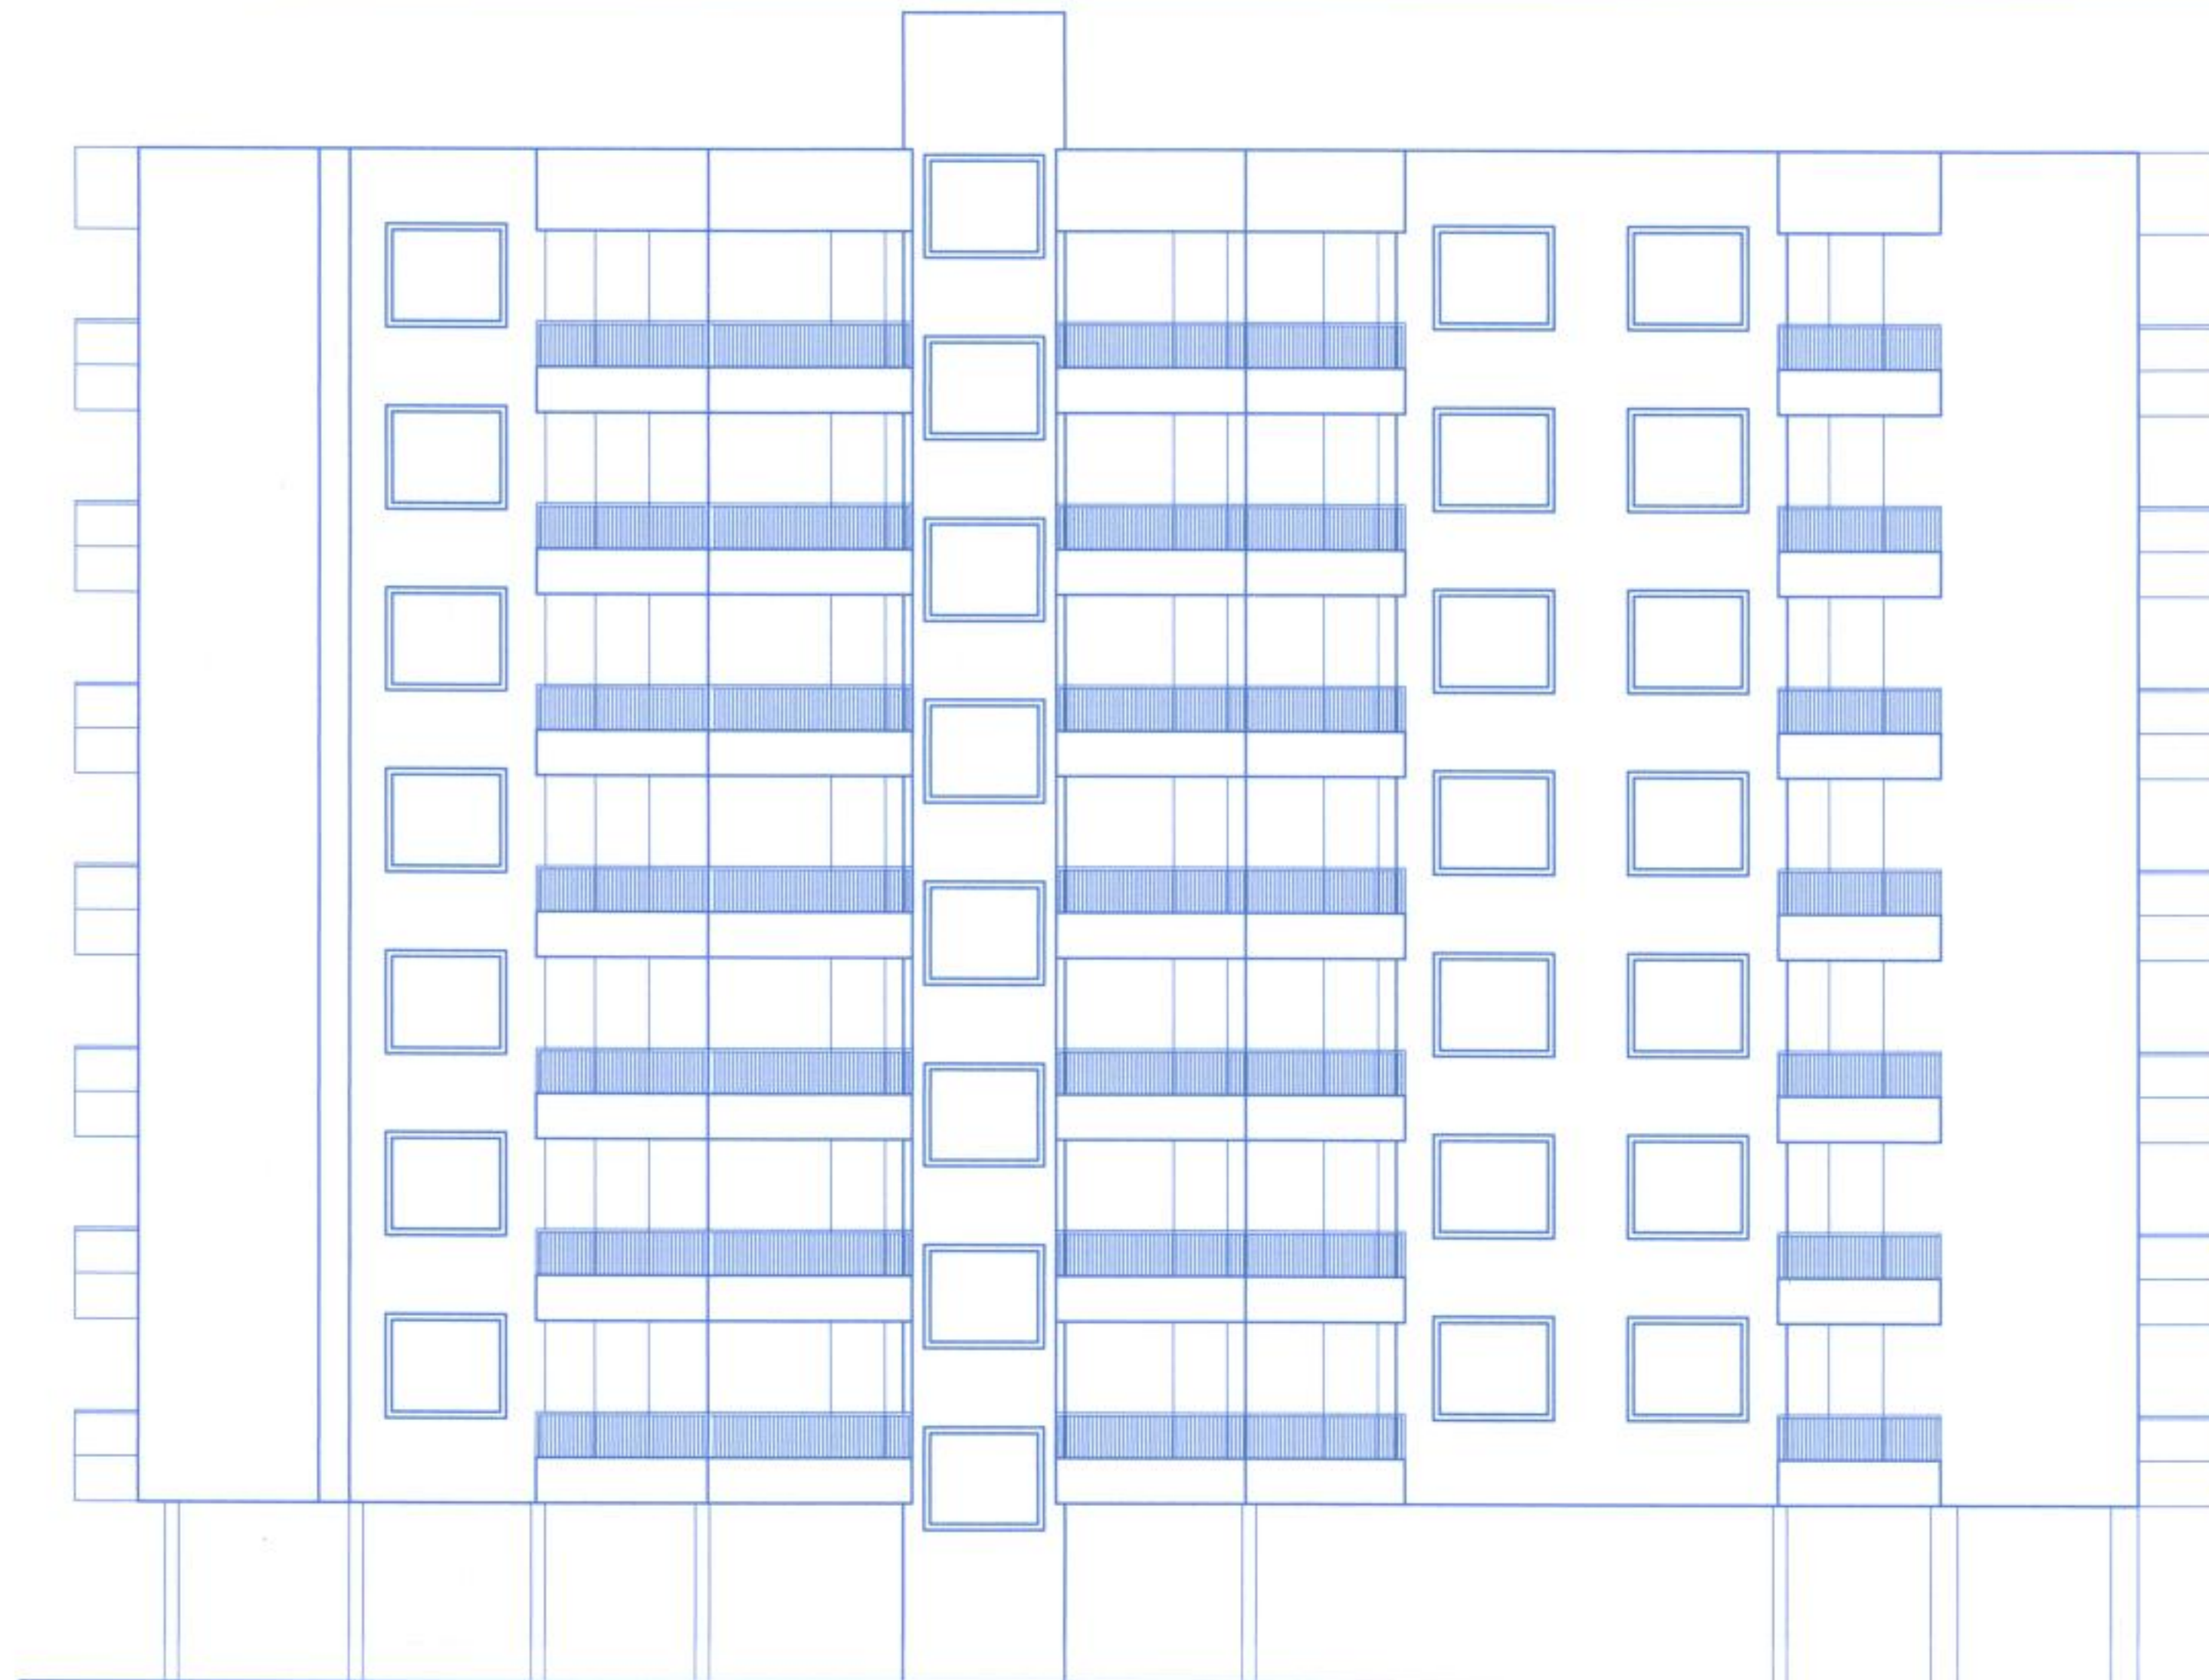
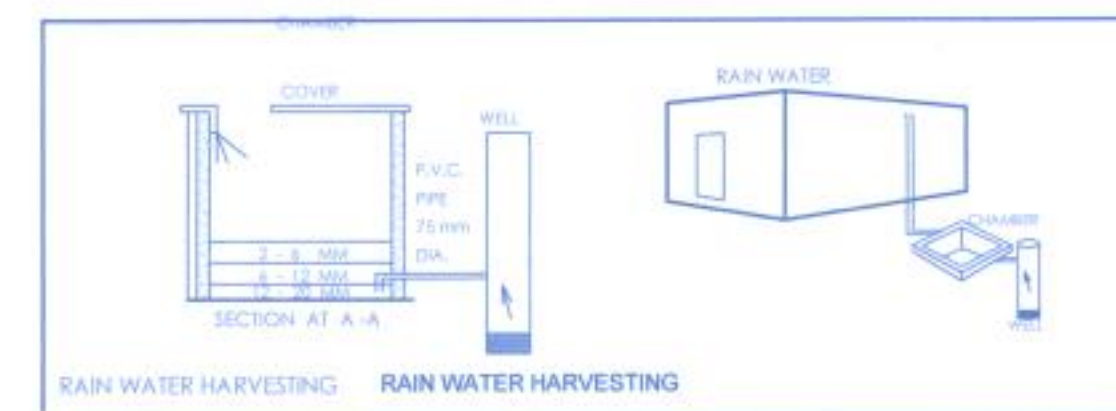


APPROVED

The Plans amended in...
As per the conditions mentioned in the accompanying commencement certificate No. dated

12/363/15786 14/02/2018


Executive Engineer
TOWN PLANNING
Nashik Municipal Corporation
Nashik

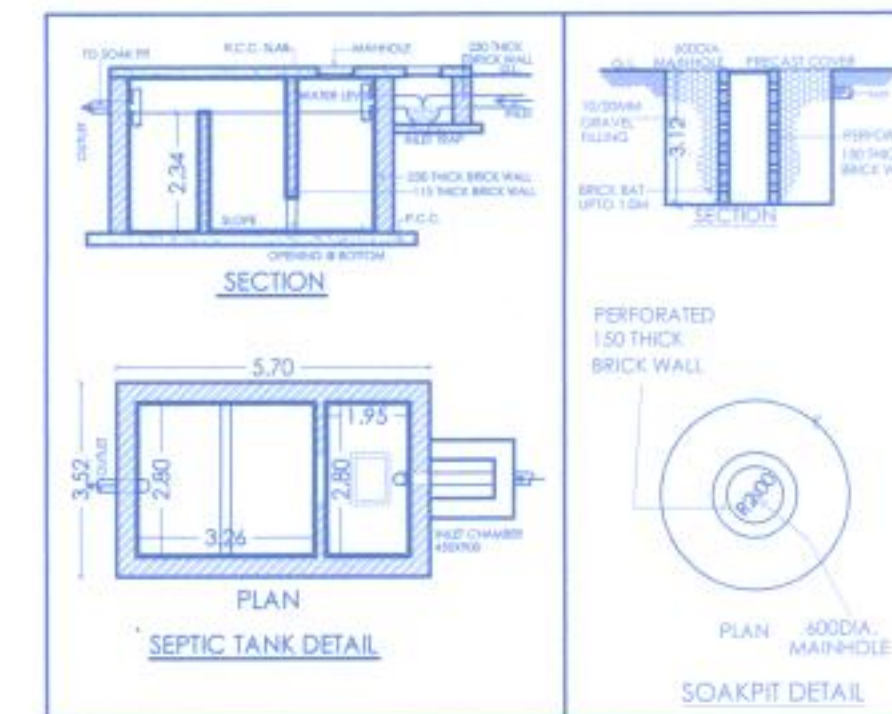

ELEVATION
SCALE: 1:100



SECTION AT A-A
SCALE: 1:100

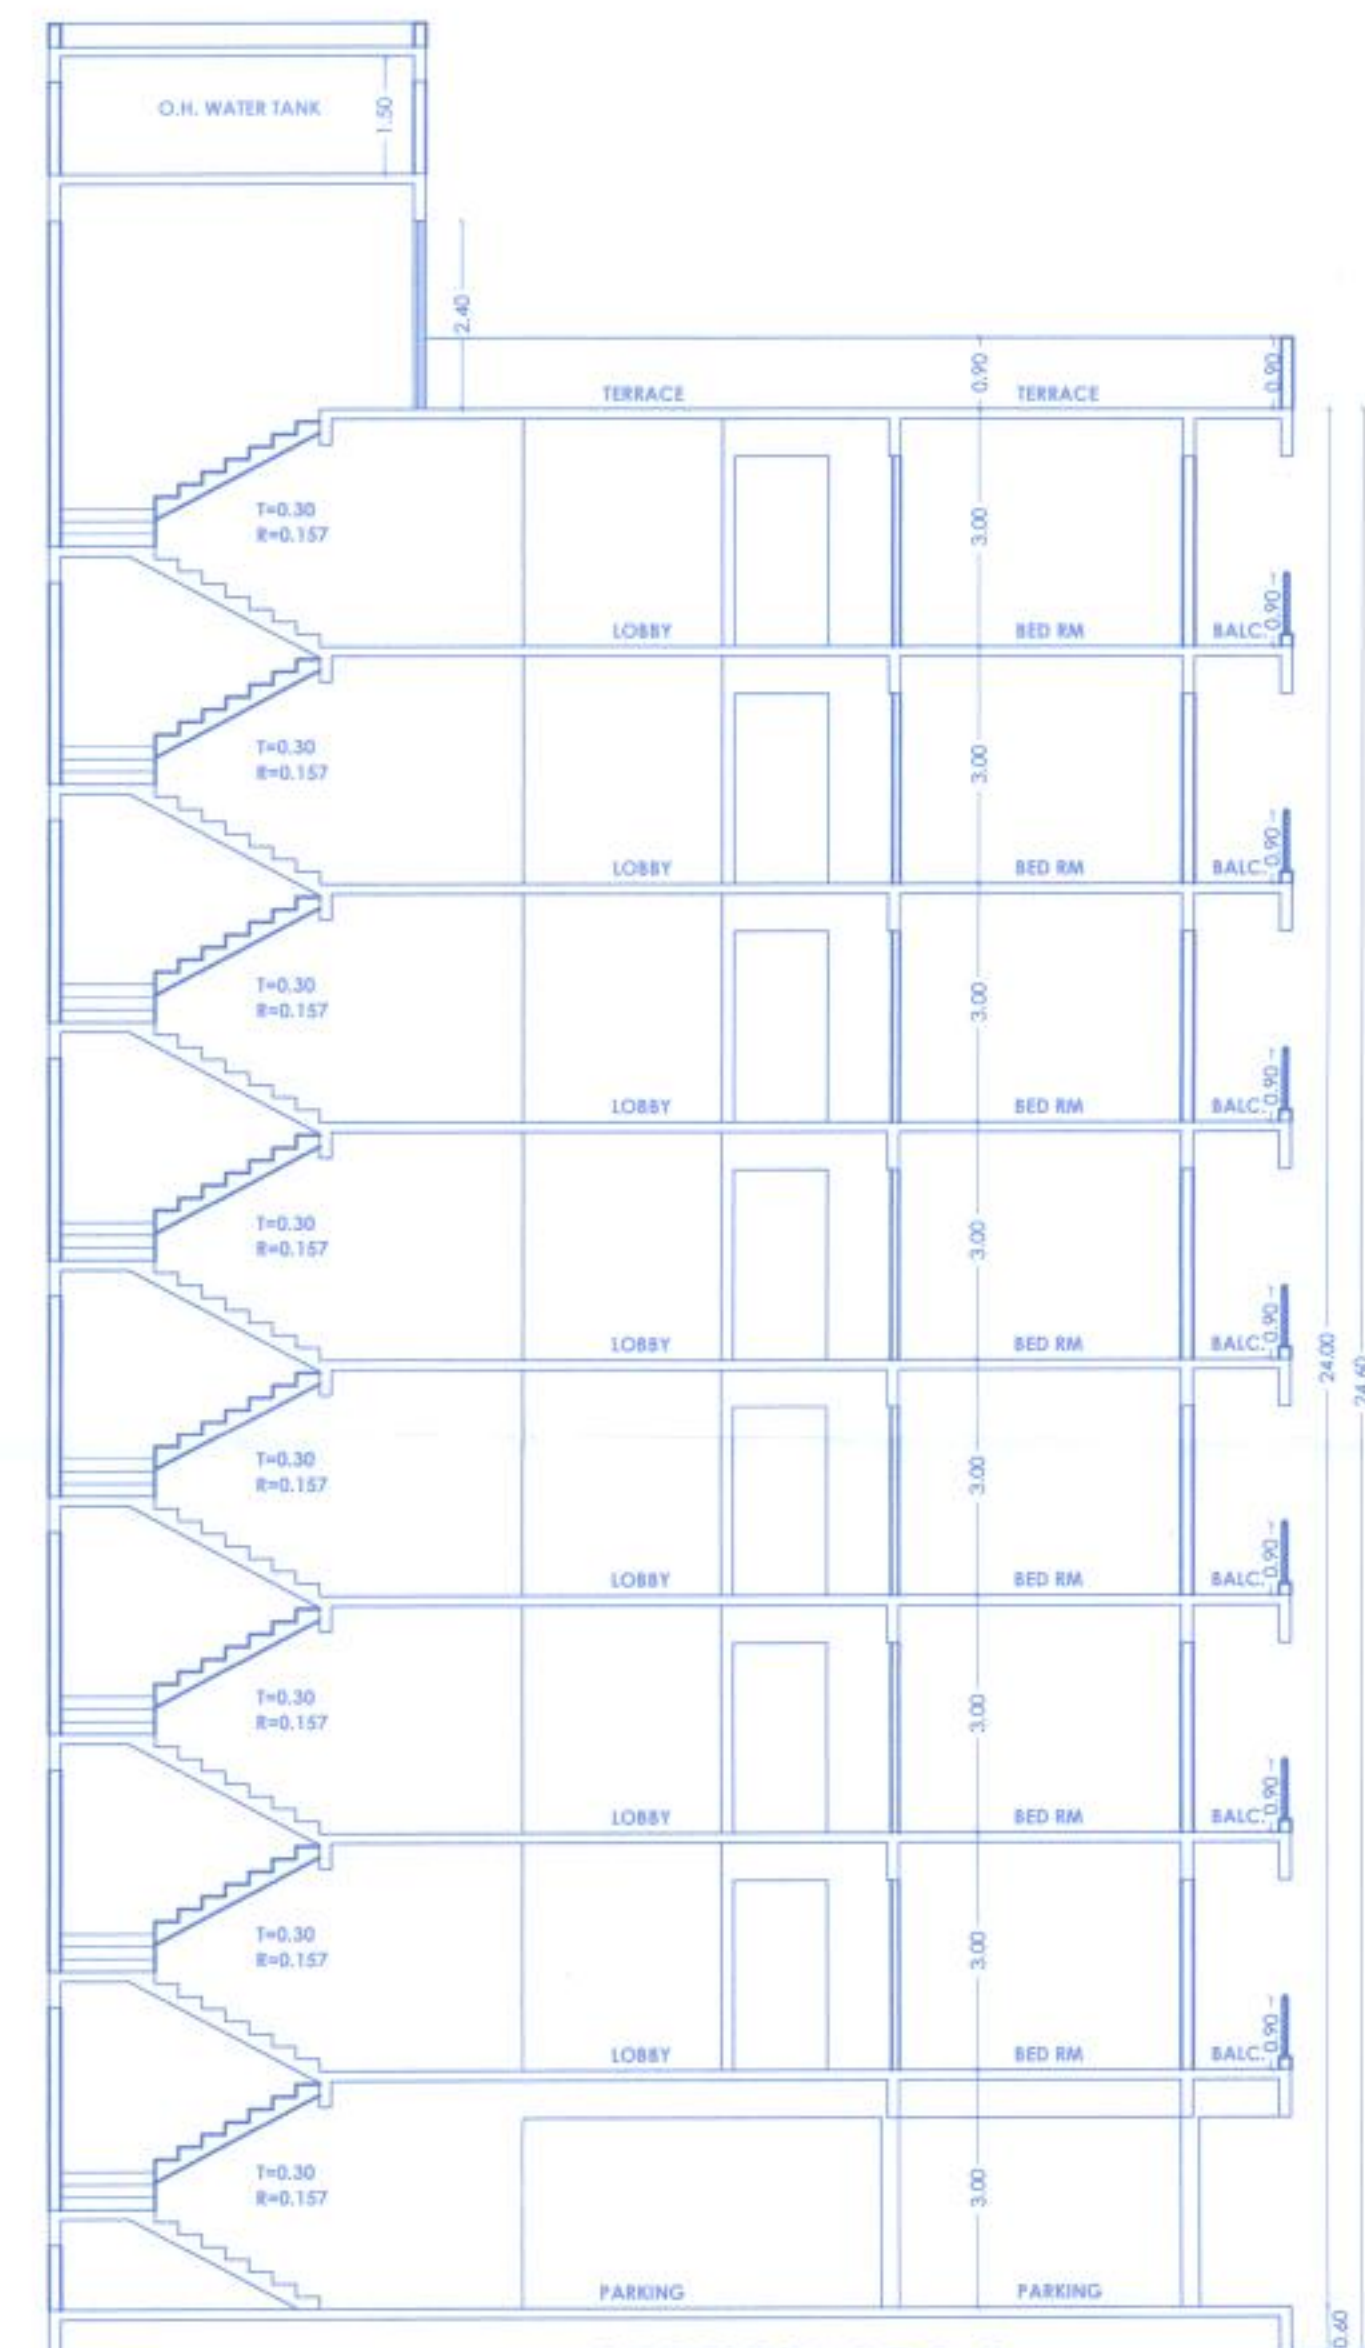

SECTION AT 1-1
SCALE: 1:100

NOTE:

PLOT BOUNDARY SHOWN IN THICK BLACK
PROPOSED WORK SHOWN IN RED
DRAINAGE LINE SHOWN IN DOTTED IN RED
EXTERNAL WALL 0.15 M.
INTERNAL WALL 0.10 M.

OWNERS DECLARATION / CONFIRMATION

I/WE UNDERSIGNED HEREBY CONFIRM THAT I/WE WOULD ABIDE BY PLANS SANCTIONED BY NASHIK MUNICIPAL CORPORATION. I/WE WOULD EXECUTE THE STRUCTURE AS PER SANCTIONED PLANS. ALSO I/WE WOULD EXECUTE THE WORK UNDER SUPERVISION OF PROPER TECHNICAL PERSON SO AS TO ENSURE THE QUALITY & SAFETY AT THE WORK SITE.

AAKAR BUILDWELL

OWNER'S PARTNER

CERTIFICATE OF THE AREA

CERTIFIED THAT PLOT UNDER REFERENCE WAS SURVEYED BY ME ON 01/10/2017 AND DIMENSION OF ALL SIDES ETC. OF THE PLOT STATED ON PLAN ARE MEASURED ON SITE AND THE AREA SO WORKED OUT TALLIES WITH AREA STATED IN DOCUMENT OF OWNERSHIP / T.P. AC.

SIGNATURE OF LICENSED ARCHITECTS.

OWNER SIGN	R.C.C. CONSULTANT	ARCHITECT'S SIGN
AAKAR BUILDWELL PARTNER	MILIND RATHE STRUCTURAL ENGINEER	AR. PRIYANKA GUPTA ARCHITECT SIGN

PROJECT:

PROPOSED RESIDENTIAL BUILDING
BEARING ON S. NO. 469/11 & 469/12, P.NO.:-
AT NASIK, TEL. & DIST- NASIK.
FOR - AAKAR BUILDWELL THRO. PARTNER
SAU. TRUPTI S. PATIL & OTHERS 3.

ARCHITECT:

PRIYANKA GUPTA
PROJECT PLANNERS (CONCEPT TO COMPLETION)
9 - NARAYAN SMRITI APP., NEAR LALIT MEDICAL,
NEW PANDIT COLONY, GANGAPUR ROAD, NASHIK-422002
PH- 9763646550, EMAIL- 136priyanka@gmail.com

SCALE:	DRG. NO.	DRAWN BY	CHECK BY
1:100	01	VISHALC	AR. PRIYANKA