


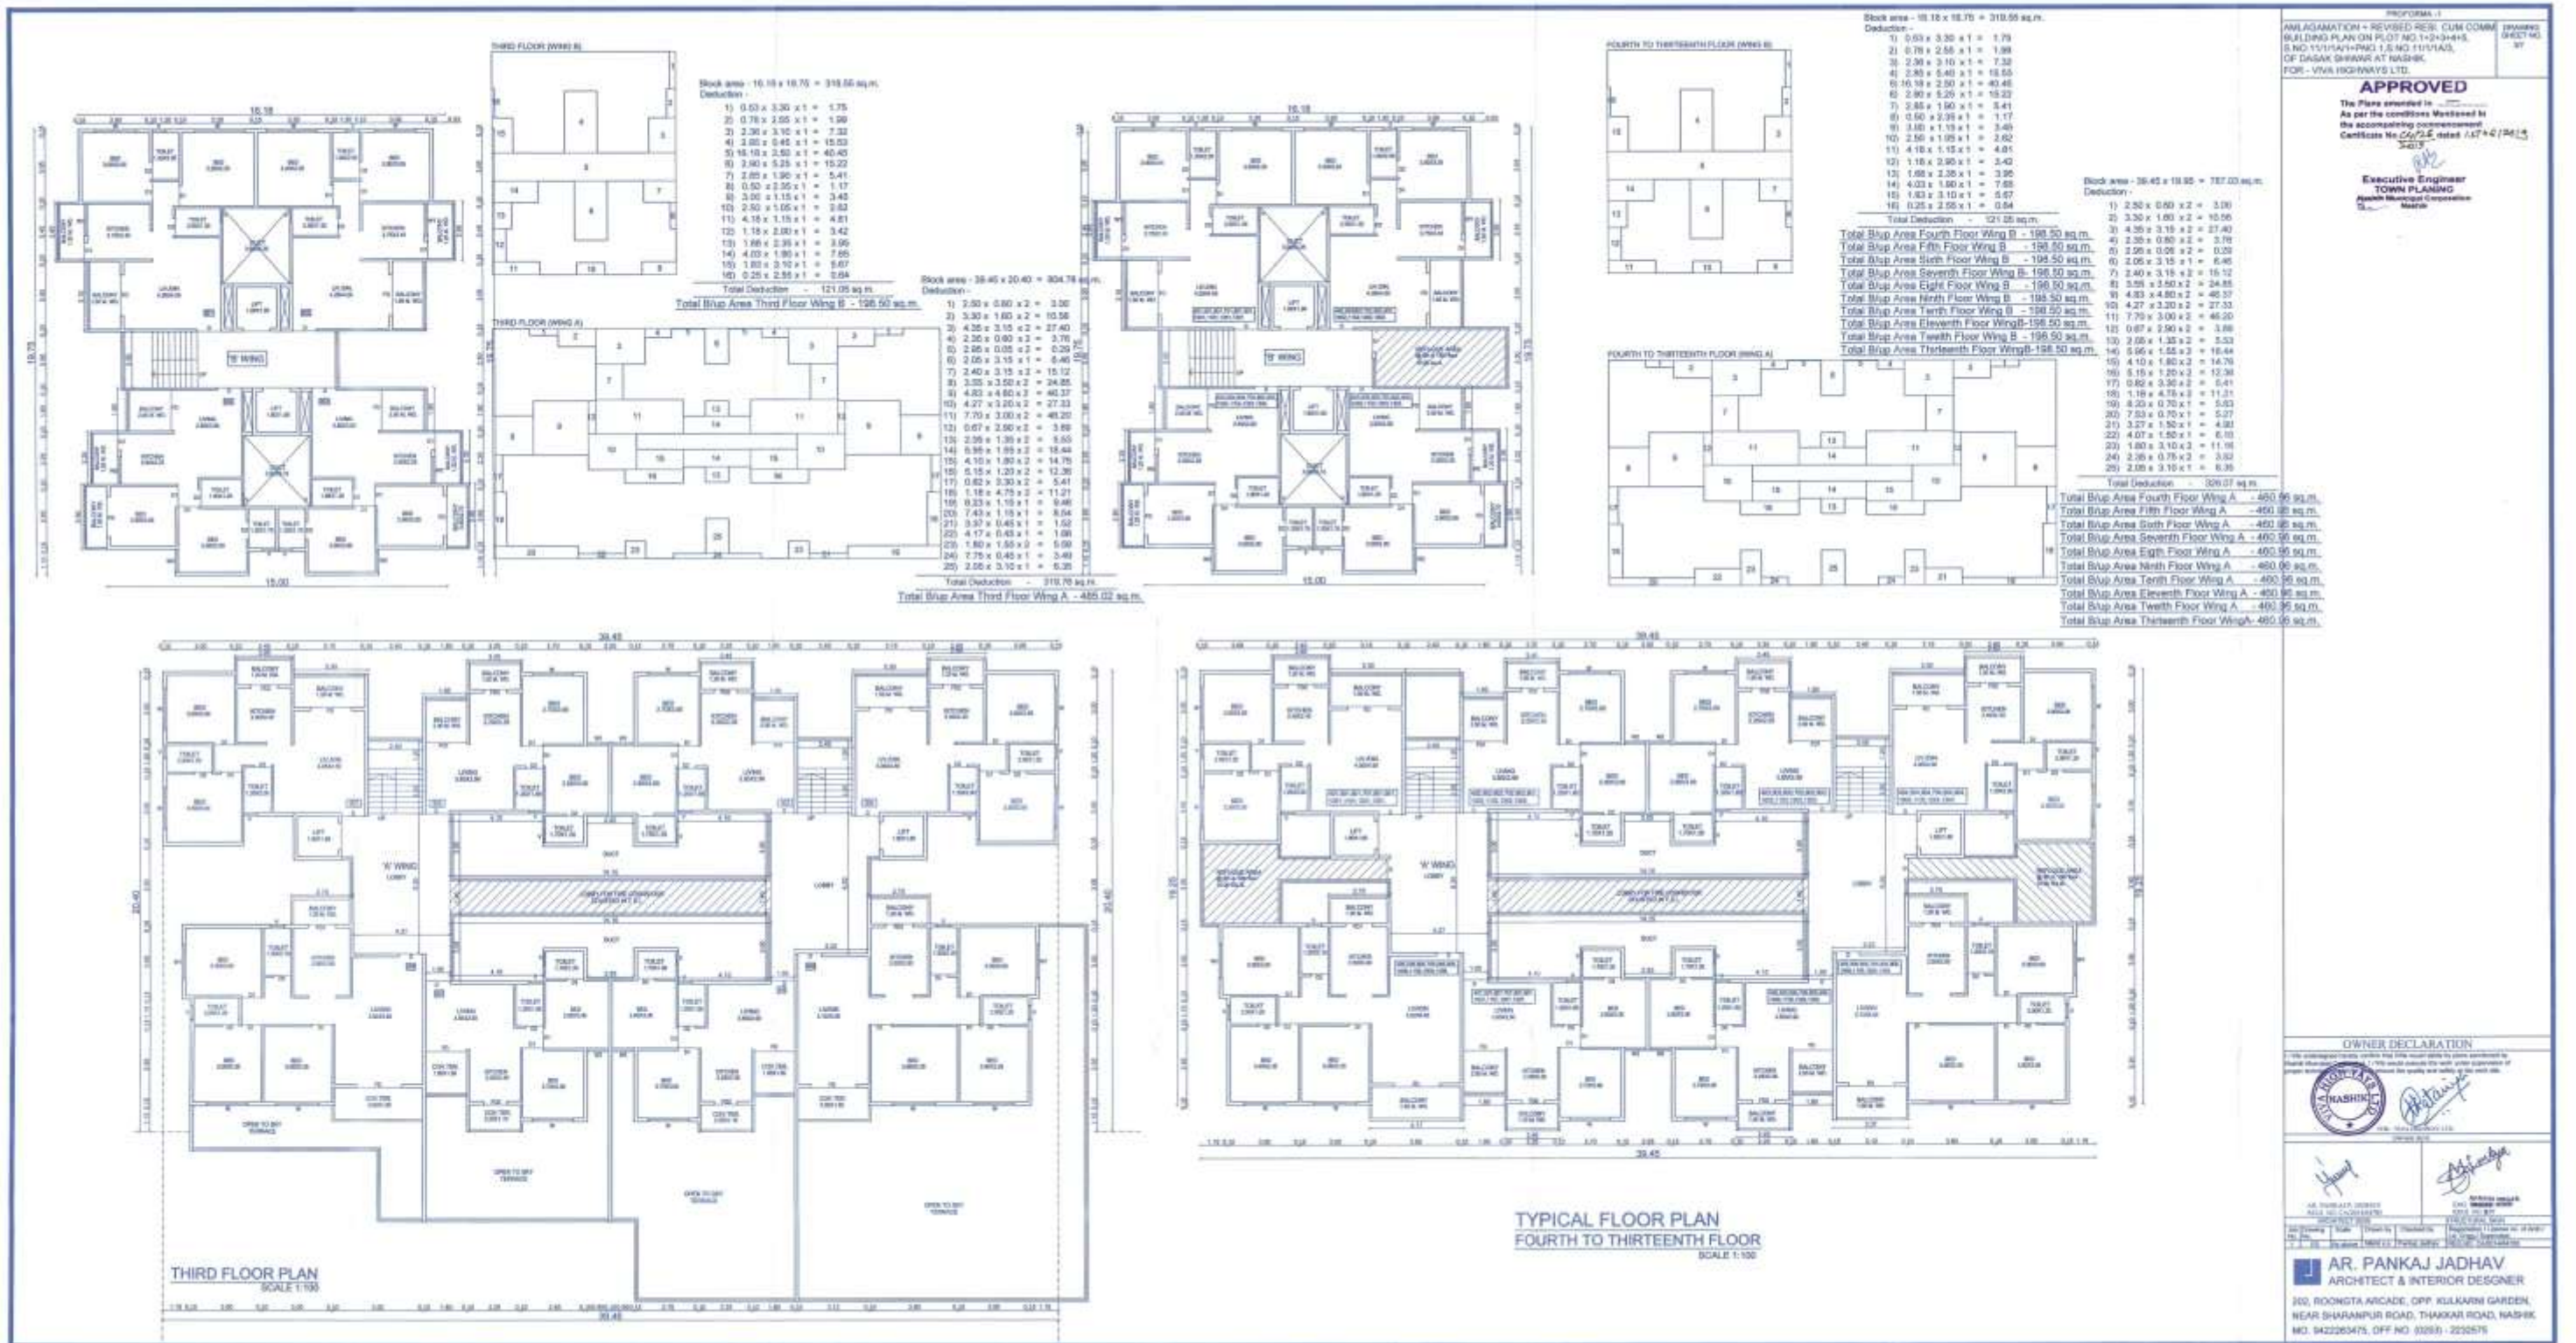

PROFORMA-1
ANALAGRAM - REVISED RES. CUM COMM. (SHED NO. 37)
BUILDING PLAN ON PLOT NO. 142/3-4/5,
S. NO. 151/1A/1-PNG 1, S. NO. 111/1A/3,
OF DASK SHIVAR AT 1045/6,
FOR - VIVA HIGHWAYS LTD.

APPROVED

The Plans submitted in
As per the conditions mentioned in
the accompanying commencement
Certificate No. 2474/2015
2015

Executive Engineer
TOWN PLANNING
Mumbai Municipal Corporation
Mumbai

OWNER DECLARATION

I, the undersigned, hereby declare that the above mentioned
plans are submitted to the competent authority for approval
and I am ready to comply with the conditions of the
commencement certificate and the rules and regulations of the
Municipal Corporation.

(Signature)
VIVA HIGHWAYS LTD.

AR. PANKAJ JADHAV
ARCHITECT & INTERIOR DESIGNER
302, ROOMSTA ARCADE, OPP. KULKARNI GARDEN,
NEAR SHARANPUR ROAD, THAKKAR ROAD, NASHIK.
MO. 9422264575, OFF. NO. 02051 - 2252575