


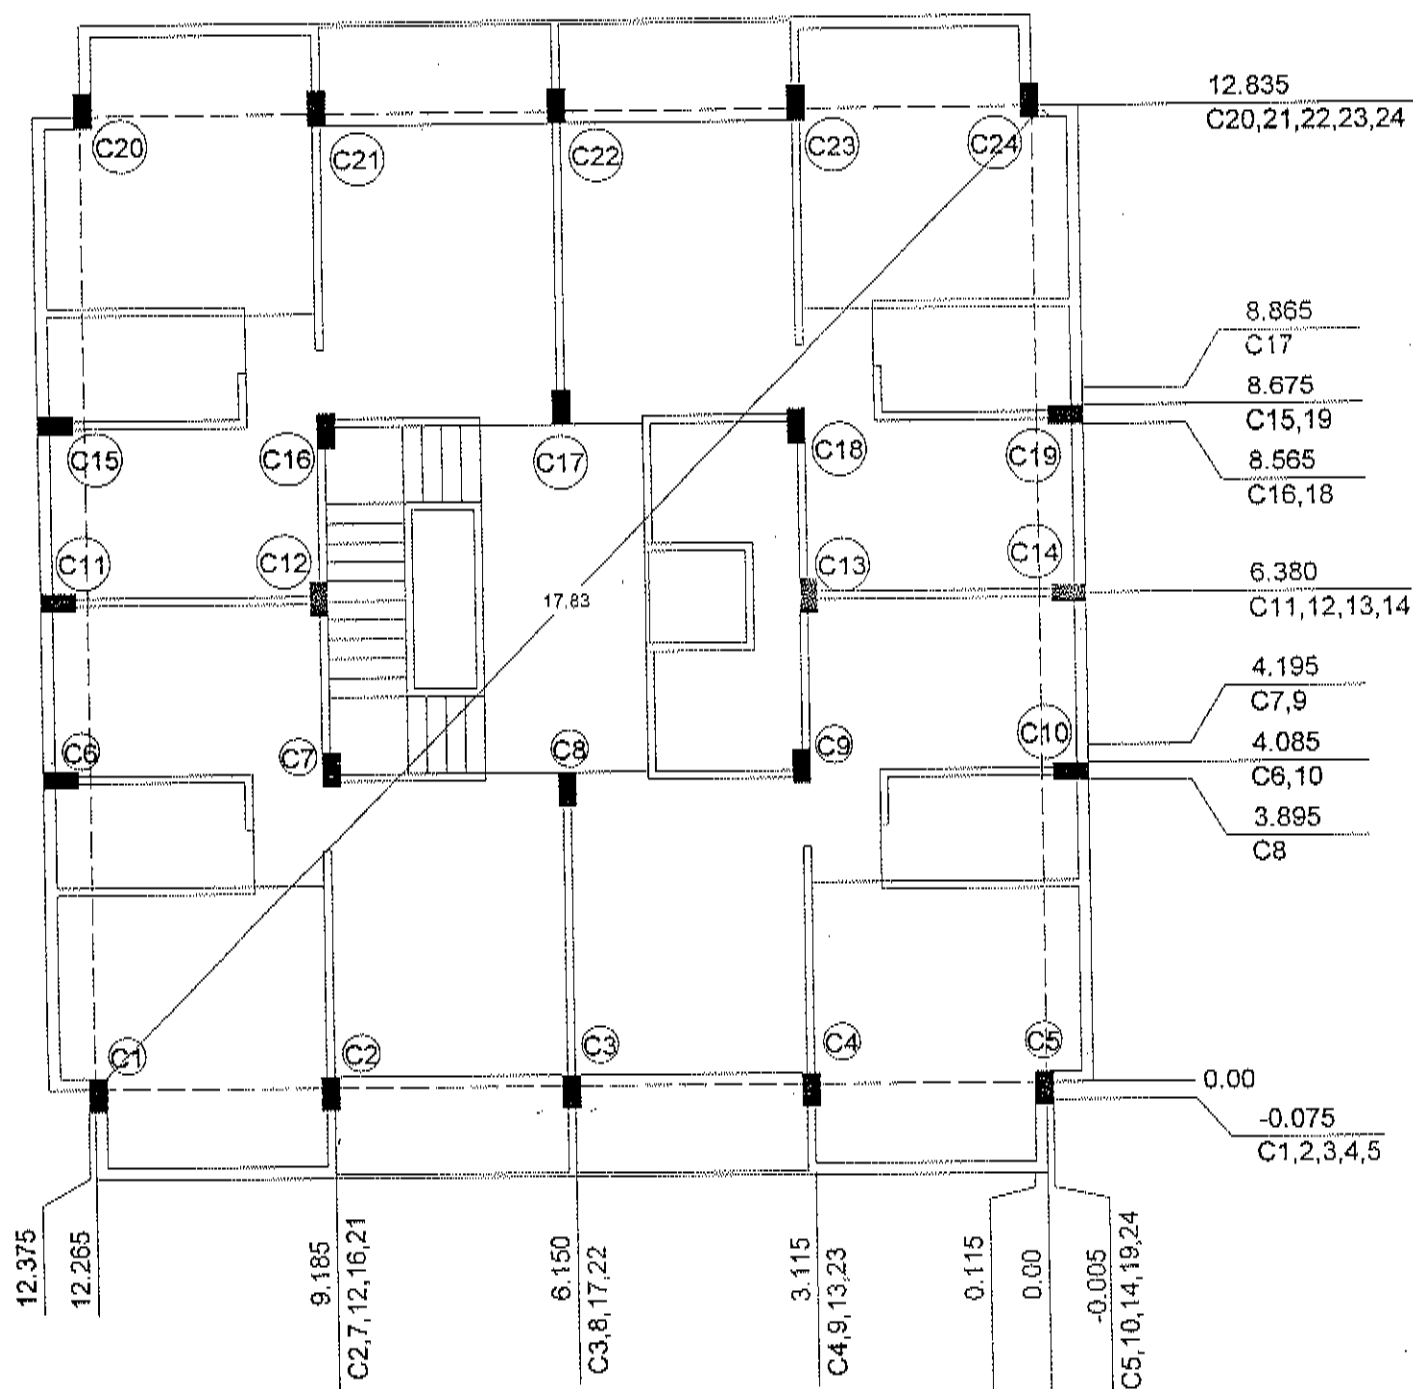


R.C.C.DETAILS OF COLUMN AND FOOTING.

EXCAVATION	SOALING	P.C.C.	FOOTING SIZE	d	D	STEEL ALLONG		COLUMN NO	COLUMN SIZE	MAIN STEEL
						llet to SHORT SPAN	llet to LONG SPAN			
1800X2100	230	100	1500X1800	150	600	ØØ10-14NOS	ØØ10-12NOS	C - 7,8,16,17	230X450 230X450 230X450 230X380 230X380	ØØ12-12NOS ØØ12-12NOS ØØ12-10NOS ØØ12-10NOS ØØ12- 8NOS
1700X1900	230	100	1400X1600	150	530	ØØ10-12NOS	ØØ10-11NOS	C - 1,2,3,4,5,6, 9,10,11,12,13, 14,15,18,19,20, 21,22,23,24	230X450 230X450 230X380 230X380 230X380	ØØ12-12NOS ØØ12-10NOS ØØ12-10NOS ØØ12- 8NOS ØØ12- 6NOS

CENTRELINE PLAN OF R.C.C. DESIGN OF COLUMN & FOOTING
DRAWING, P.NO.31, S.NO.197/4A, AT PIMPALGAON BAHULA
FOR M/S. SIDDHIVINAYAK CONSTRUCTION

MAGAR JAIBHAVE ASSOCIATES ARCHITECT ENGINEERS INTERIOR DESIGNERS
15-A, FIRST FLOOR, TALWARE CHAMBERS, WAVER LANE
NASIK-1, PHONE: OFF. 297077
EMAIL ID - mja_nashik@rediffmail.com, crocodila.deepak@gmail.com
FILE PATH - MJA1/D/ASHWIN PATEL / P.NO.1,2,3,4,5,NO.320,PATILARUP .dwg


SKETCH DRAWING OF PROPOSED BUILDING IN P.NO.31
S.NO.197/4A, AT-PIMPALGAON BAHULA,NASHIK.
FOR:M/S.SIDDIVINAYAK CONSTRUCTION

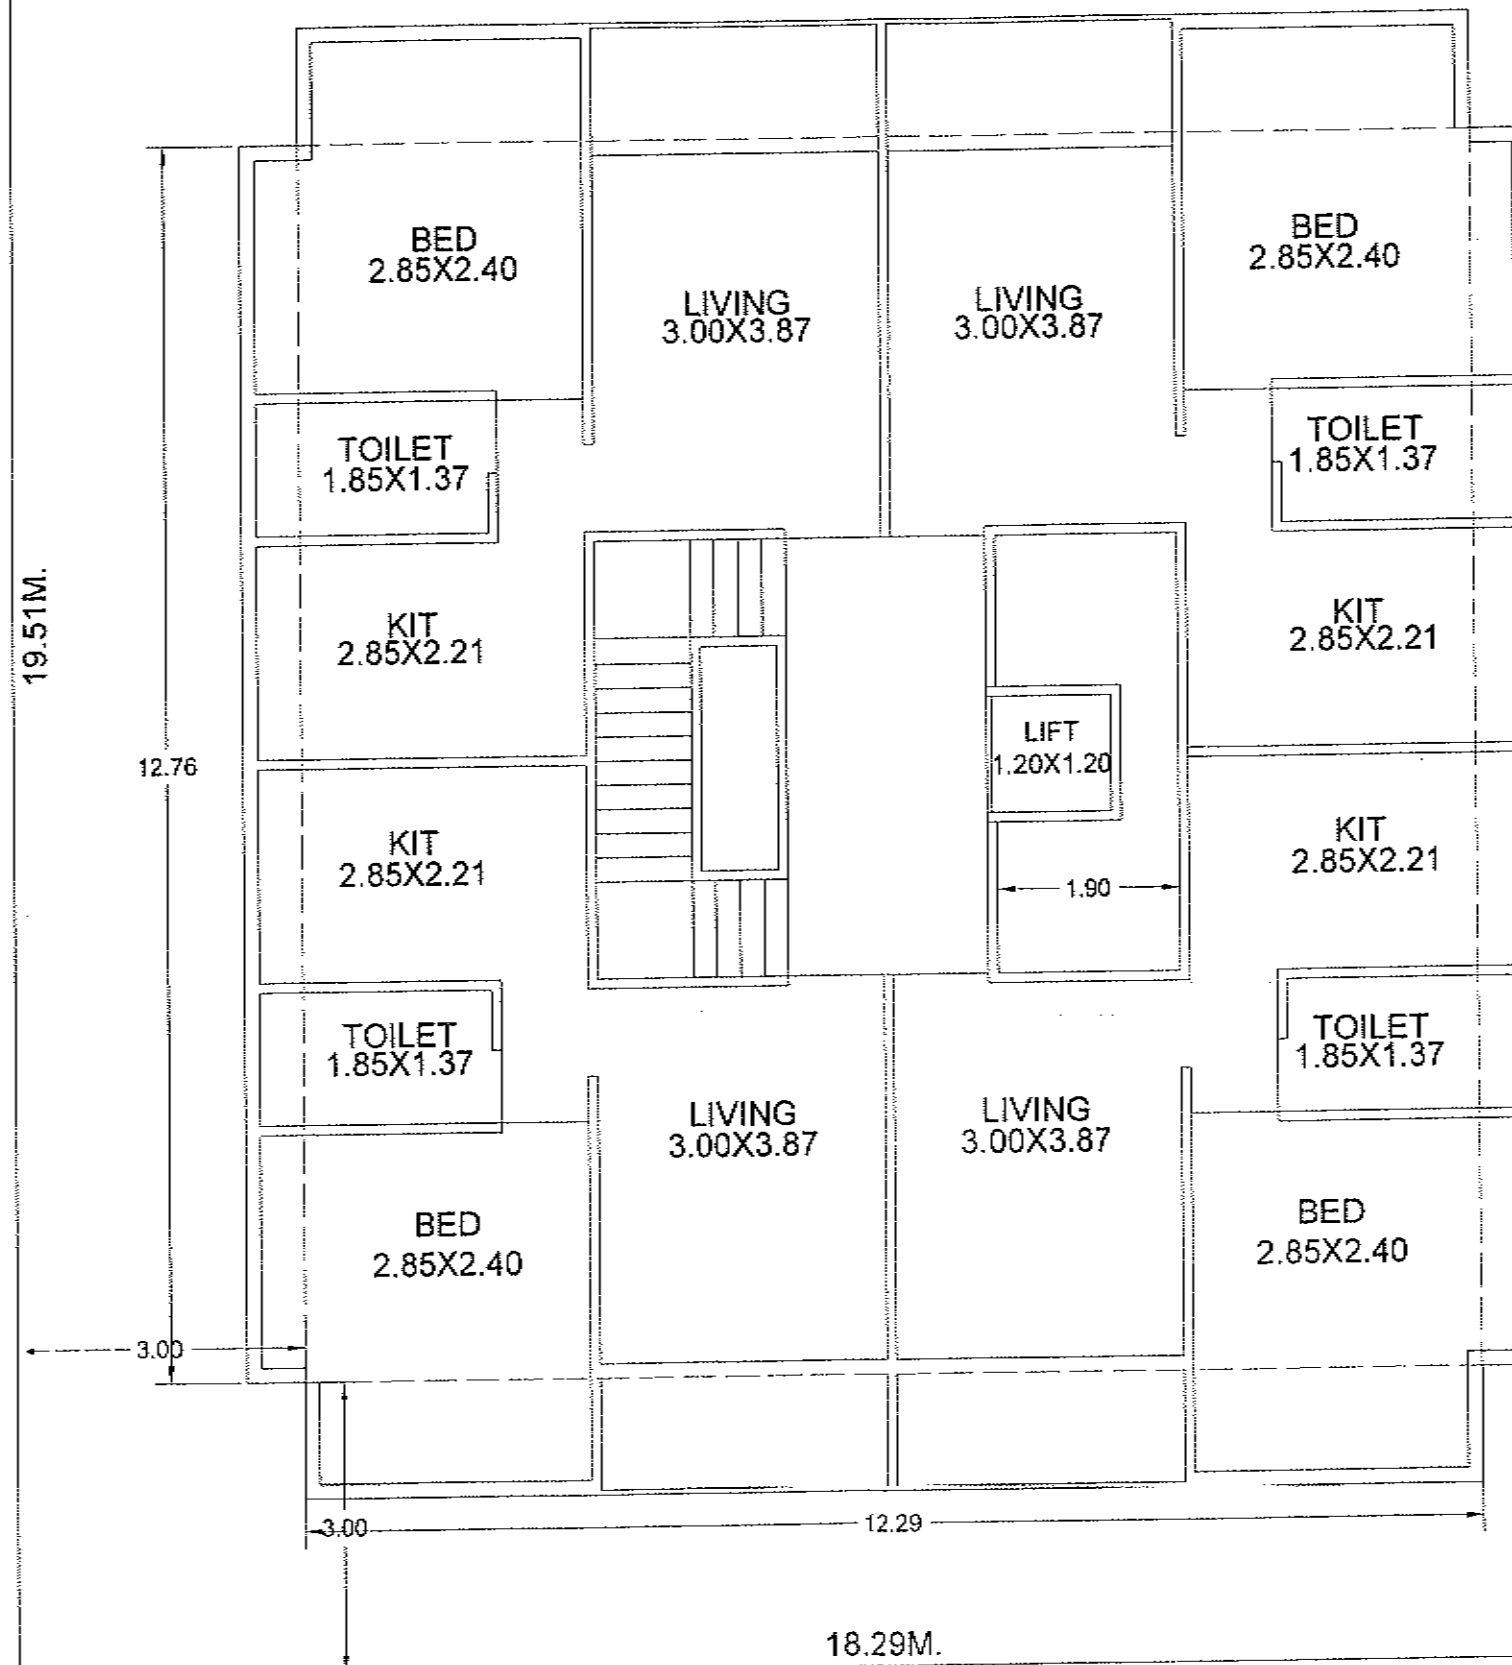

MAGAR JAIBHAVE ASSOC'ATES
NASHIK

PRODUCED BY AN AUTODESK EDUCATIONAL PRODUCT
SKETCH DRAWING OF PROPOSED BUILDING IN P.NO.31
S..NO.197/4A, AT-PIMPALGAON BAHULA, NASHIK.
FOR:M/S.SIDDIVINAYAK CONSTRUCTION

19.51M.

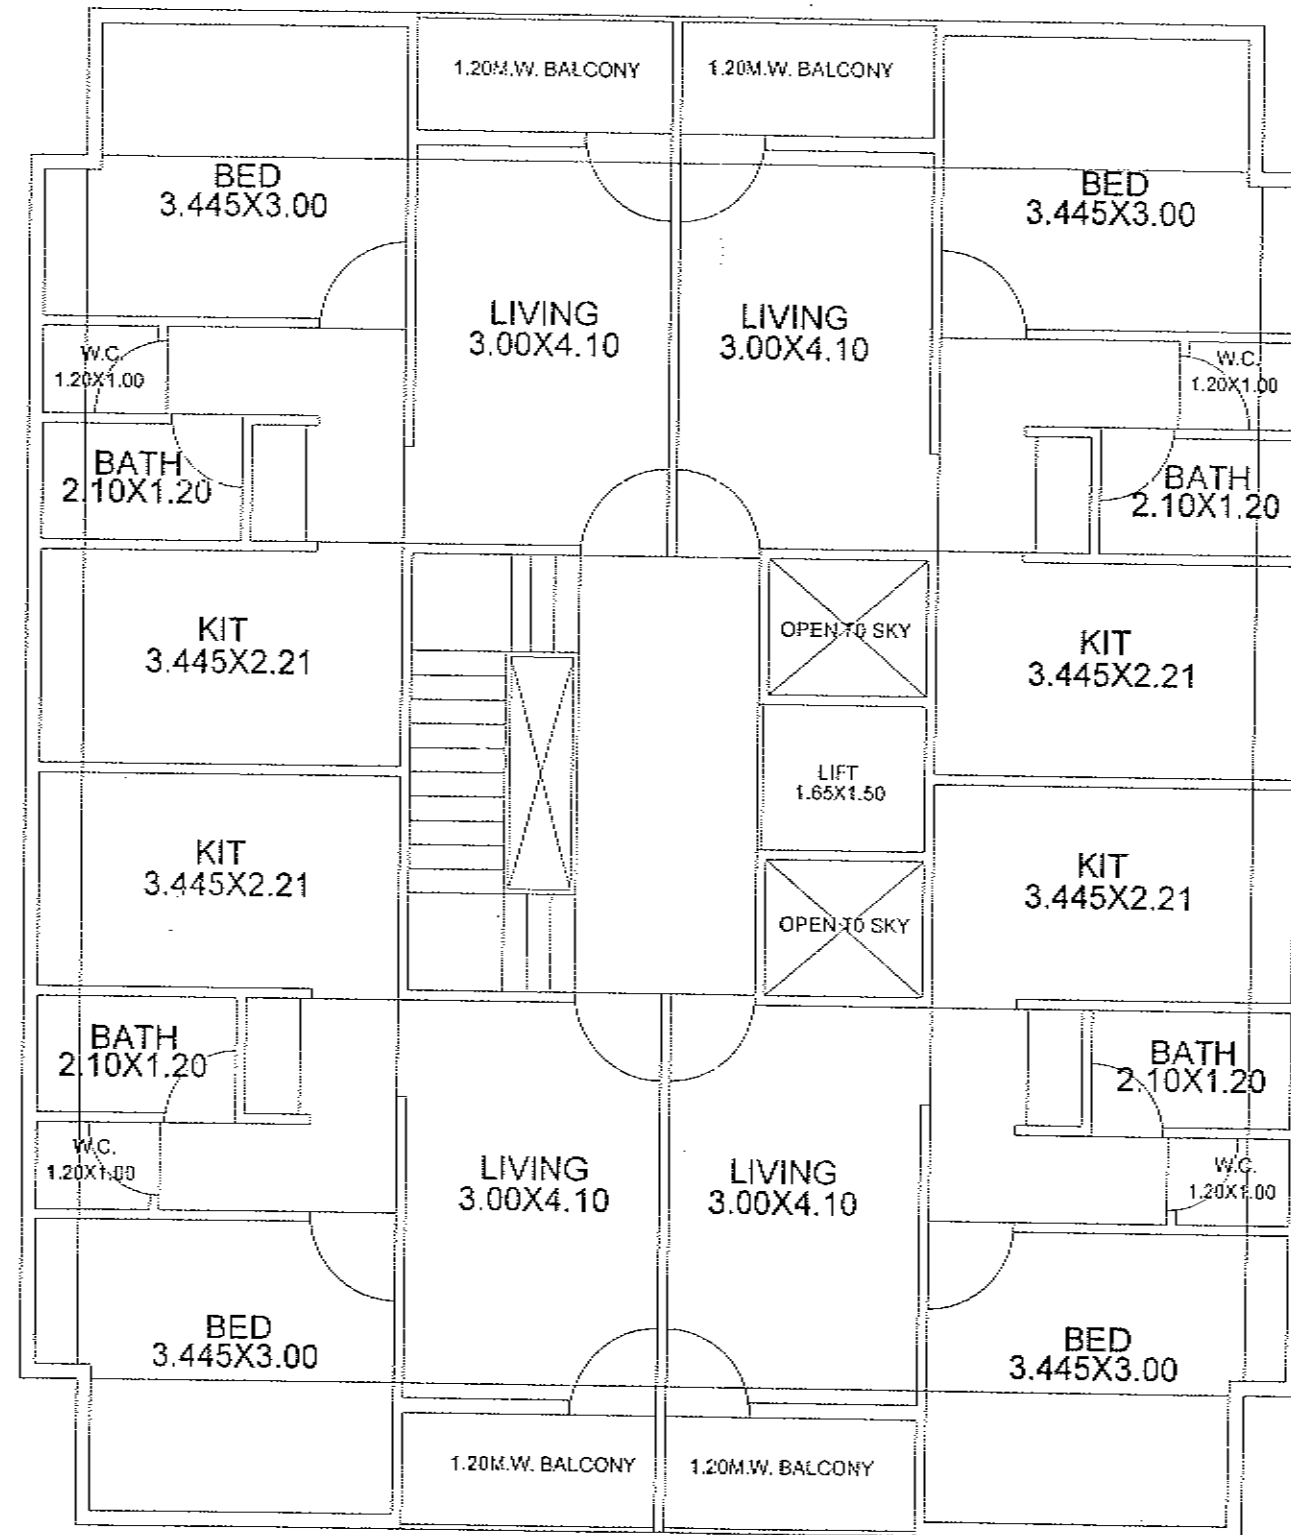


18.29M.

R O A D

MAGAR JAIBHAVE ASSOCIATES

PRODUCED BY AN AUTODESK EDUCATIONAL PRODUCT

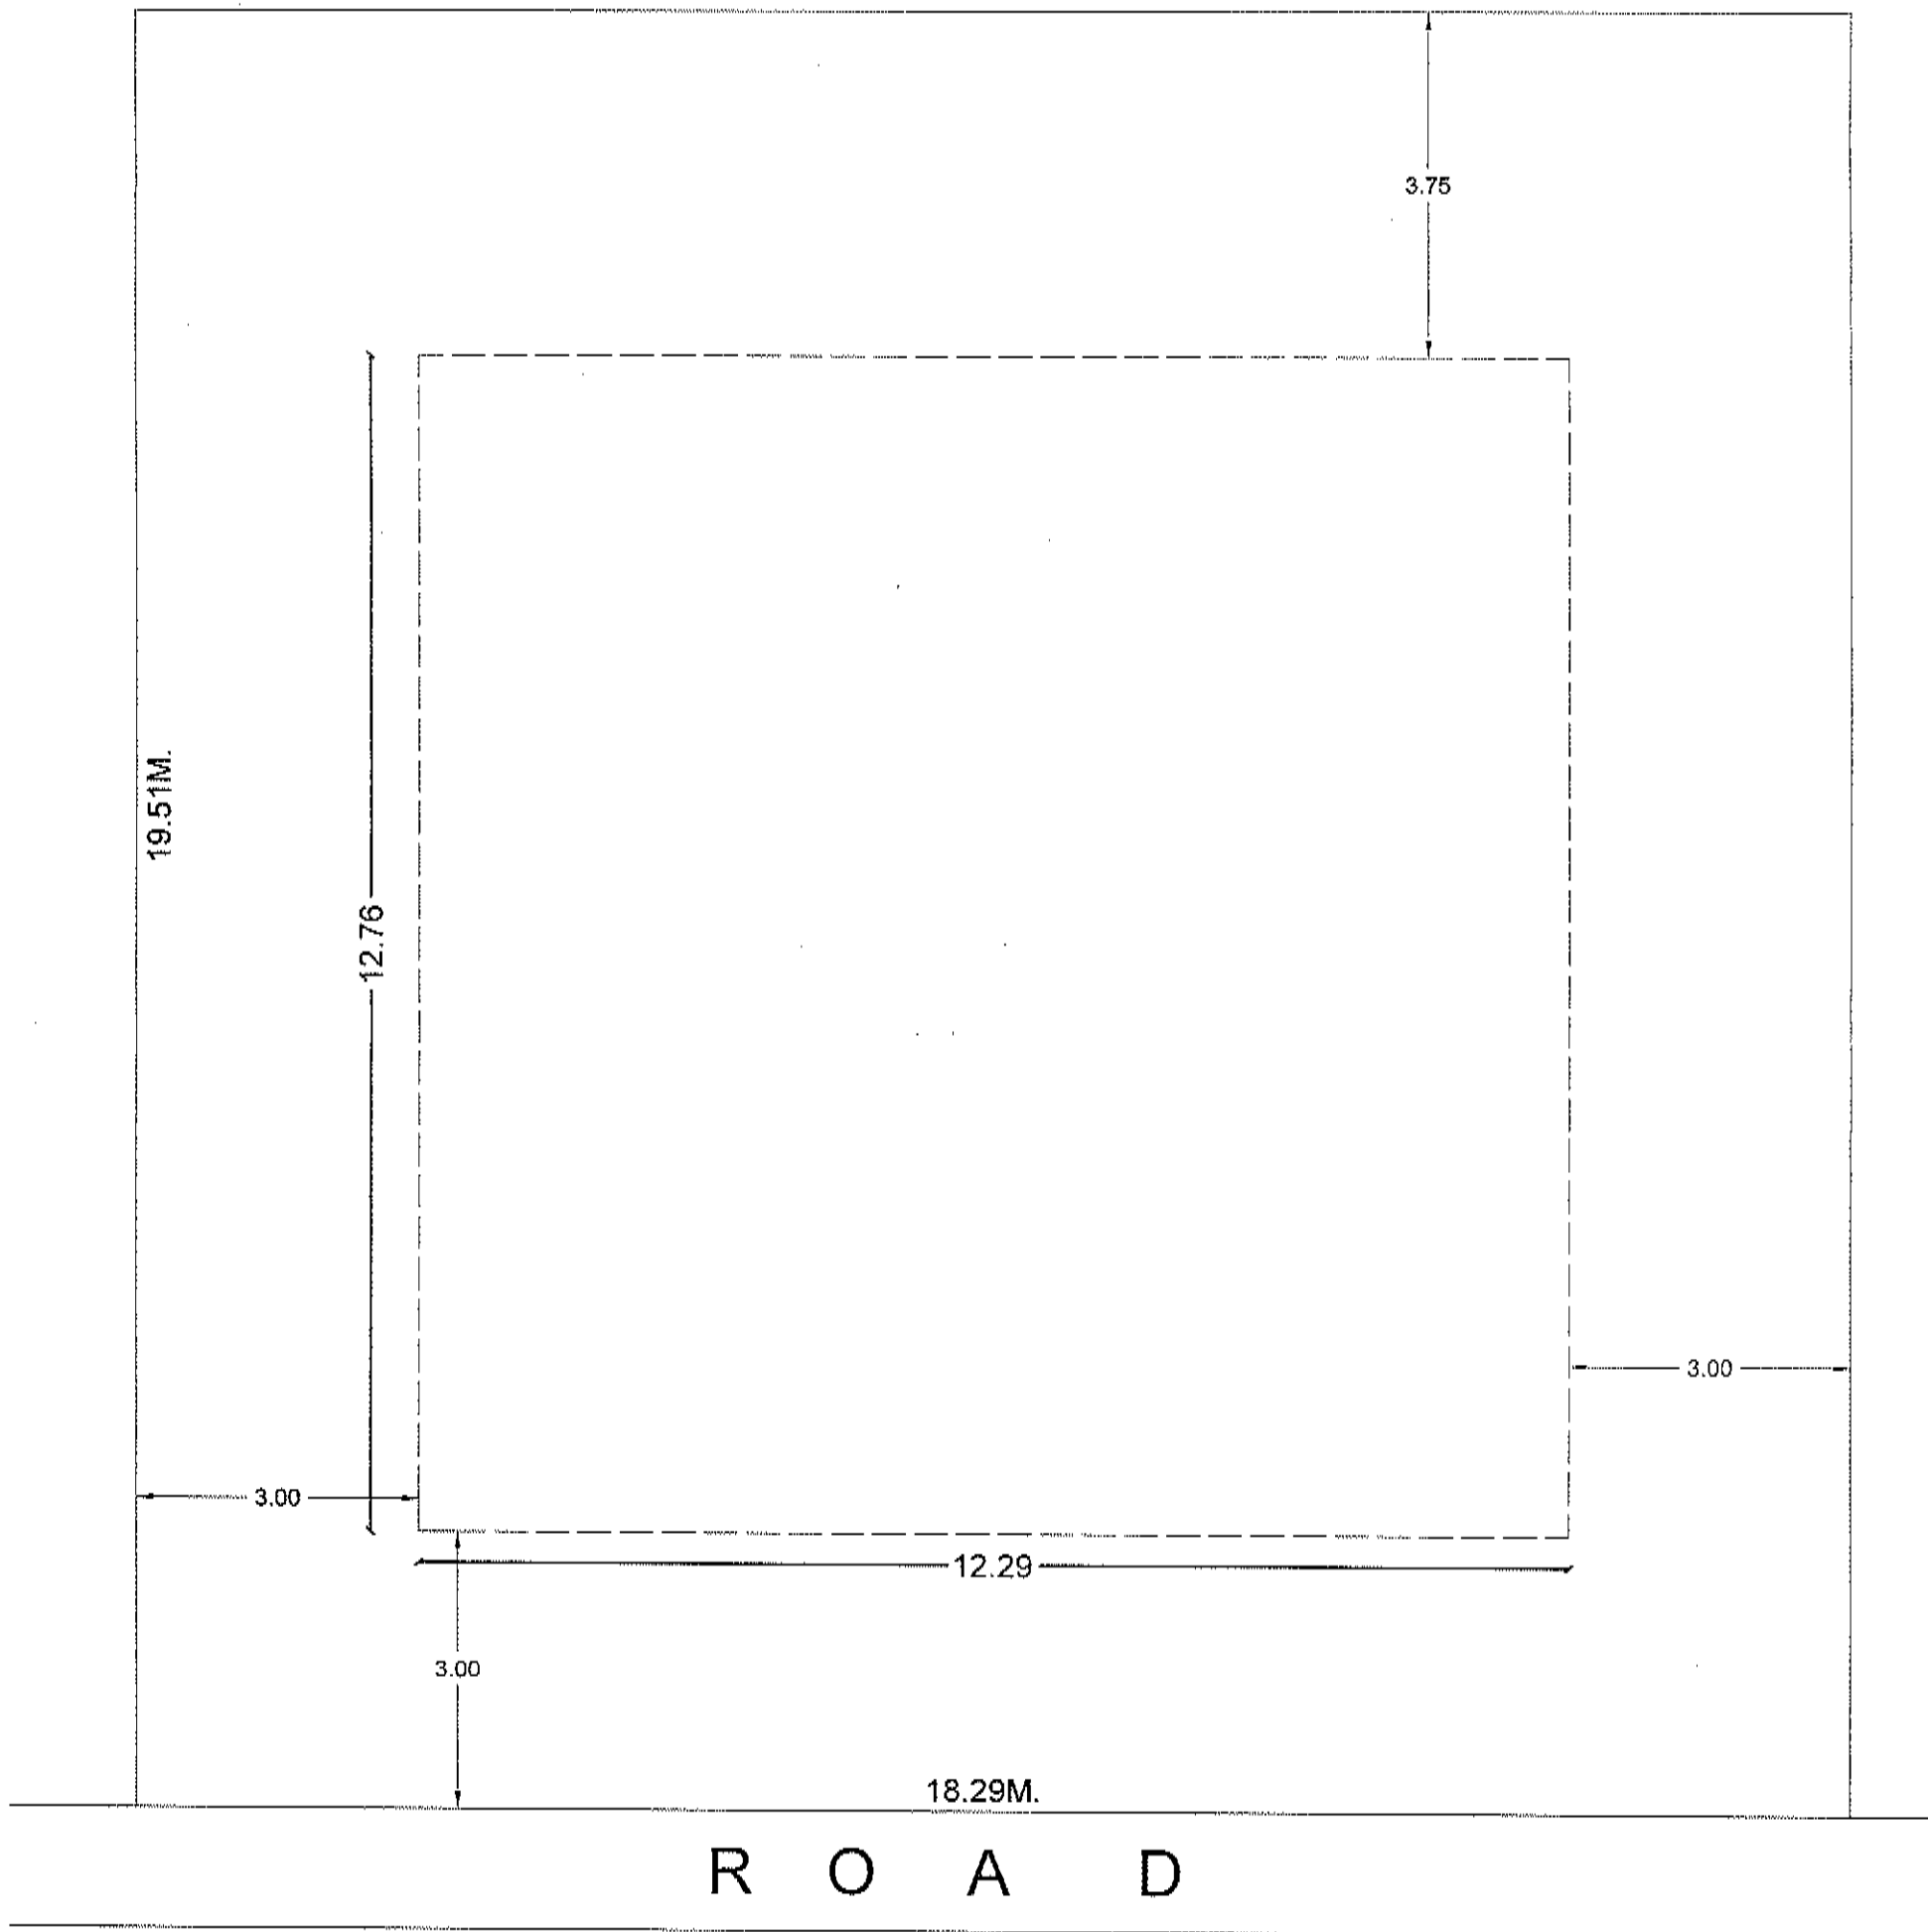

SITE PLAN OF PROPOSED BUILDING IN
P.NO.31, S.NO.197/4A, AT PIMPALGAON BAHULA
FOR M/S. SIDDHIVINAYAK CONSTRUCTION



**MAGAR
JAIBHAVE
ASSOCIATES**

ARCHITECT
ENGINEERS
INTERIOR DESIGNERS

15-A, FIRST FLOOR, TALWARE CHAMBERS, WAVRE LANE
NASIK-1, PHONE: OFF-597077.

EMAIL: ID - mja_nashik@rediffmail.com, crocodile.deepak@gmail.com

FILE PATH - MJA1 / D / ASHWIN PATEL / P.NO.1.2.3.4.S.NO.320.PATHARDI/ .jvot