


APPROVED
The Plans amended in...
As per the conditions Mentioned in
the accompanying commencement
Certificate No. dated...
LND/DP/CA/10802/187
Dt. 15.12.2017

Executive Engineer
TOWN PLANNING
Nashik Municipal Corporation
Nashik


PROPOSED PLOT AMALGAMATION PLAN &
RESIDENTIAL COMMERCIAL BUILDING PLAN
ON P.NO.1+2+3+4+5, S.NO.11/1/1A/1. + P.NO.1,
S.NO.11/1/1A/3 OF DASK SHIWARI, AT, NASHIK.
FOR:- VIVA HIGHWAYS LTD

Sign of Architects Sign of R.C.C. DESI Sign of Owners


Rupali & Vivek
Jaykhedkar
Architects
46/B, 'Shivprasad', Old Pandit Colony, Lane no.2, Nashik. TEL : 2575130

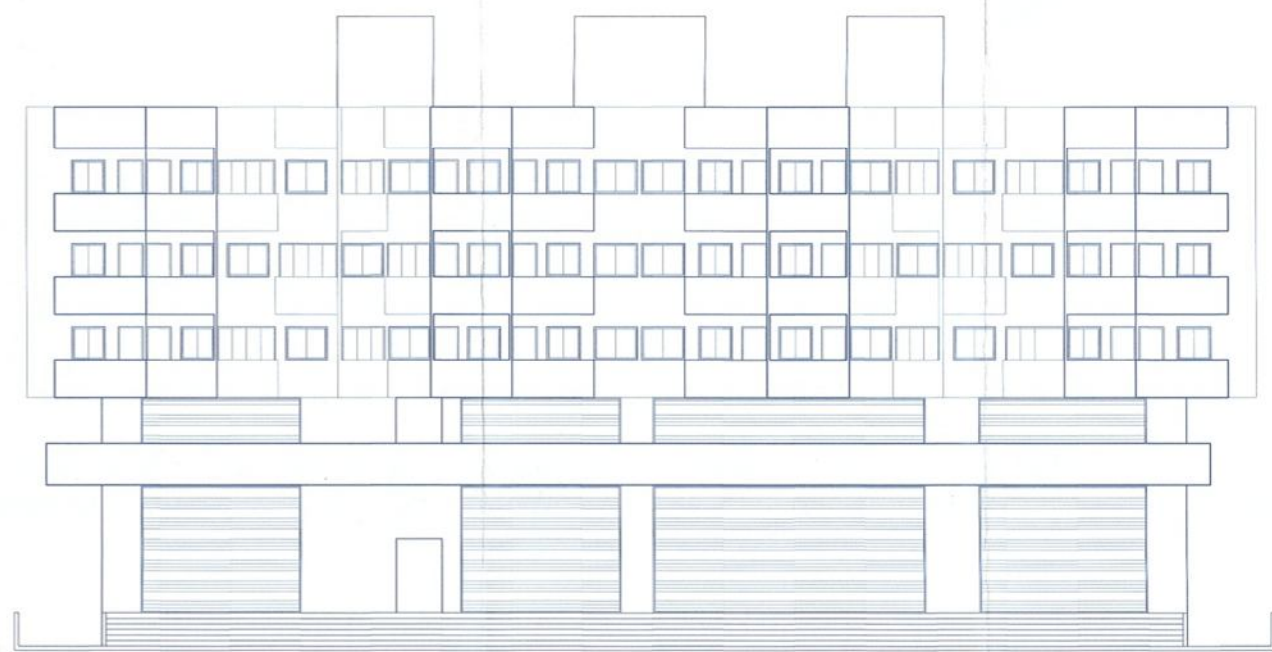


ELEVATION

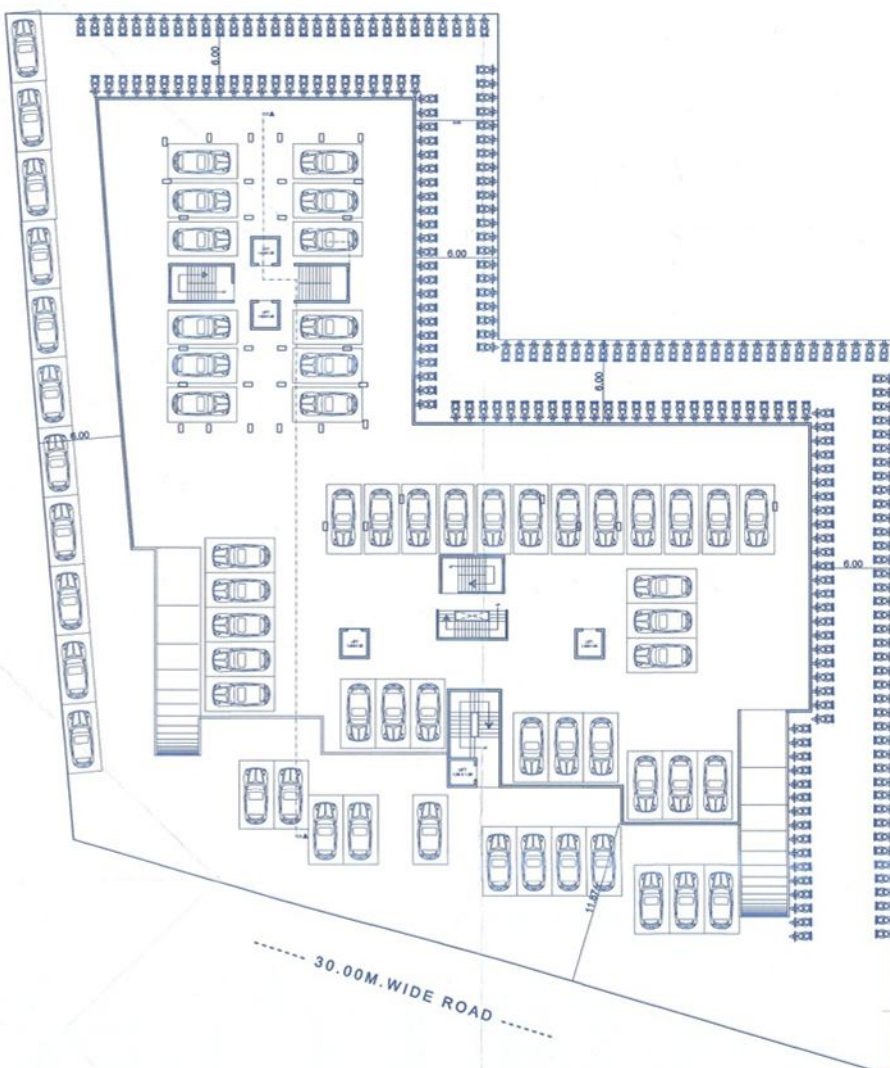


BASEMENT FLOOR PLAN
(SCALE=1:200)

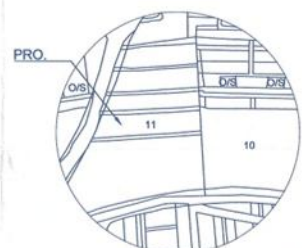

LOCATION PLAN
(SCALE=1:10,000)

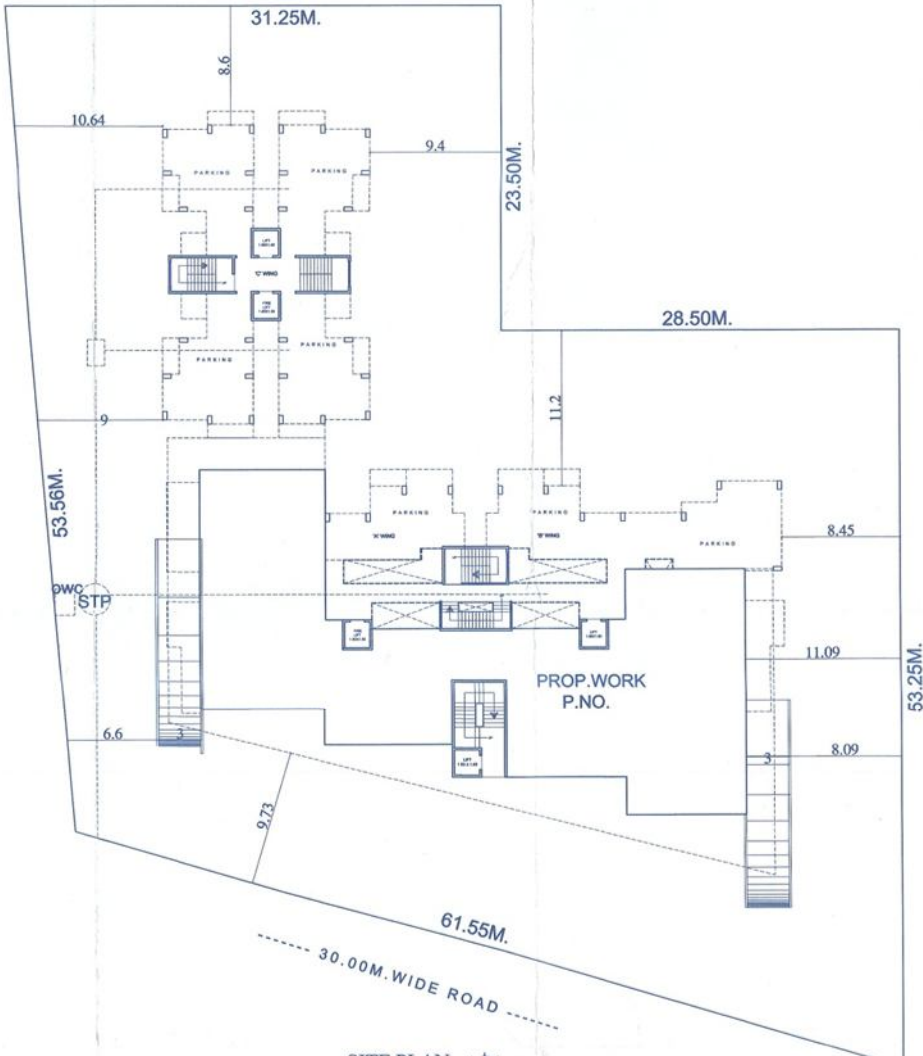

SITE PLAN
(SCALE=1:300)

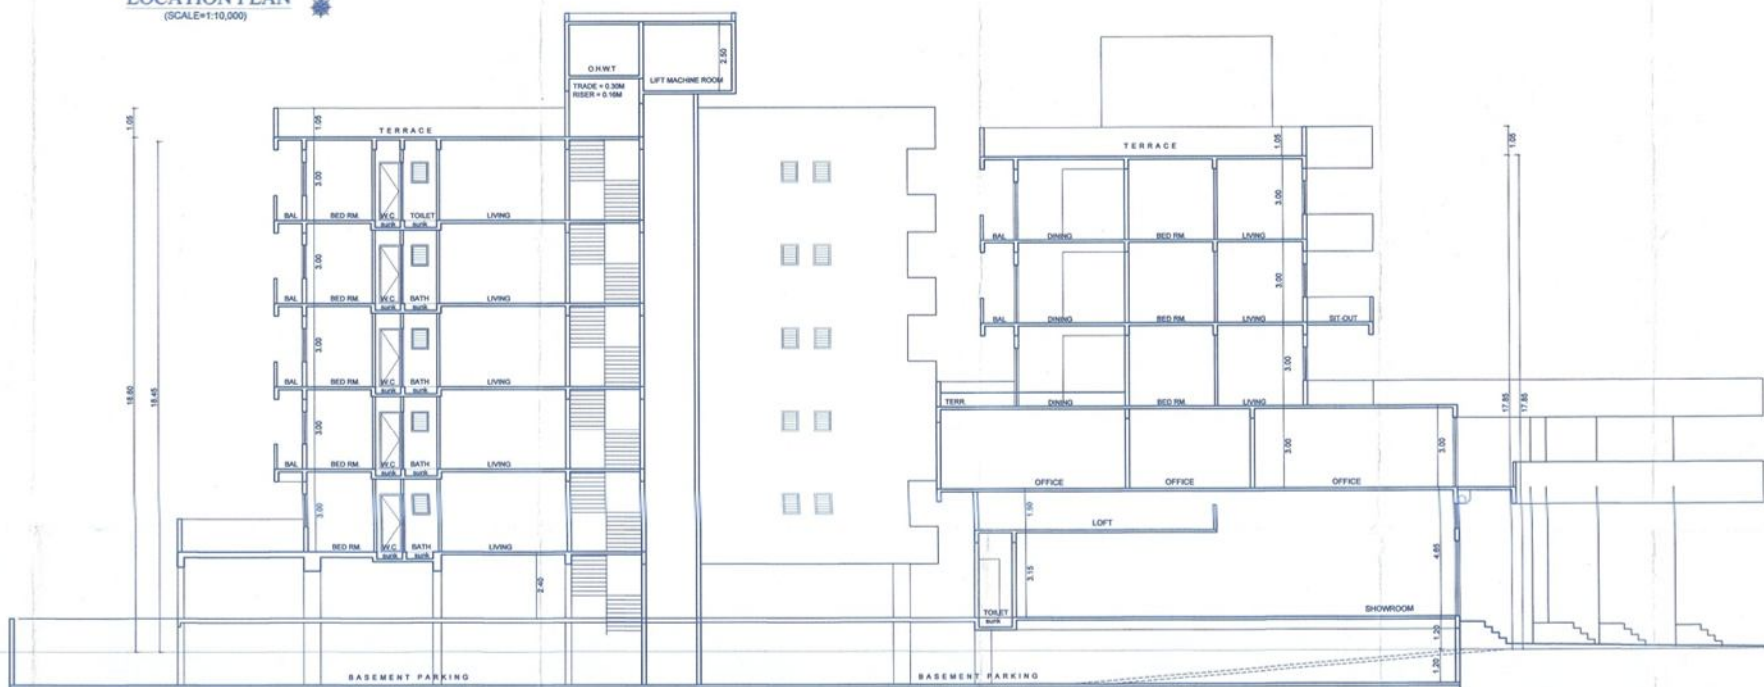

SECTION AT A-A