
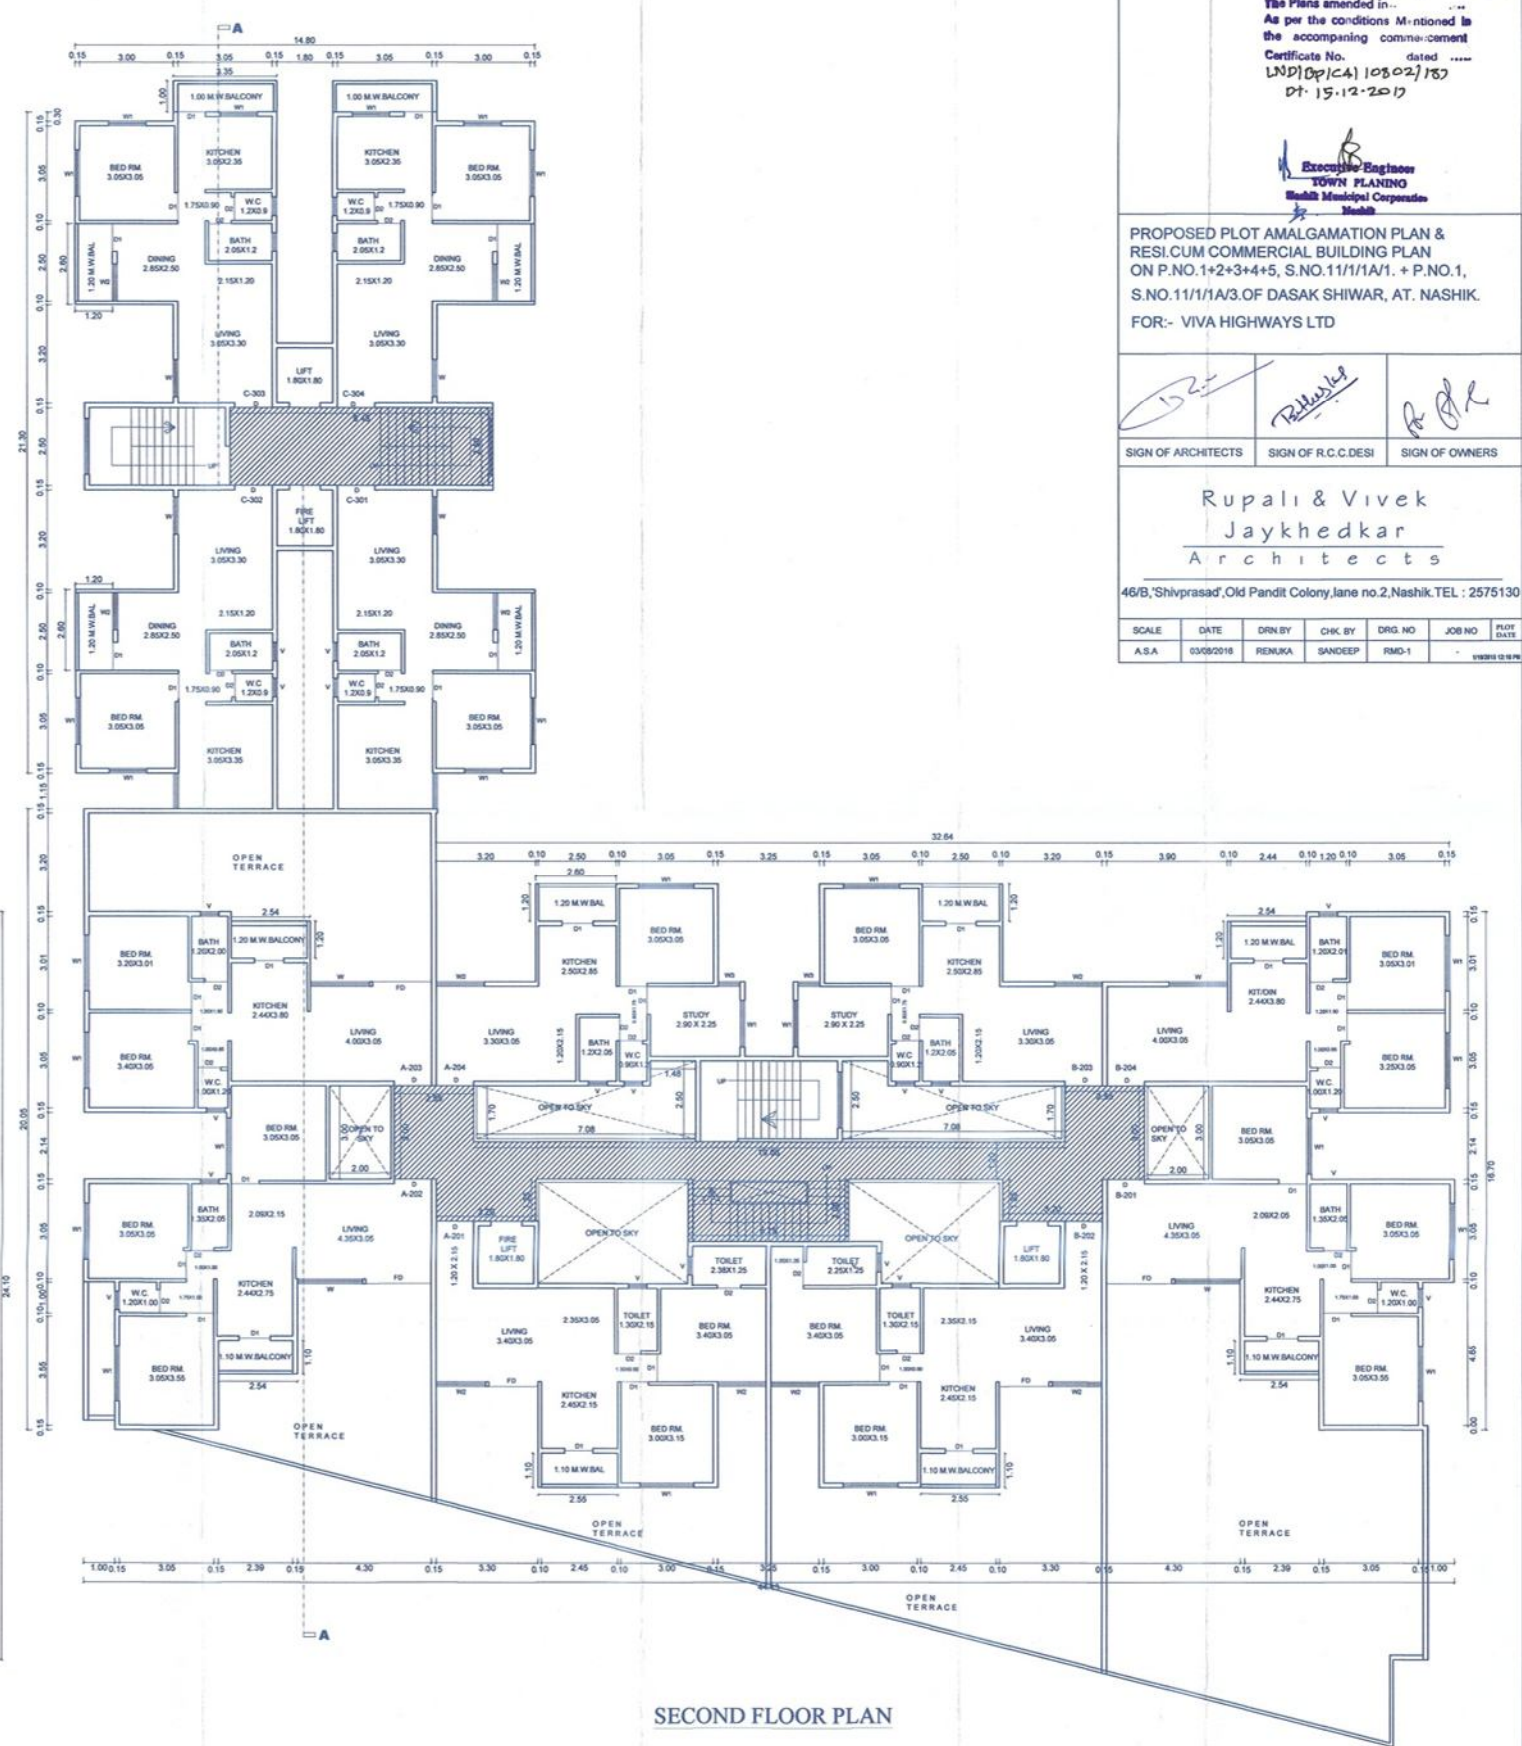


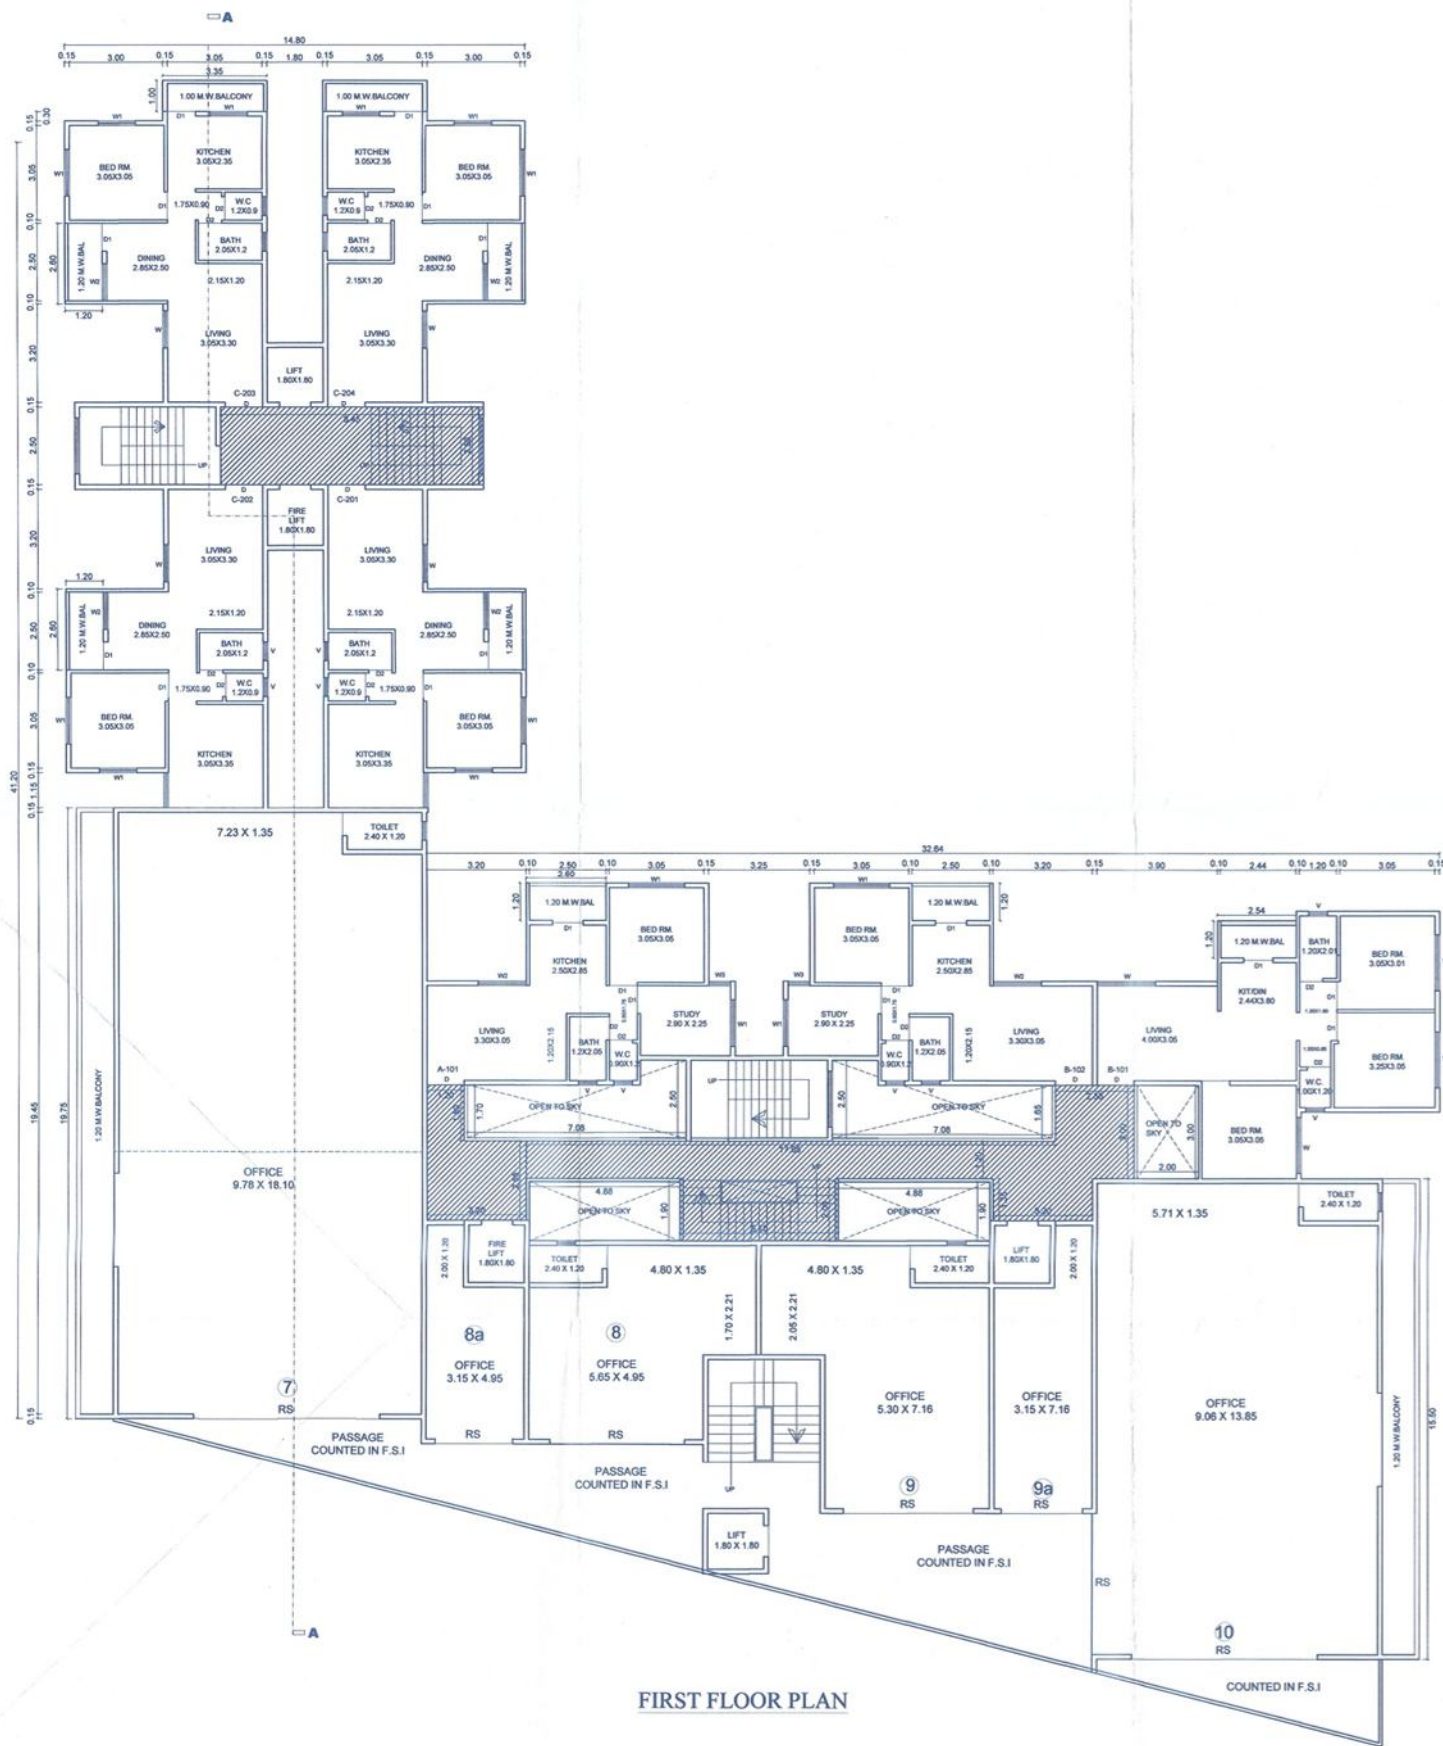

APPROVED

The Plans amended in...
As per the conditions mentioned in
the accompanying comm-ement
Certificate No. dated
LND/Op/c4/10502/152
Dt: 15-12-2017

Responsible Engineer
TOWN PLANNING
Nashik Municipal Corporation
Nashik

PROPOSED PLOT AMALGAMATION PLAN &
RESIDENTIAL COMMERCIAL BUILDING PLAN
ON P.NO.1+2+3+4+5, S.NO.11/1/1A/1. + P.NO.1,
S.NO.11/1/1A/3.OF DASAK SHIWAR, AT. NASHIK.
FOR:- VIVA HIGHWAYS LTD

Sign of Architects Sign of R.C.C.Desi Sign of Owners

Rupali & Vivek
Jaykhedkar
Architects

46/B, Shivprasad, Old Pandit Colony, lane no.2, Nashik. TEL : 2575130

SCALE	DATE	DRN BY	CHK BY	DRG. NO	JOB NO	PLAT DATE
A.S.A	03/05/2016	RENUKA	SANDEEP	RM-1		