
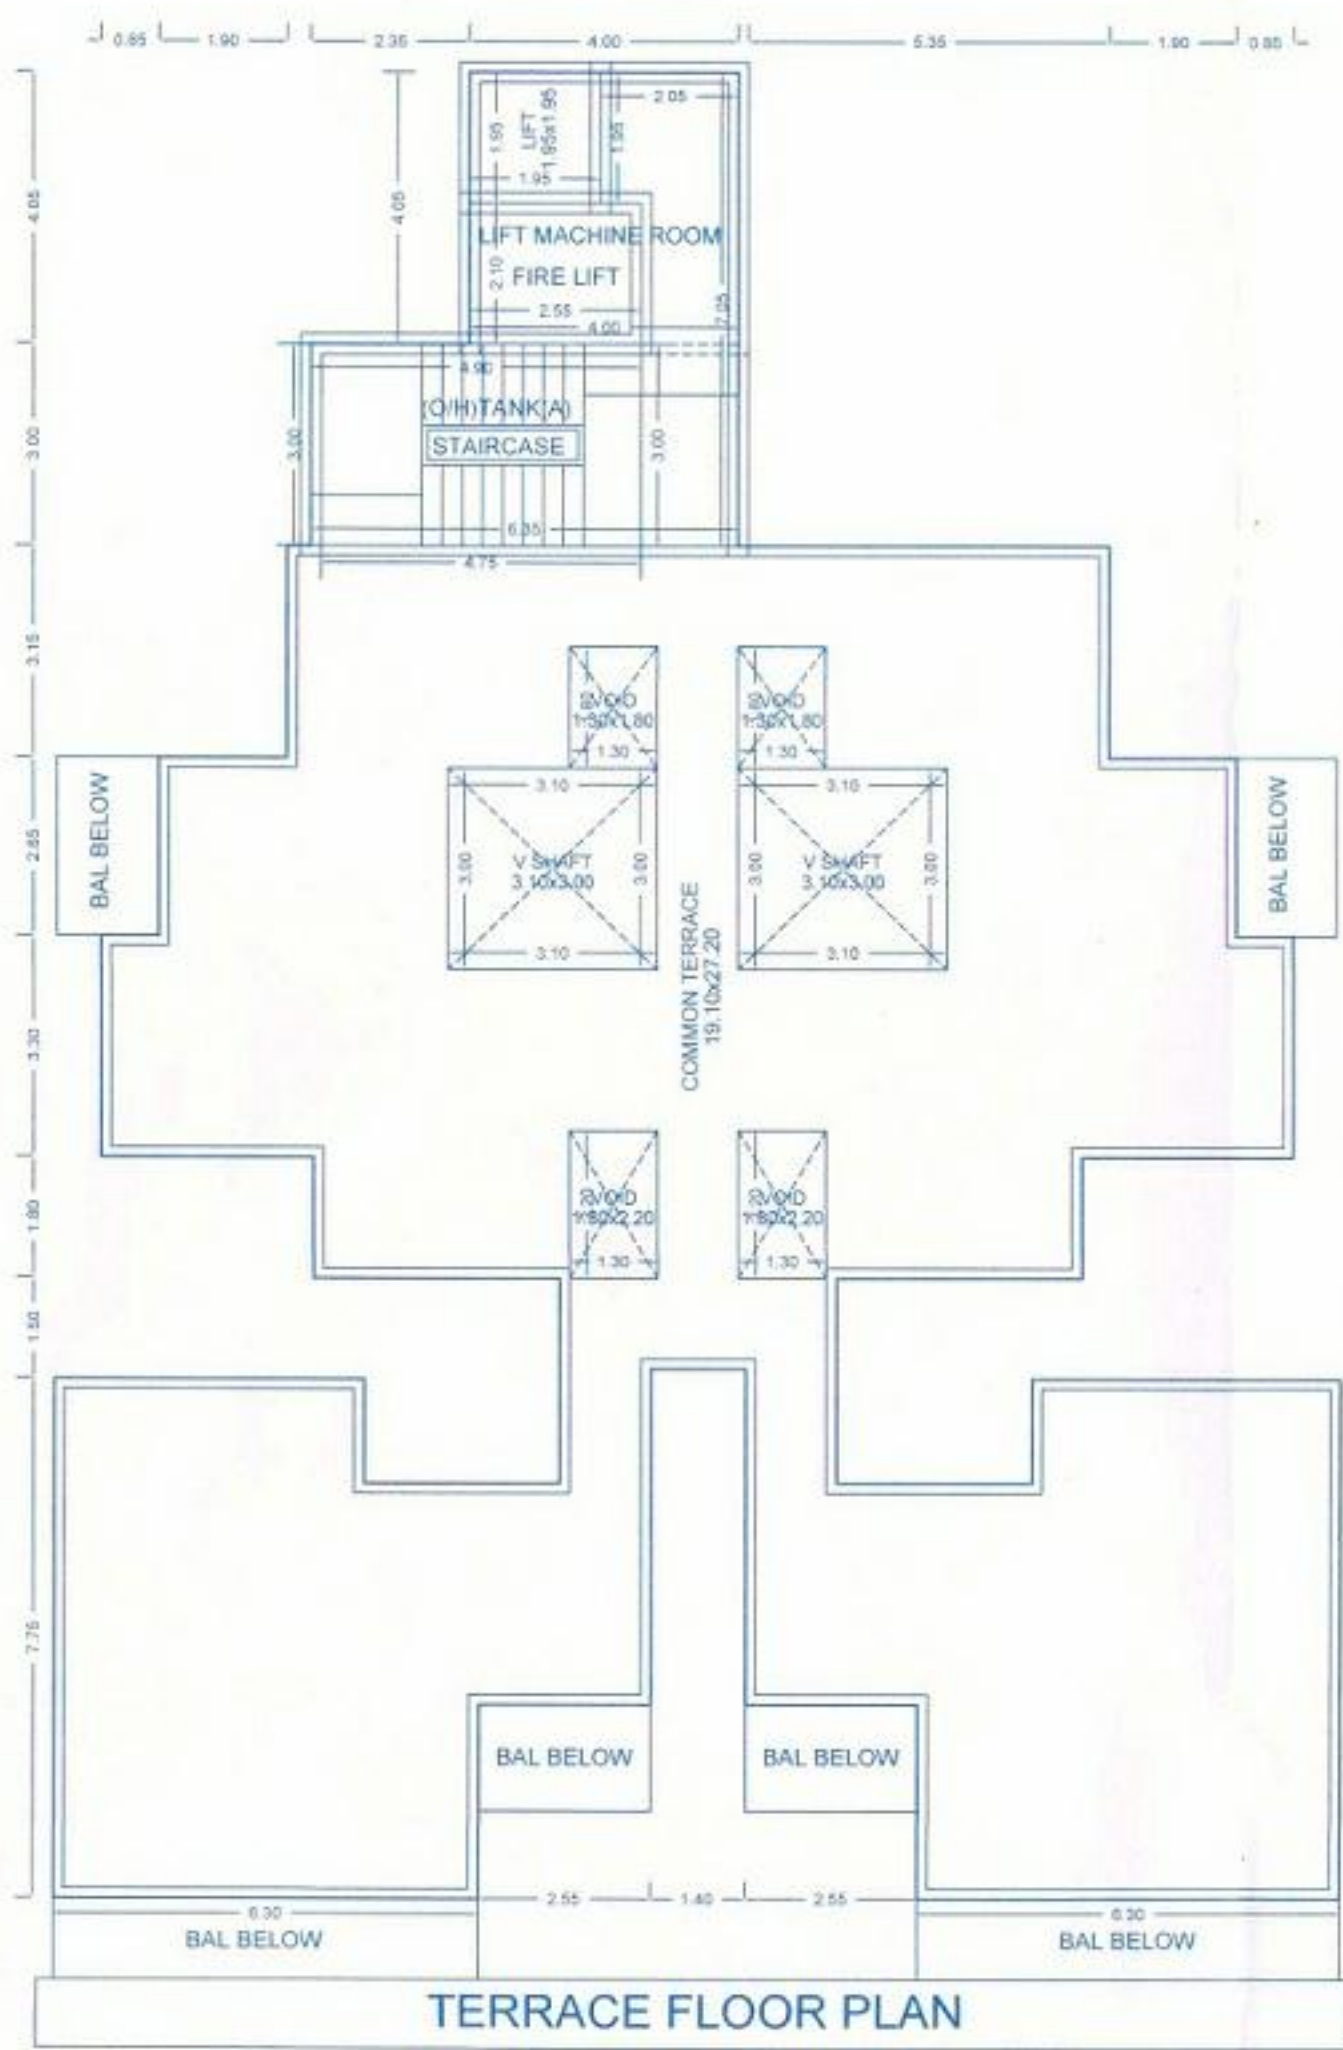
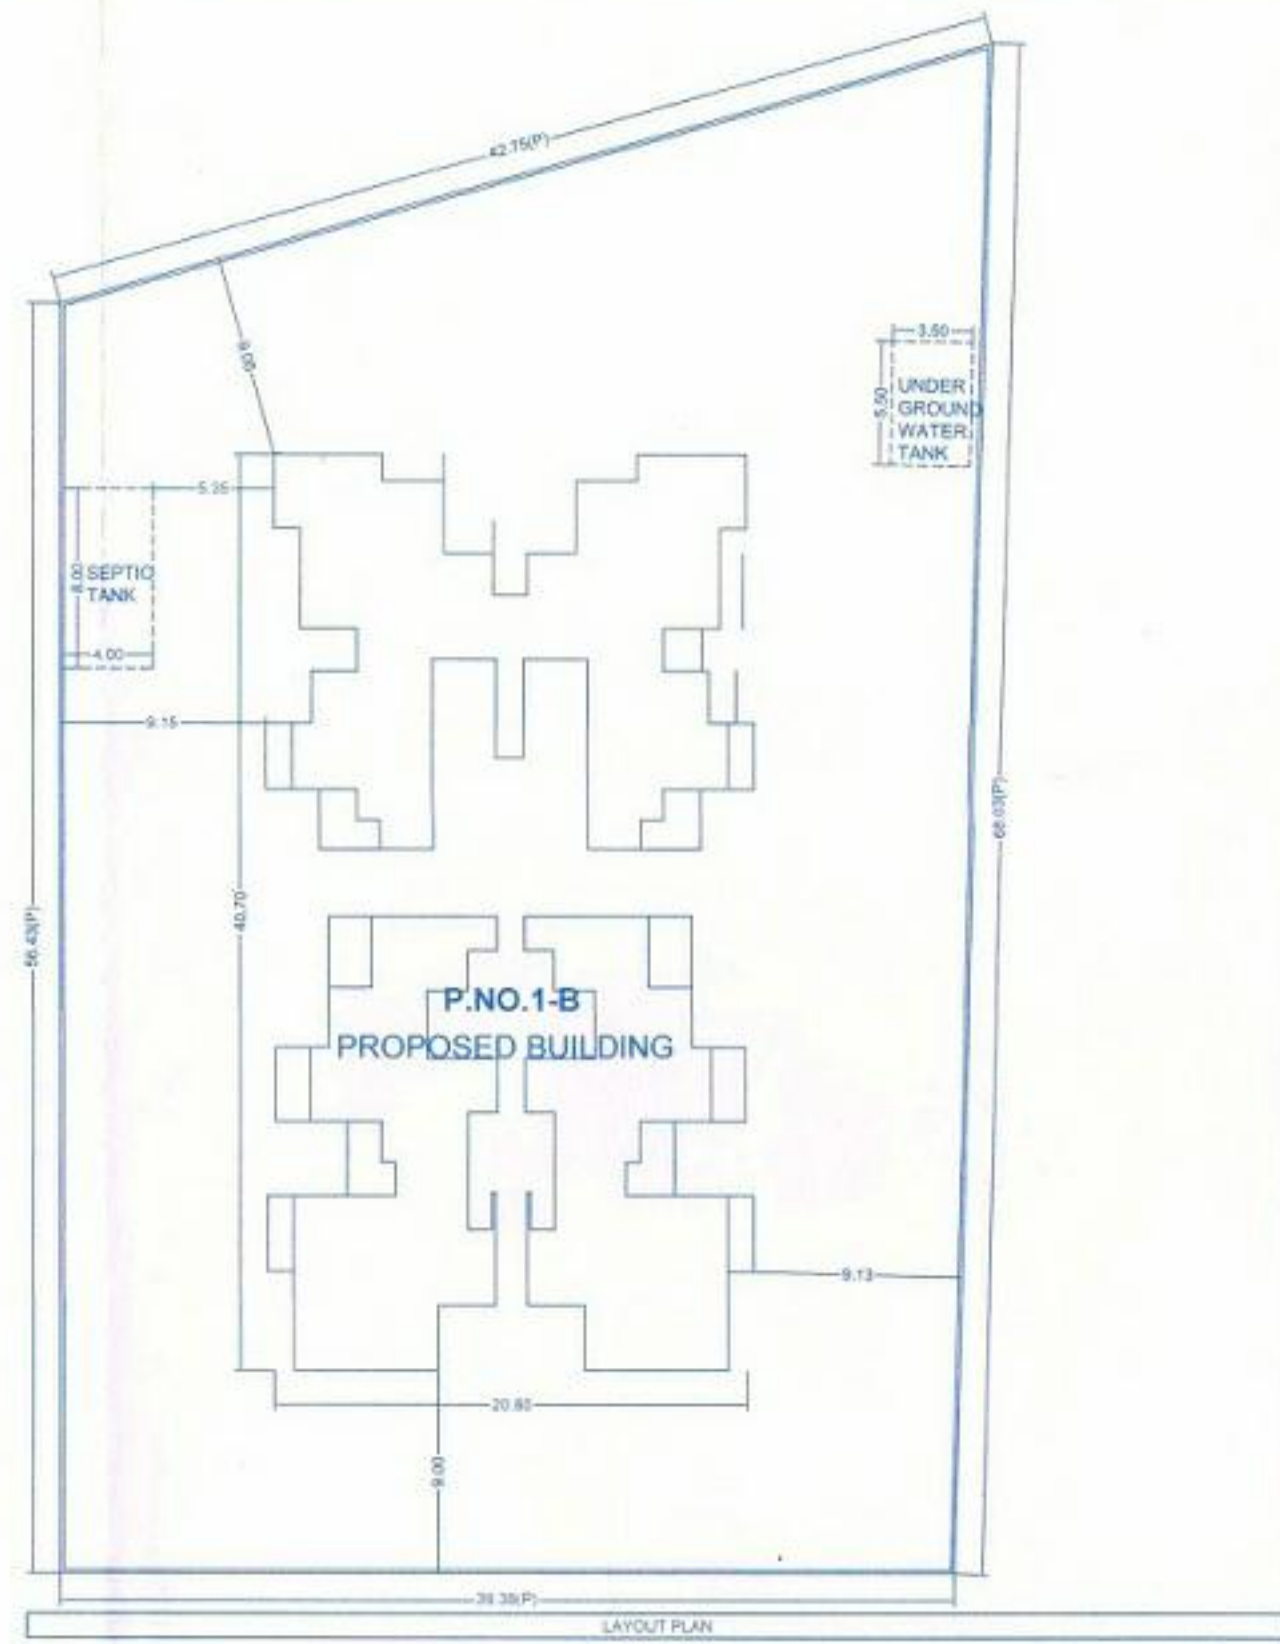
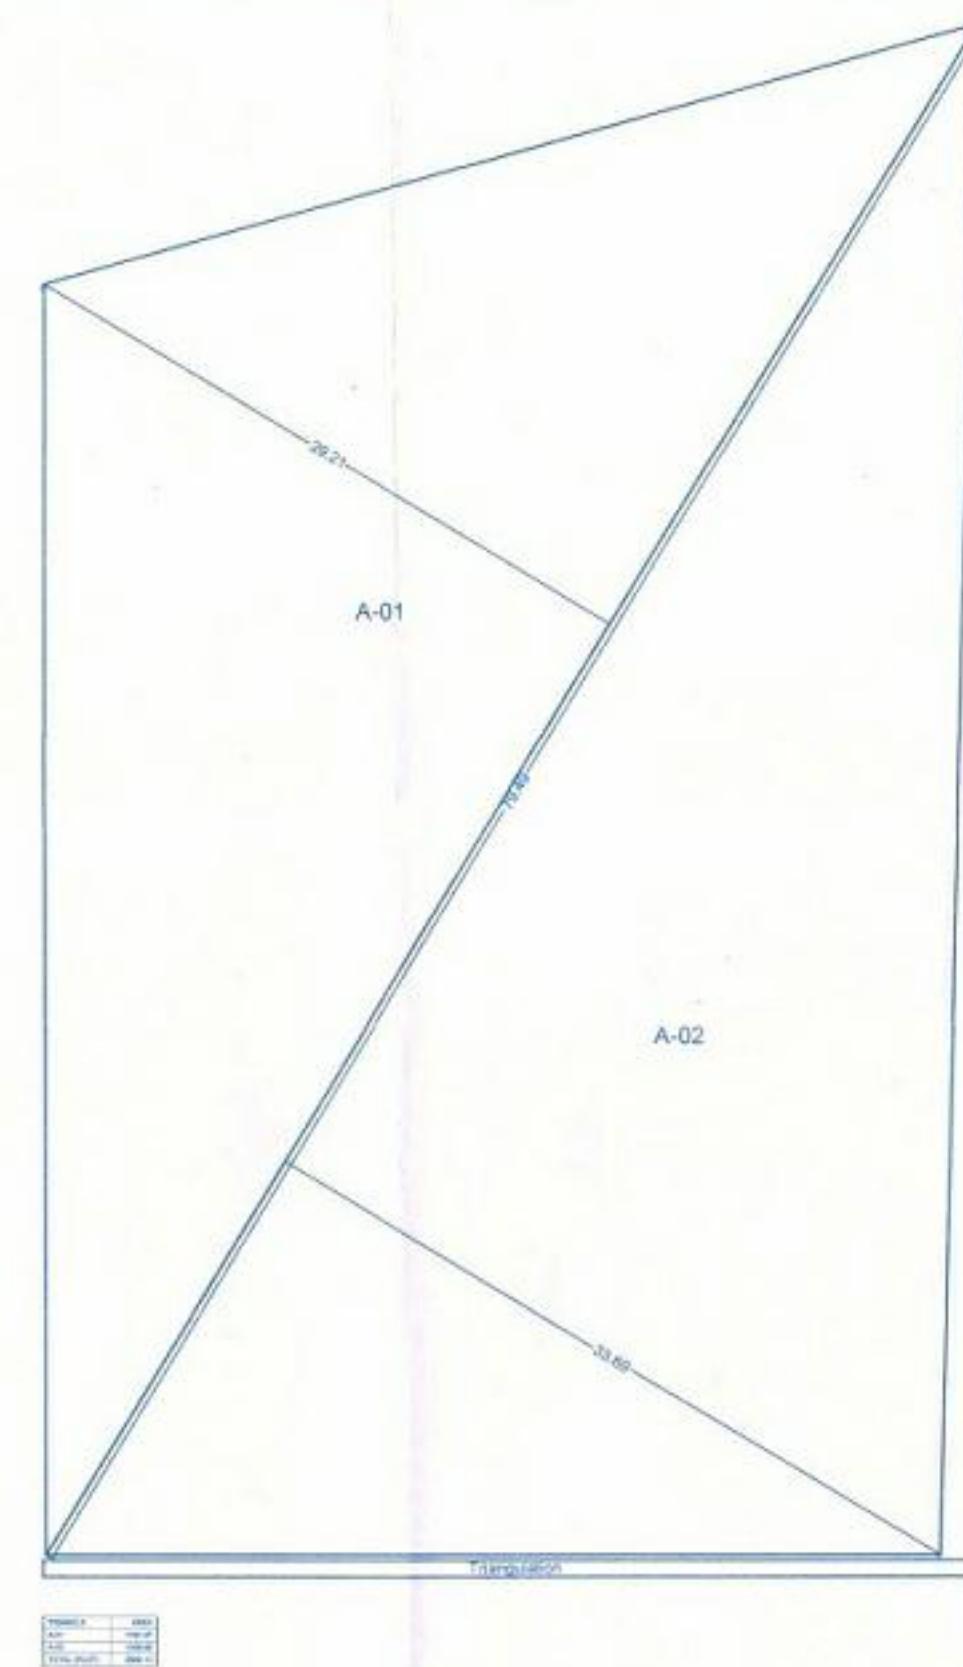
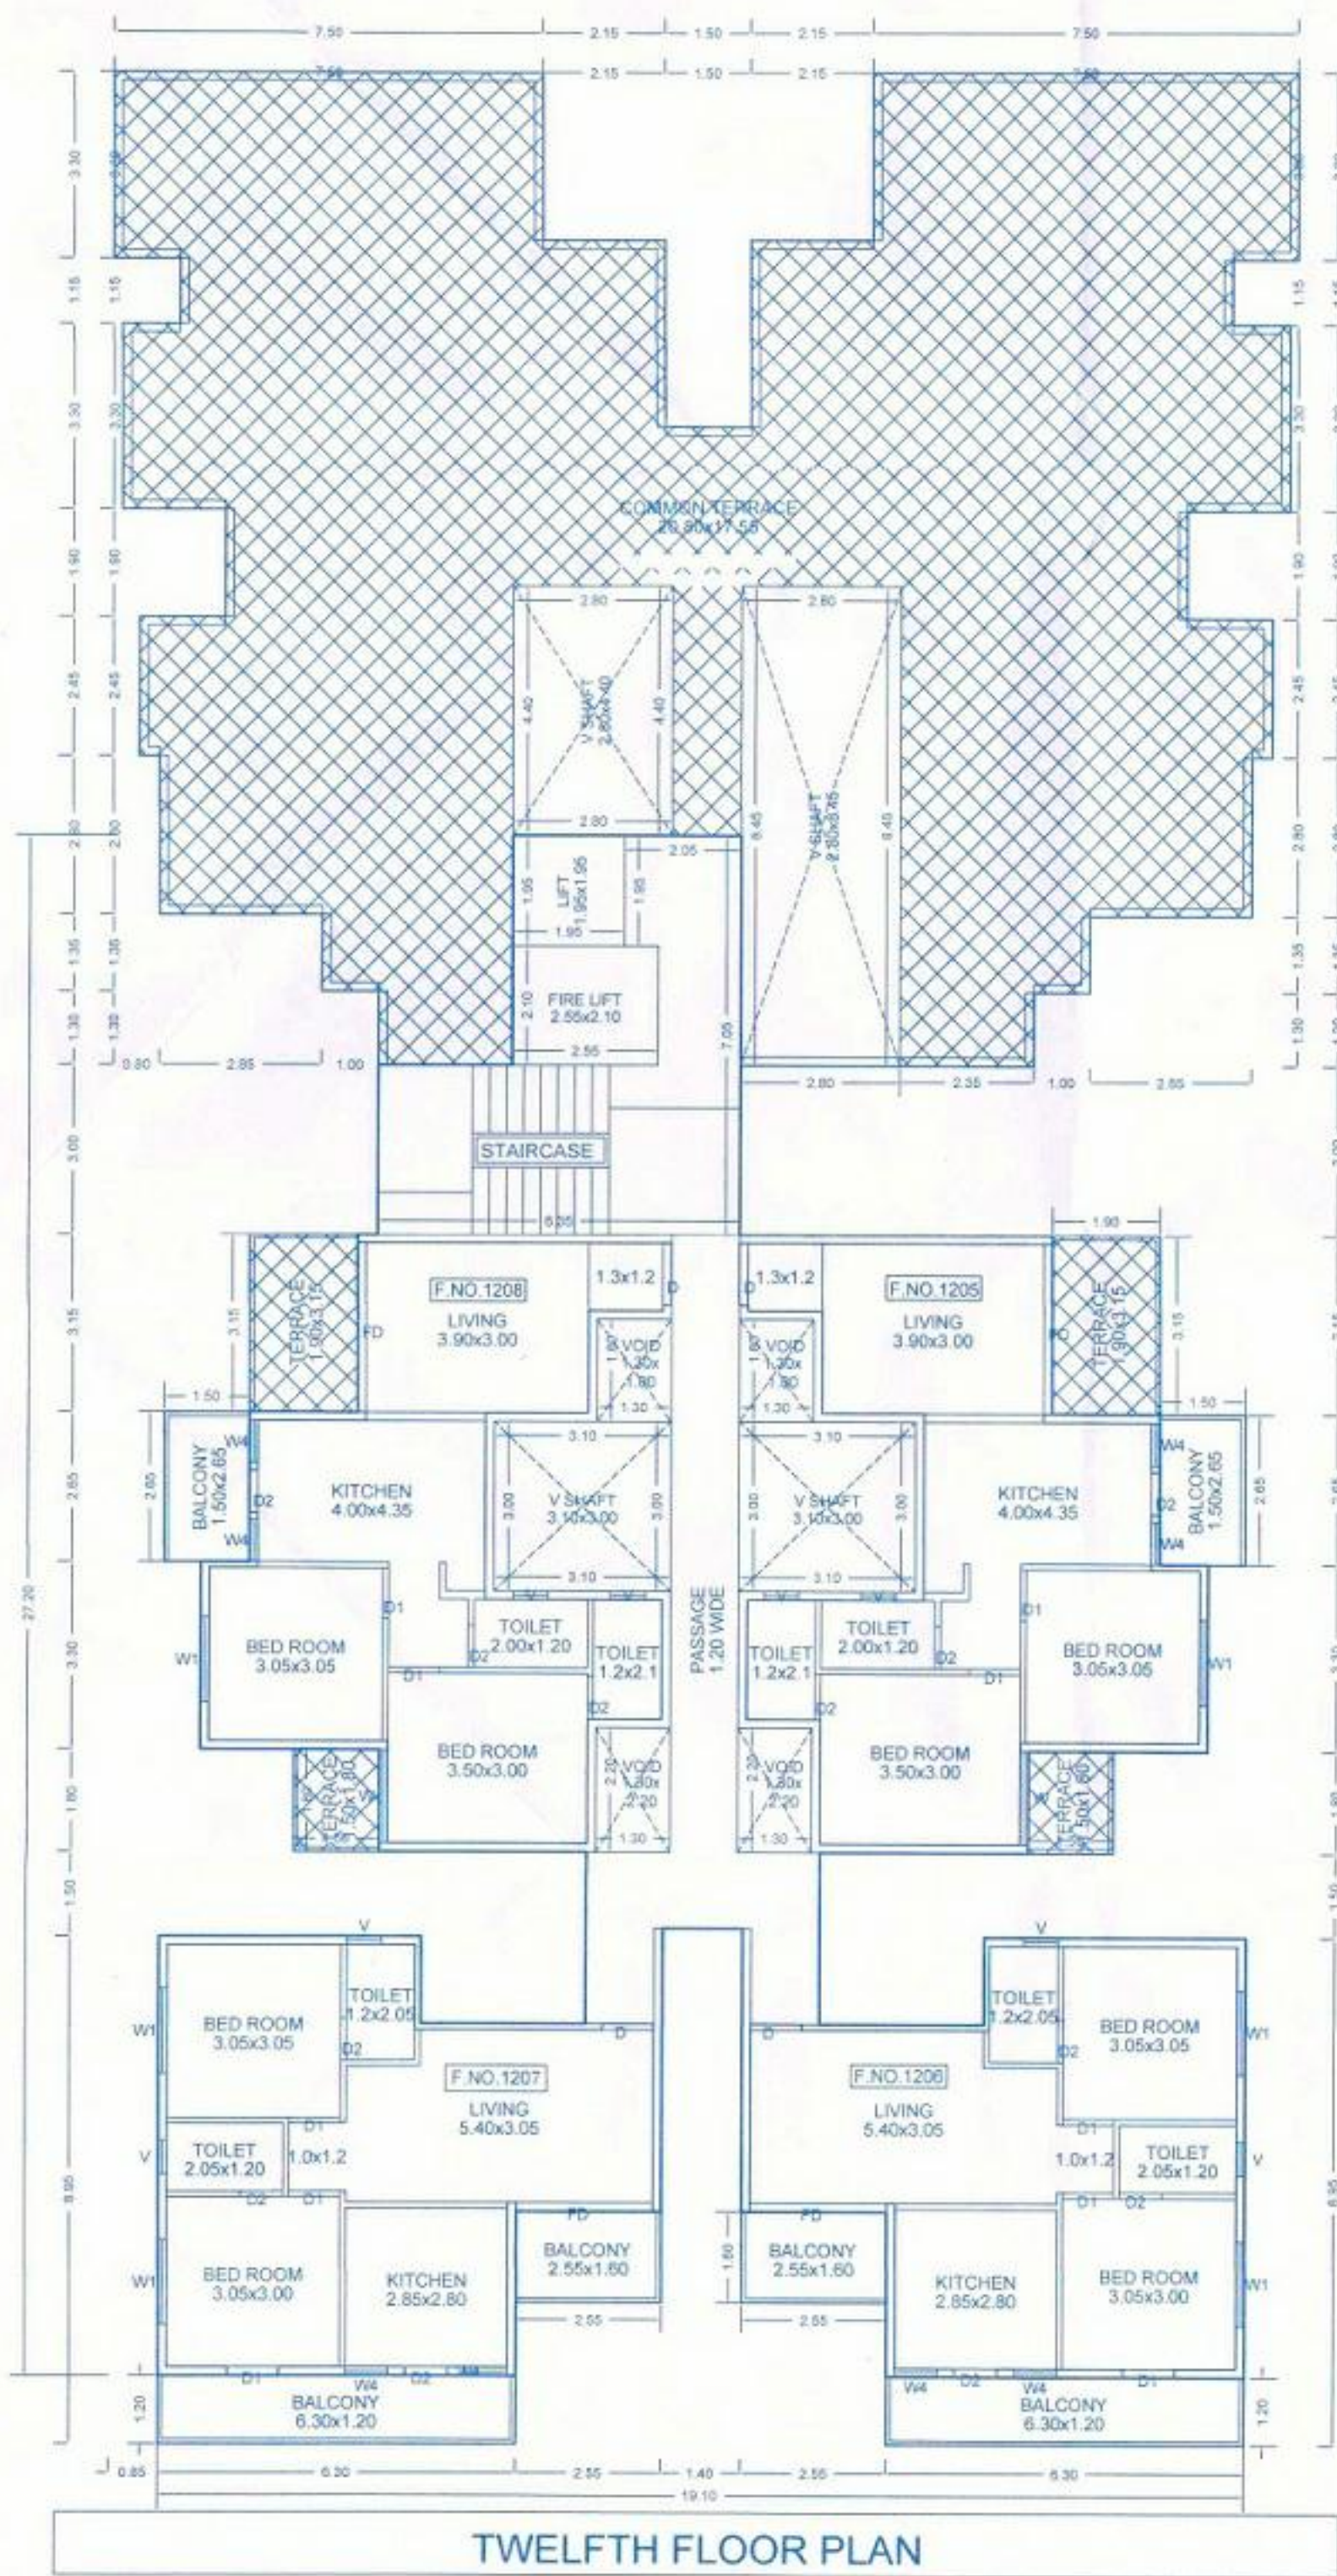
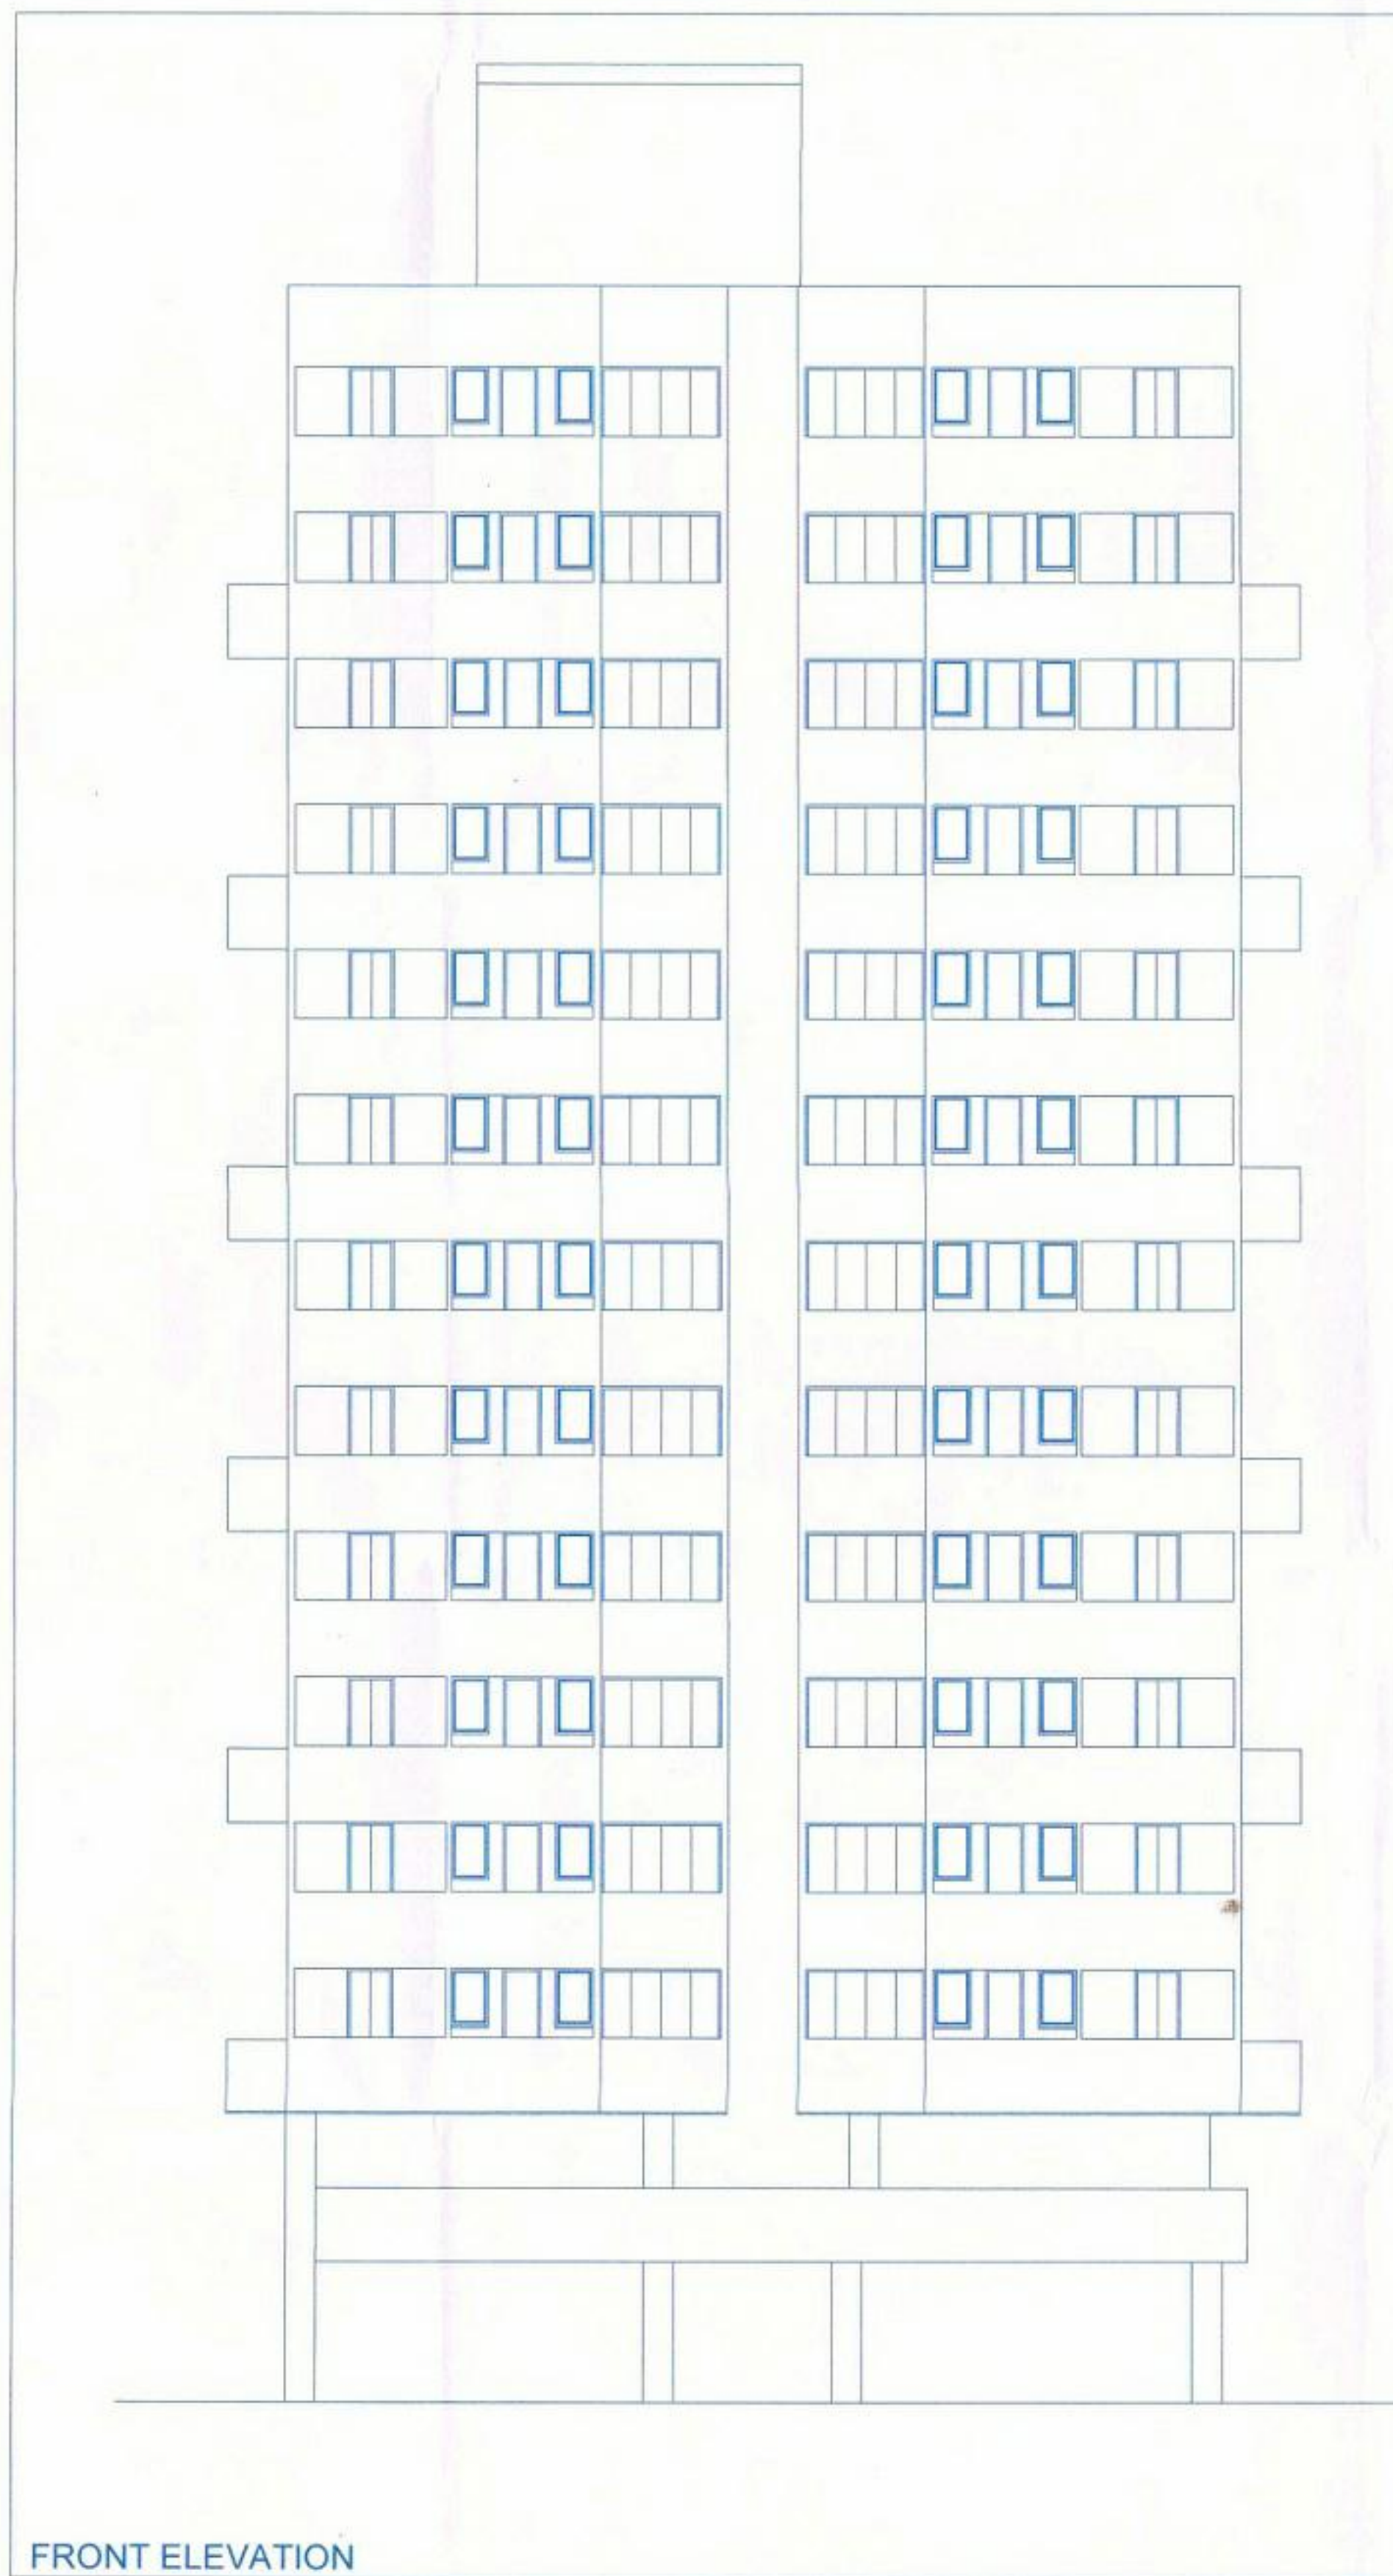


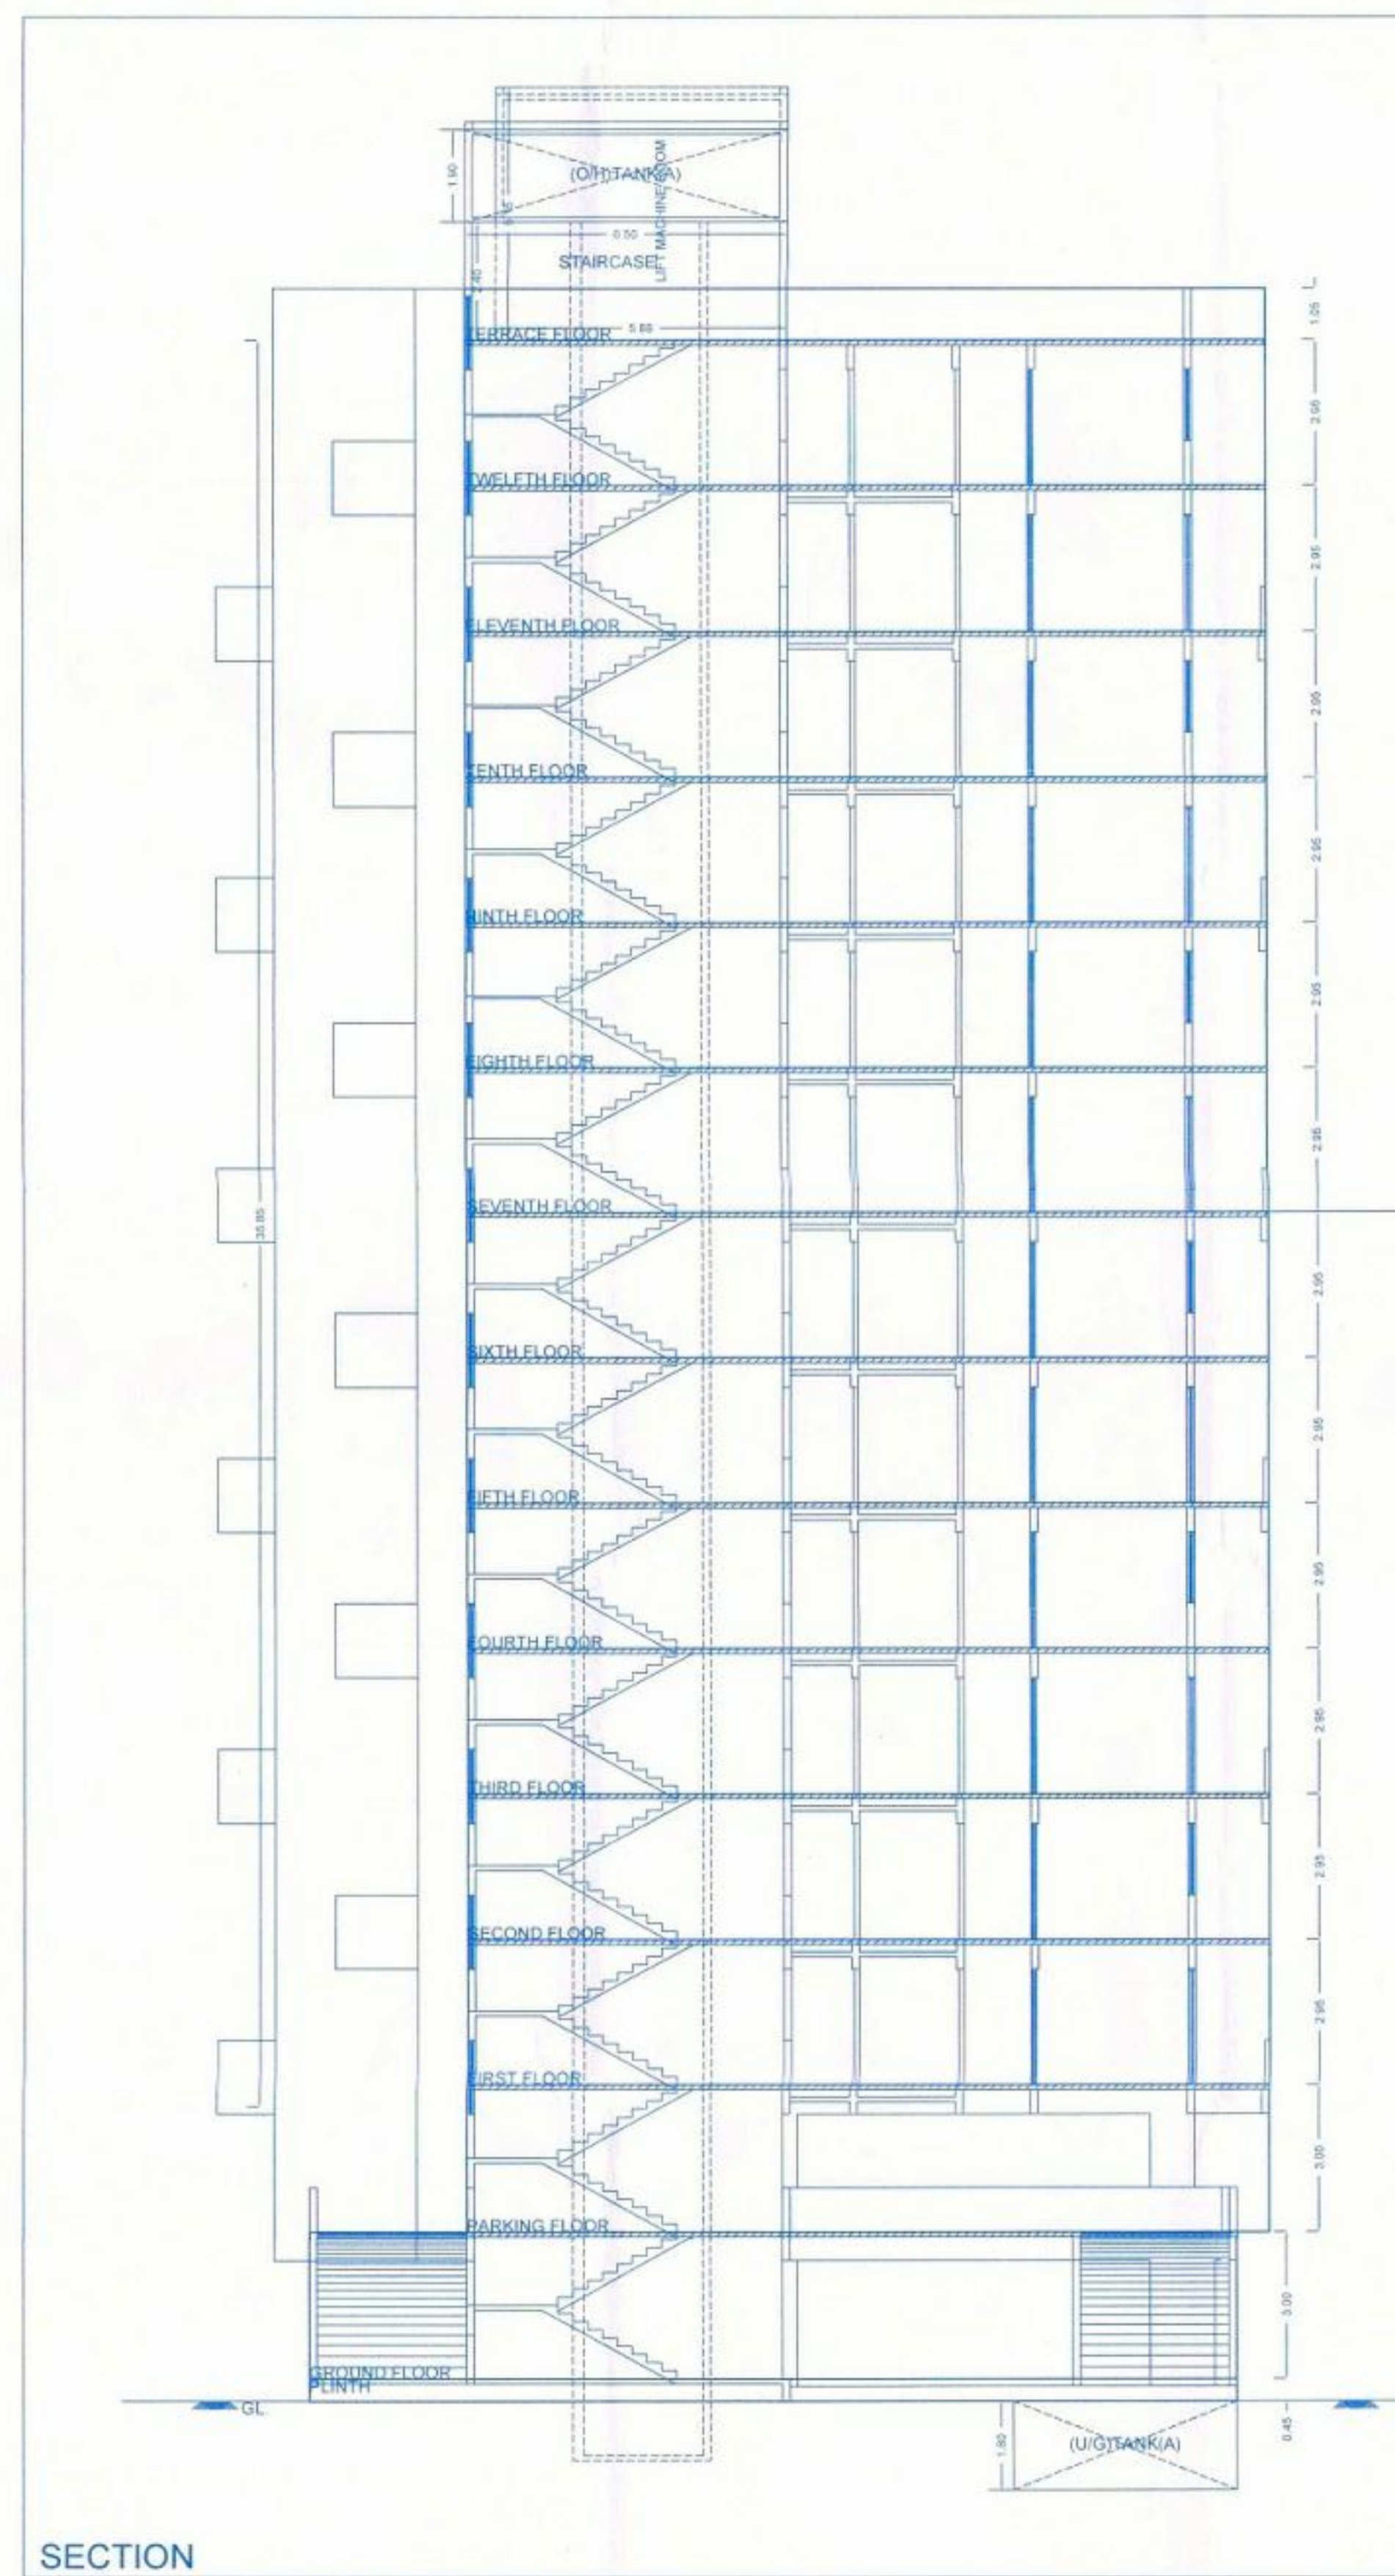

STAMP OF APPROVAL		2/3
<p>APPROVED</p> <p>The Plans amended in... As per the conditions mentioned in the accompanying commencement certificate dated... Dated: 28/03/2018</p> <p>Executive Engineer TOWN PLANNING Nashik Municipal Corporation</p>		
<p>OWNER'S NAME: M/s. S. M. Enterprises Partnership Firm</p> <p>PROJECT: Building Permission</p> <p>PLOT NO: 1B CTS NO: 801/12/5 to 7</p> <p>FINAL PLOT NO: Nashik</p> <p>ARCHITECT: Vivek Vinay Jaykhetkar 45B, Shivprasad Bunglow, Pandri Colony, Lane no.2</p> <p>INWARD NO.: NMC/TPD/Nashik/BP/0491/2017</p> <p>DATE: 04-04-2018</p>		
JOB NO.	DRG. NO.	SCALE
1	1	1:100
DRAWN BY	CHECKED BY	
SHEET NO.	1/1	