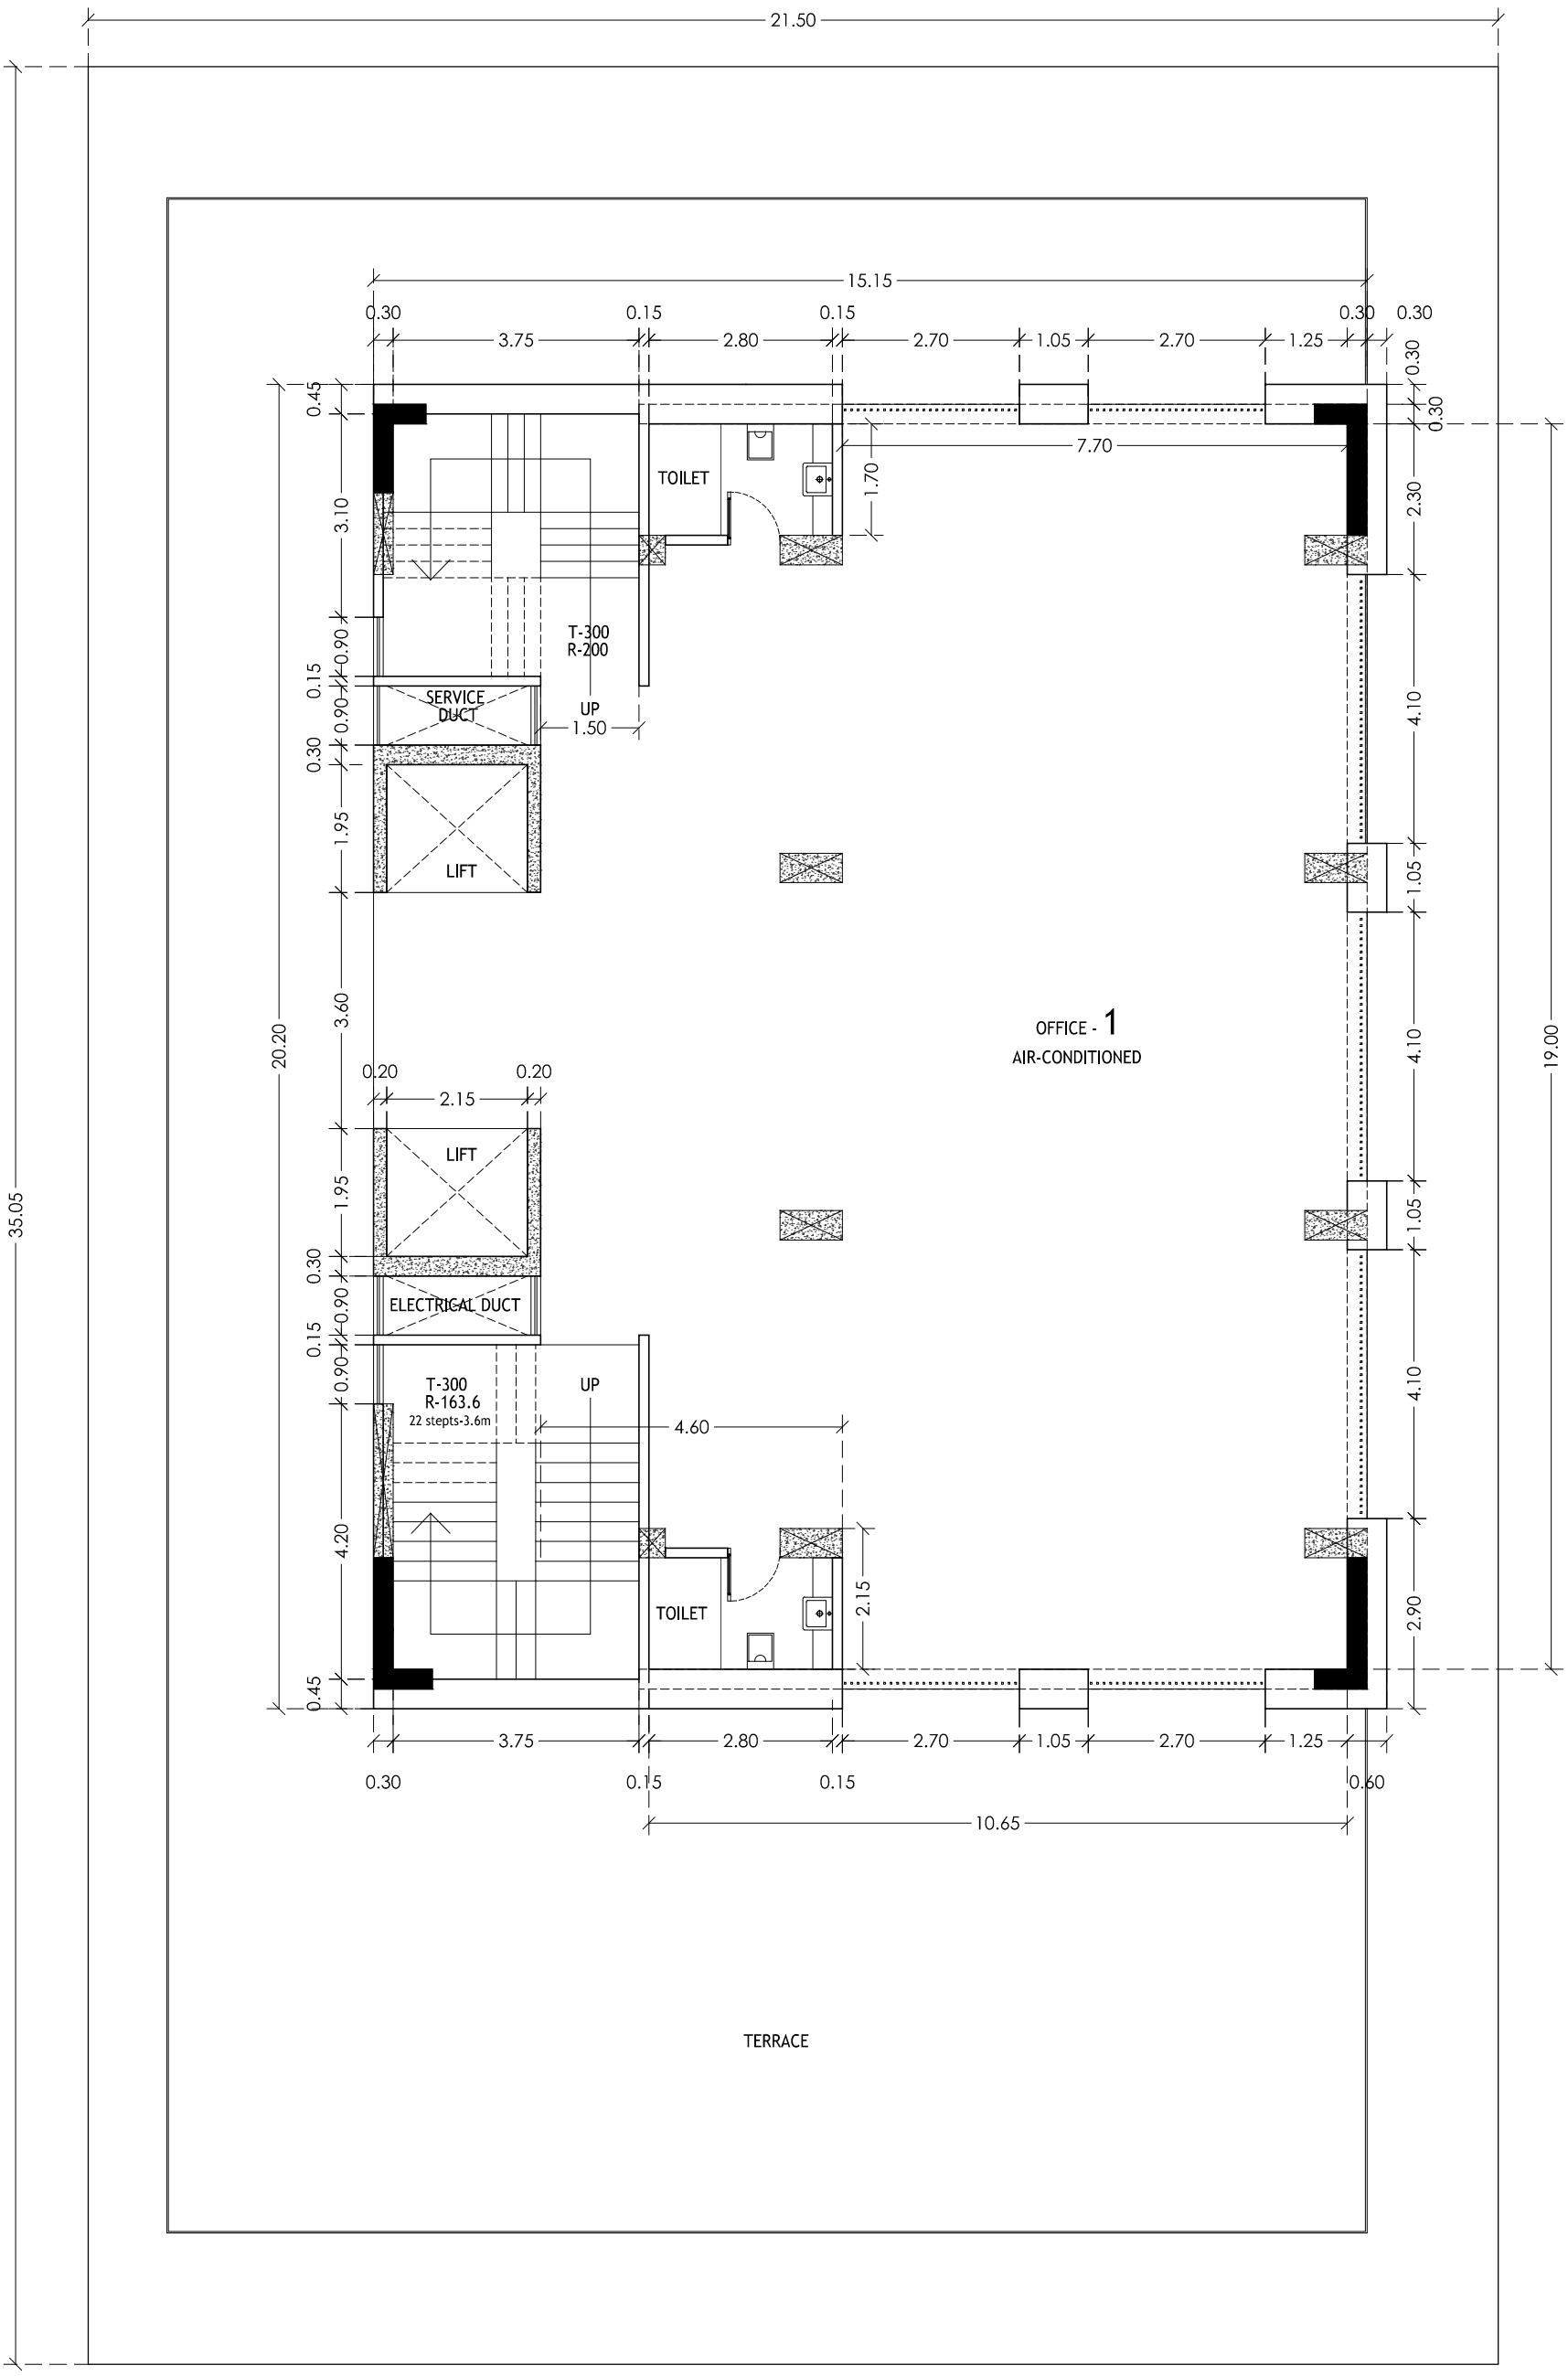


DRAWN BY ASHISH **CHKD BY** **DATE** 2018-06-12 **SHEET NUMBER** **NOT FOR CONSTRUCTION**	**PROJECT NAME** VIRAJ VERTEX **SHEET TITLE** 9TH FLOOR PLAN	**DRAWING NUMBER** **CLIENT** VIRAJ ESTATE PVT. LTD.	**REVISION** NO. / DESCRIPTION / DATE *** APPLICABLE ON THIS SHEET**	N	**CONSULTANT**	**SIGN / STAMP** **DATE**

ARCHITECTURE DESIGN
a for architecture
Planning Urban Design Architecture
1, Ground Floor, Brooke Heaven
Beside Karya Siddhi Ganpati Mandir
Mahalaxmi Nagar, Off. Hirawadi Rd.
Panchvati, Nashik - 422003
info@aforarchitecture.co.in
Phone : 0253-2513414
Copyright © 2017-2018,
All rights reserved.