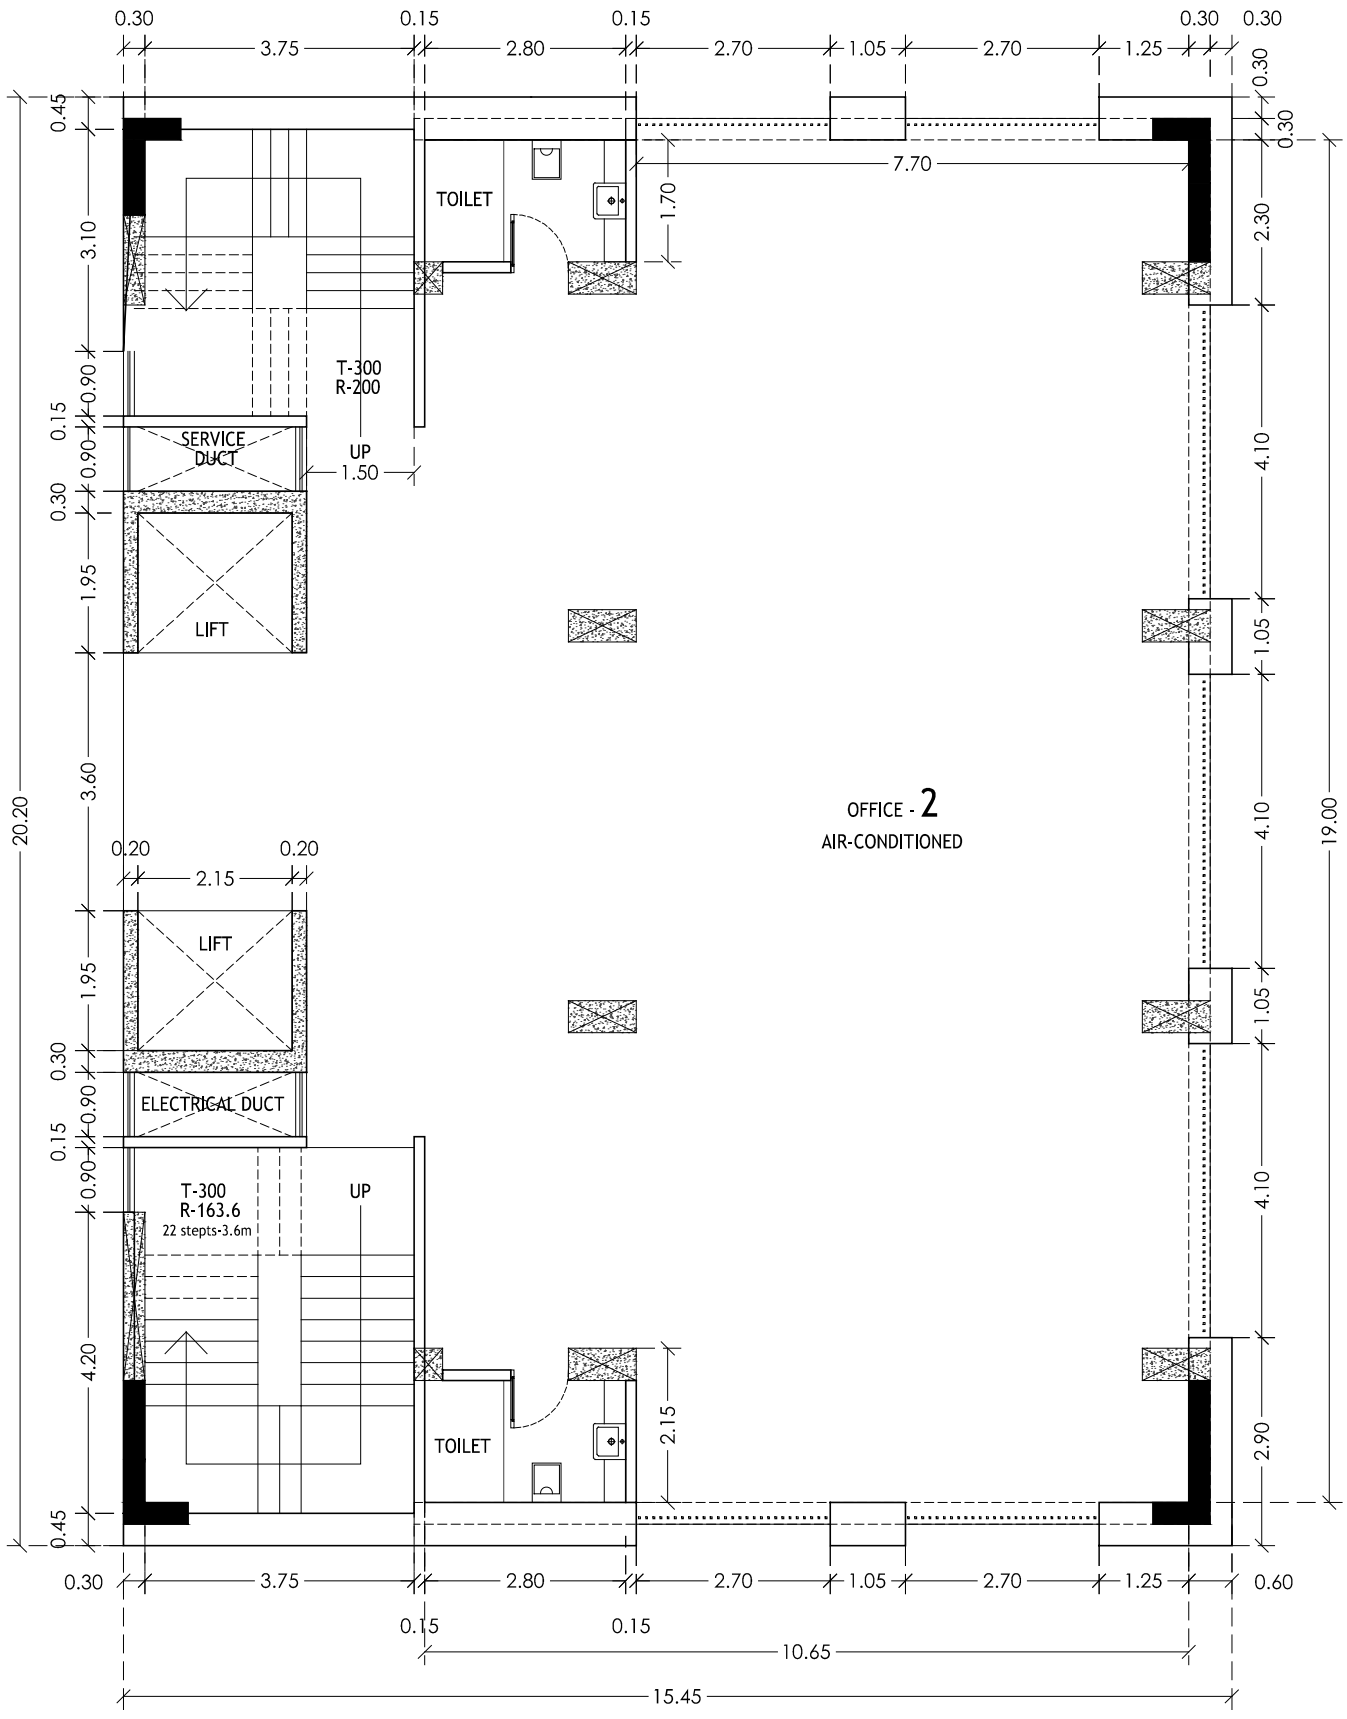

CARPET AREA - (9TH) 200.10 sq.m + (10TH) 200.10 sq.m
= 400.20 sq.m

DRAWN BY ASHISH **CHKD BY** **DATE** 2018-06-12 **SHEET NUMBER** **NOT FOR CONSTRUCTION**	**PROJECT NAME** VIRAJ VERTEX **SHEET TITLE** 10TH FLOOR PLAN	**DRAWING NUMBER** **CLIENT** VIRAJ ESTATE PVT. LTD.	**REVISION** NO. / DESCRIPTION / DATE * APPLICABLE ON THIS SHEET	N	**CONSULTANT**	**SIGN / STAMP** **DATE**	**ARCHITECTURE DESIGN** a for architecture Planning Urban Design Architecture 1, Ground Floor, Brooke Heaven Beside Karya Siddhi Ganpati Mandir Mahalaxmi Nagar, Off. Hirawadi Rd. Panchvati, Nashik - 422003 info@aforarchitecture.co.in Phone : 0253-2513414 Copyright © 2017-2018, All rights reserved.