PRODUCED BY AN AUTODESK EDUCATIONAL PRODUCT

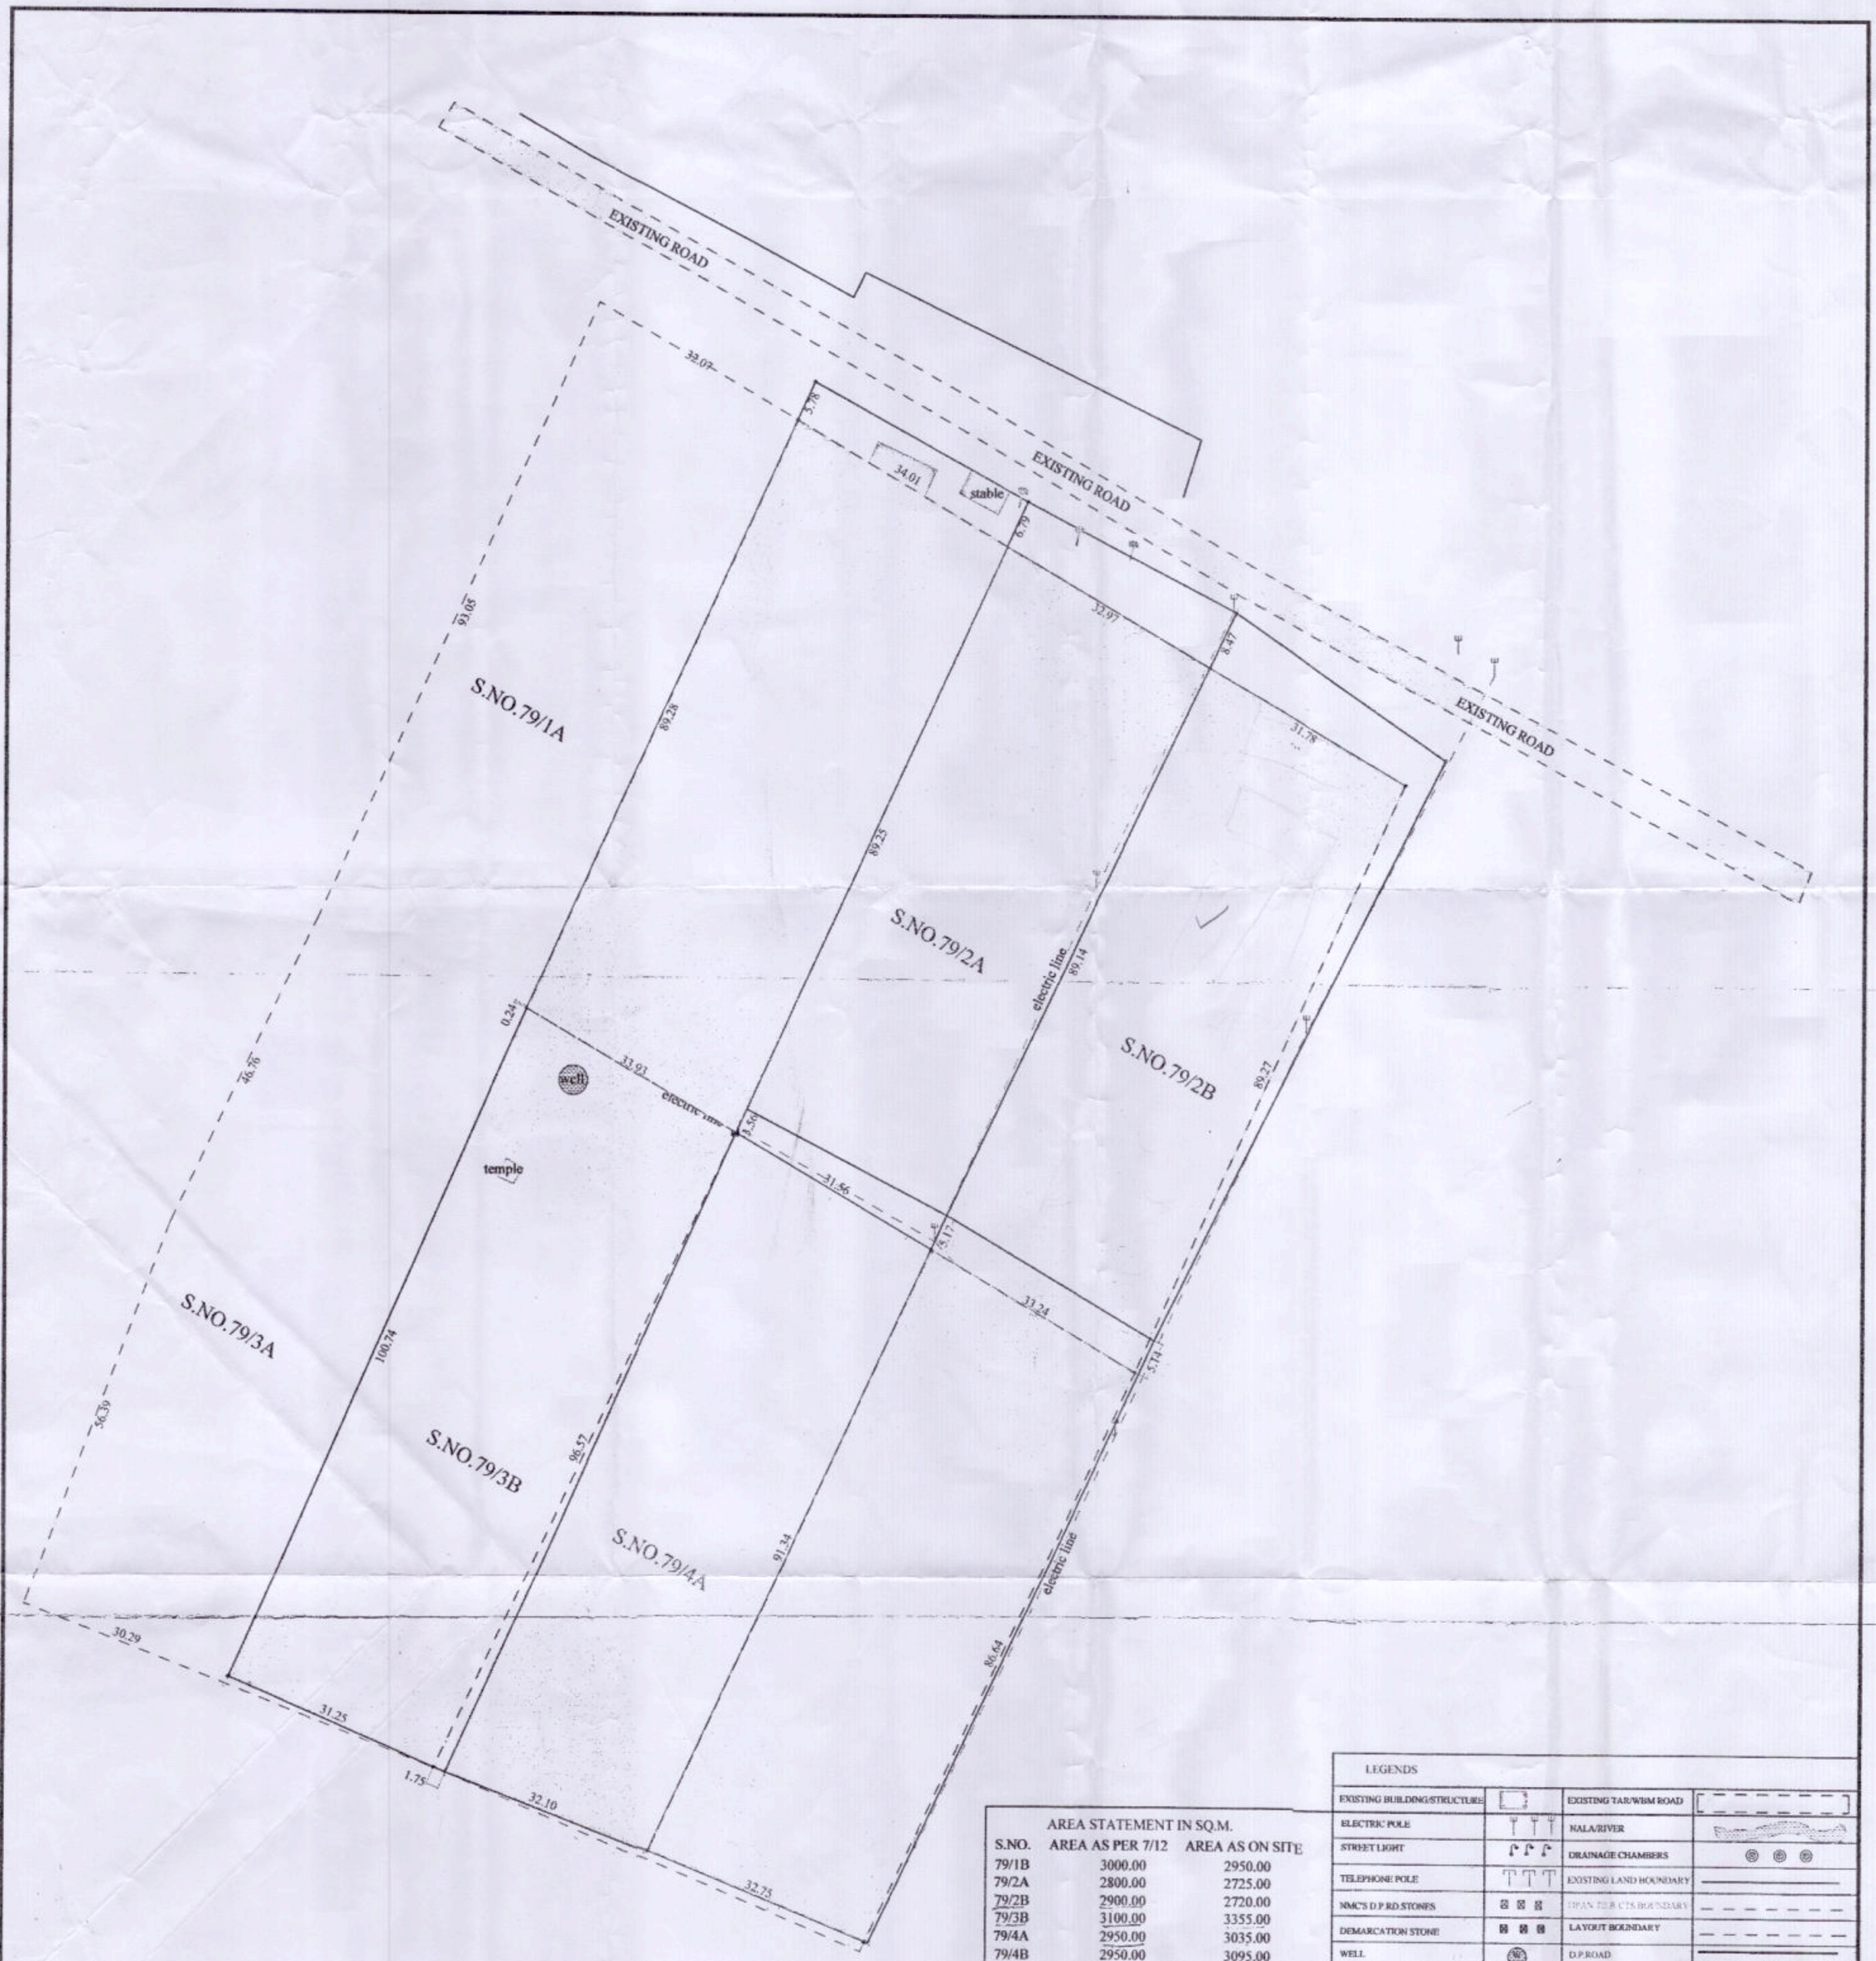

AREA STATEMENT IN SQ.M.		
S.NO.	AREA AS PER 7/12	AREA AS ON SITE
79/1B	3000.00	2950.00
79/2A	2800.00	2725.00
79/2B	2900.00	2720.00
79/3B	3100.00	3355.00
79/4A	2950.00	3035.00
79/4B	2950.00	3095.00
TOTAL	17700.00	17880.00

LEGENDS			
EXISTING BUILDING/STRUCTURE		EXISTING TAR/WBM ROAD	
ELECTRIC POLE		NALA/RIVER	
STREET LIGHT		DRAINAGE CHAMBERS	
TELEPHONE POLE		EXISTING LAND BOUNDARY	
NMC'S D.P.R.D.STONES		SPAN TER CTS BOUNDARY	
DEMARCATION STONE		LAYOUT BOUNDARY	
WELL		D.P.ROAD	

note-this drawing should not be used for court matters

NAME OF WORK-:PLAN SHOWING SURVEY BY ELECTRONIC TOTAL STATION OF G.NO.79 AT-BHAGUR

FOR-MR.MANISH ZAVAR

SCALE: 1:500

DATE: 16/01/2012

SVD.BY-Y.M.

RANADHIR- KHAIRNAR & ASSO.
LAND SURVEYORS NASHIK
SHOP NO. 2, VED NIWAS APARTMENT,
OPP.VED MANDIR,DHAMANKAR CORNER,
TRAMBAK ROAD, NASIK. M.NO.9420693814/9420693815
e-mail: nitinranadhir@yahoo.com

PRODUCED BY AN AUTODESK EDUCATIONAL PRODUCT

PRODUCED BY AN AUTODESK EDUCATIONAL PRODUCT