
PROPOSED LAY-OUT GUT NO 63 VILLAGE CHUNCHALE
(NEAR AMBAD INDUSTRIAL ESTATE) TAL. DIST. NASHIK
FOR. Smt. Kamalabai Narayan Medage

sd x xx

CERTIFIED TRUE COPY
KUMAR DESHPANDE
G. D. ARCH.
REGD. No. CA/77-3732

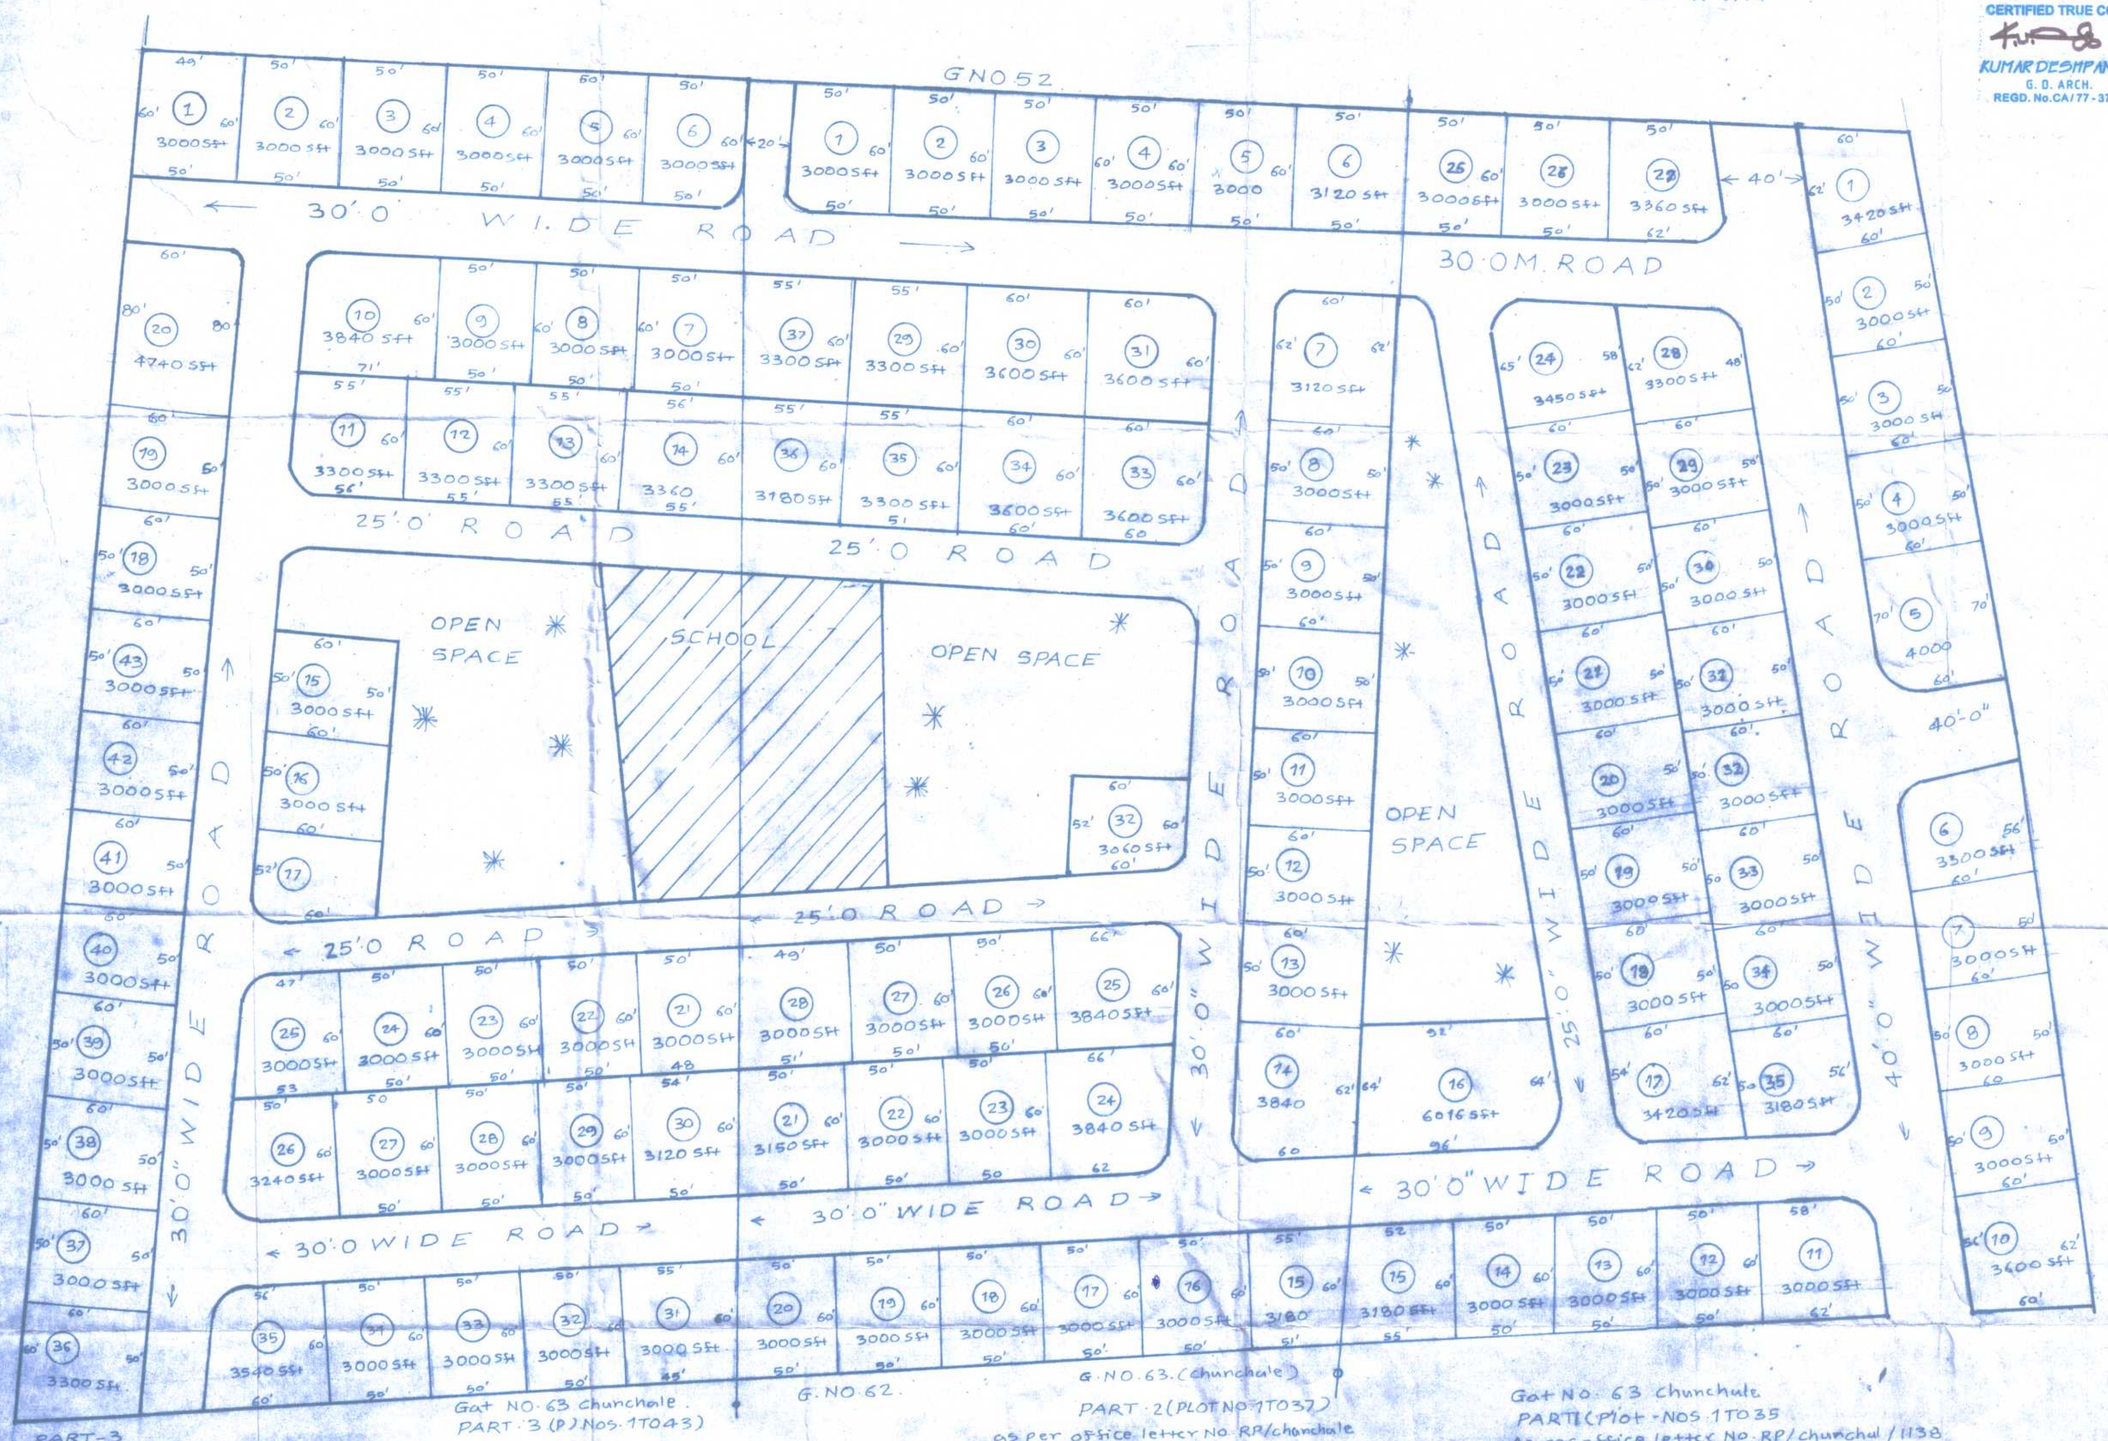

Gat NO. 63 Chunchale.
PART 3 (P) Nos. 1 TO 43)

PART-3
Recommended for approval for
Residential purpose only an amended in Red.
subject to the conditions mentioned in this
office letter NO. RP/chunchale/1377 dated . . 4-39
27-4-81 sd x x ASST director of TOWN PLANING NASHIK.

PART-2 (PLOT NO 1 TO 37)
as per office letter NO RP/chanchale
1322 dater 24/4/81
4-22
sd x x
Asst director of
TOWN planning Nashik

Gat NO. 63 Chunchale
PART I (Plot - NOS 1 TO 35
As per office letter NO RP/chunchal/1138
dater 7/4/81
sd x x x
TOWN planning Nashik

M/S. CHANDRAKANT SONI B.E CIVIL M.I.E. CHTERED ENGINEERS & VALUERS.
INDIRA SMRITI TILAK ROAD. NASHIK-1.