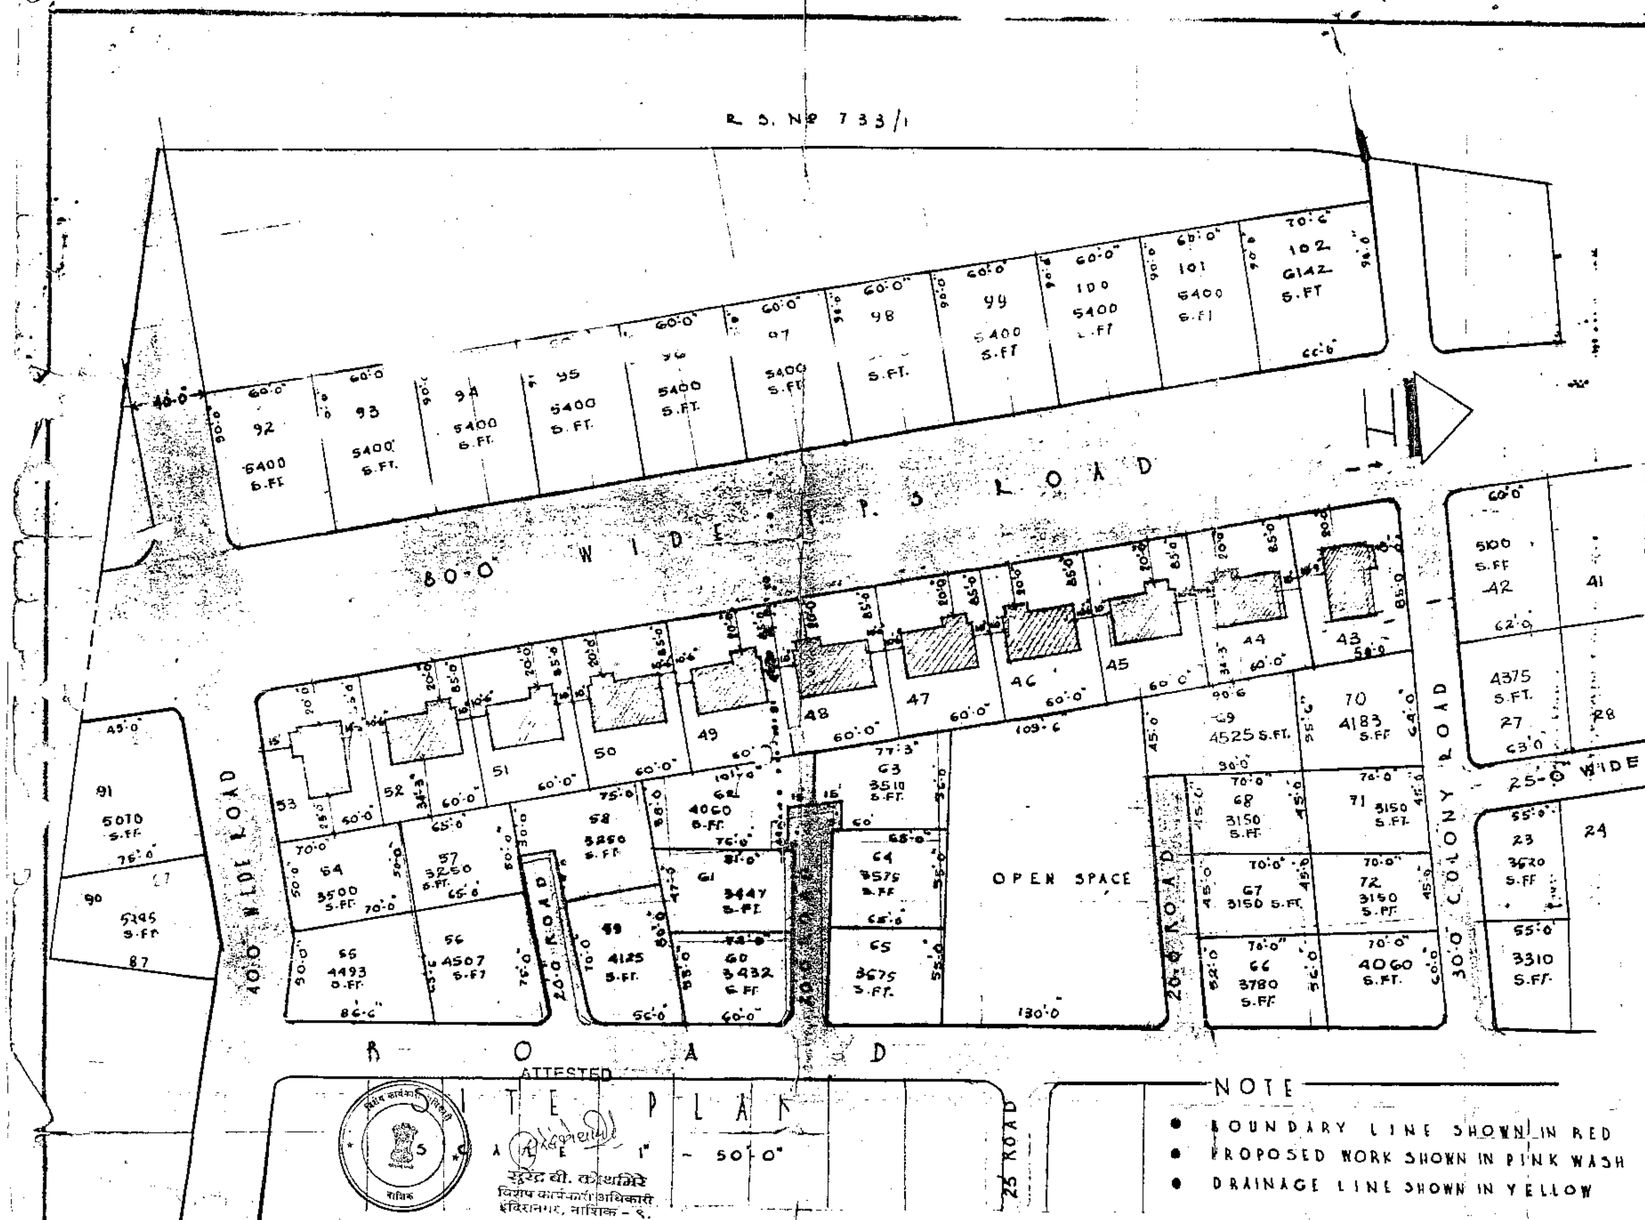


AREA STATEMENT

PLOT No	TOTAL AREA OF THE PLOT	AREA ALLOWED TO BE BUILT 1/3	PROPOSED BUILT UP AREA
43	5206·0 SFT	1735·0 SFT	1042·0 SFT.
44	5100·0 "	1700·0 "	1042·0 "
45	5100·0 "	1700·0 "	1042·0 "
46	5100·0 "	1700·0 "	1042·0 "
47	5100·0 "	1700·0 "	1042·0 "
48	5100·0 "	1700·0 "	1042·0 "
49	5100·0 "	1700·0 "	1042·0 "
50	5100·0 "	1700·0 "	1042·0 "
51	5100·0 "	1700·0 "	1042·0 "
52	5100·0 "	1700·0 "	1042·0 "
53	5100·0 "	1700·0 SFT	1042·0 "

Approved subject to the conditions mentioned in the accompanying letter No. ..... dt. .....

Architect, L. P. Nashik Bank Ltd.

APPROVED.
As per Conditions Mentioned in the Accompanying Letter No. ..... dt. .....

Deputy Engineer (Stores) Electrical Division M.S.E.B. NASIK.

Nasik Municipal Council.

ORIGINAL OWNER'S SIGN

ATTESTED

सहायक संचालक नगररचना नाशिक विभाग

युवराज बी. कोथमिरे
विशेष कार्यकारी अधिकारी
इंदिरानगर, नाशिक - ९.

SITE PLAN
SCALE 1" - 50'-0"

NOTE
- BOUNDARY LINE SHOWN IN RED
- PROPOSED WORK SHOWN IN PINK WASH
- DRAINAGE LINE SHOWN IN YELLOW

CHIEF PROMOTER

JOB NO. 231/71
SCALE 1"- 50'-0"
DATE 8-2-71
REVISE -

y. p. warade
ARCHITECT
272, M. G. ROAD, NASIK.

PLAN FOR PROPOSED BUILDING
CO-OP HOUSING SOCIETY Ltd
FOR BANK OF MAHARASHTRA EMPLOYEES'
NASIK ON R.S. No. 733/1
FP No 46T, ON MOUZE