
PROPOSED ELEVATION

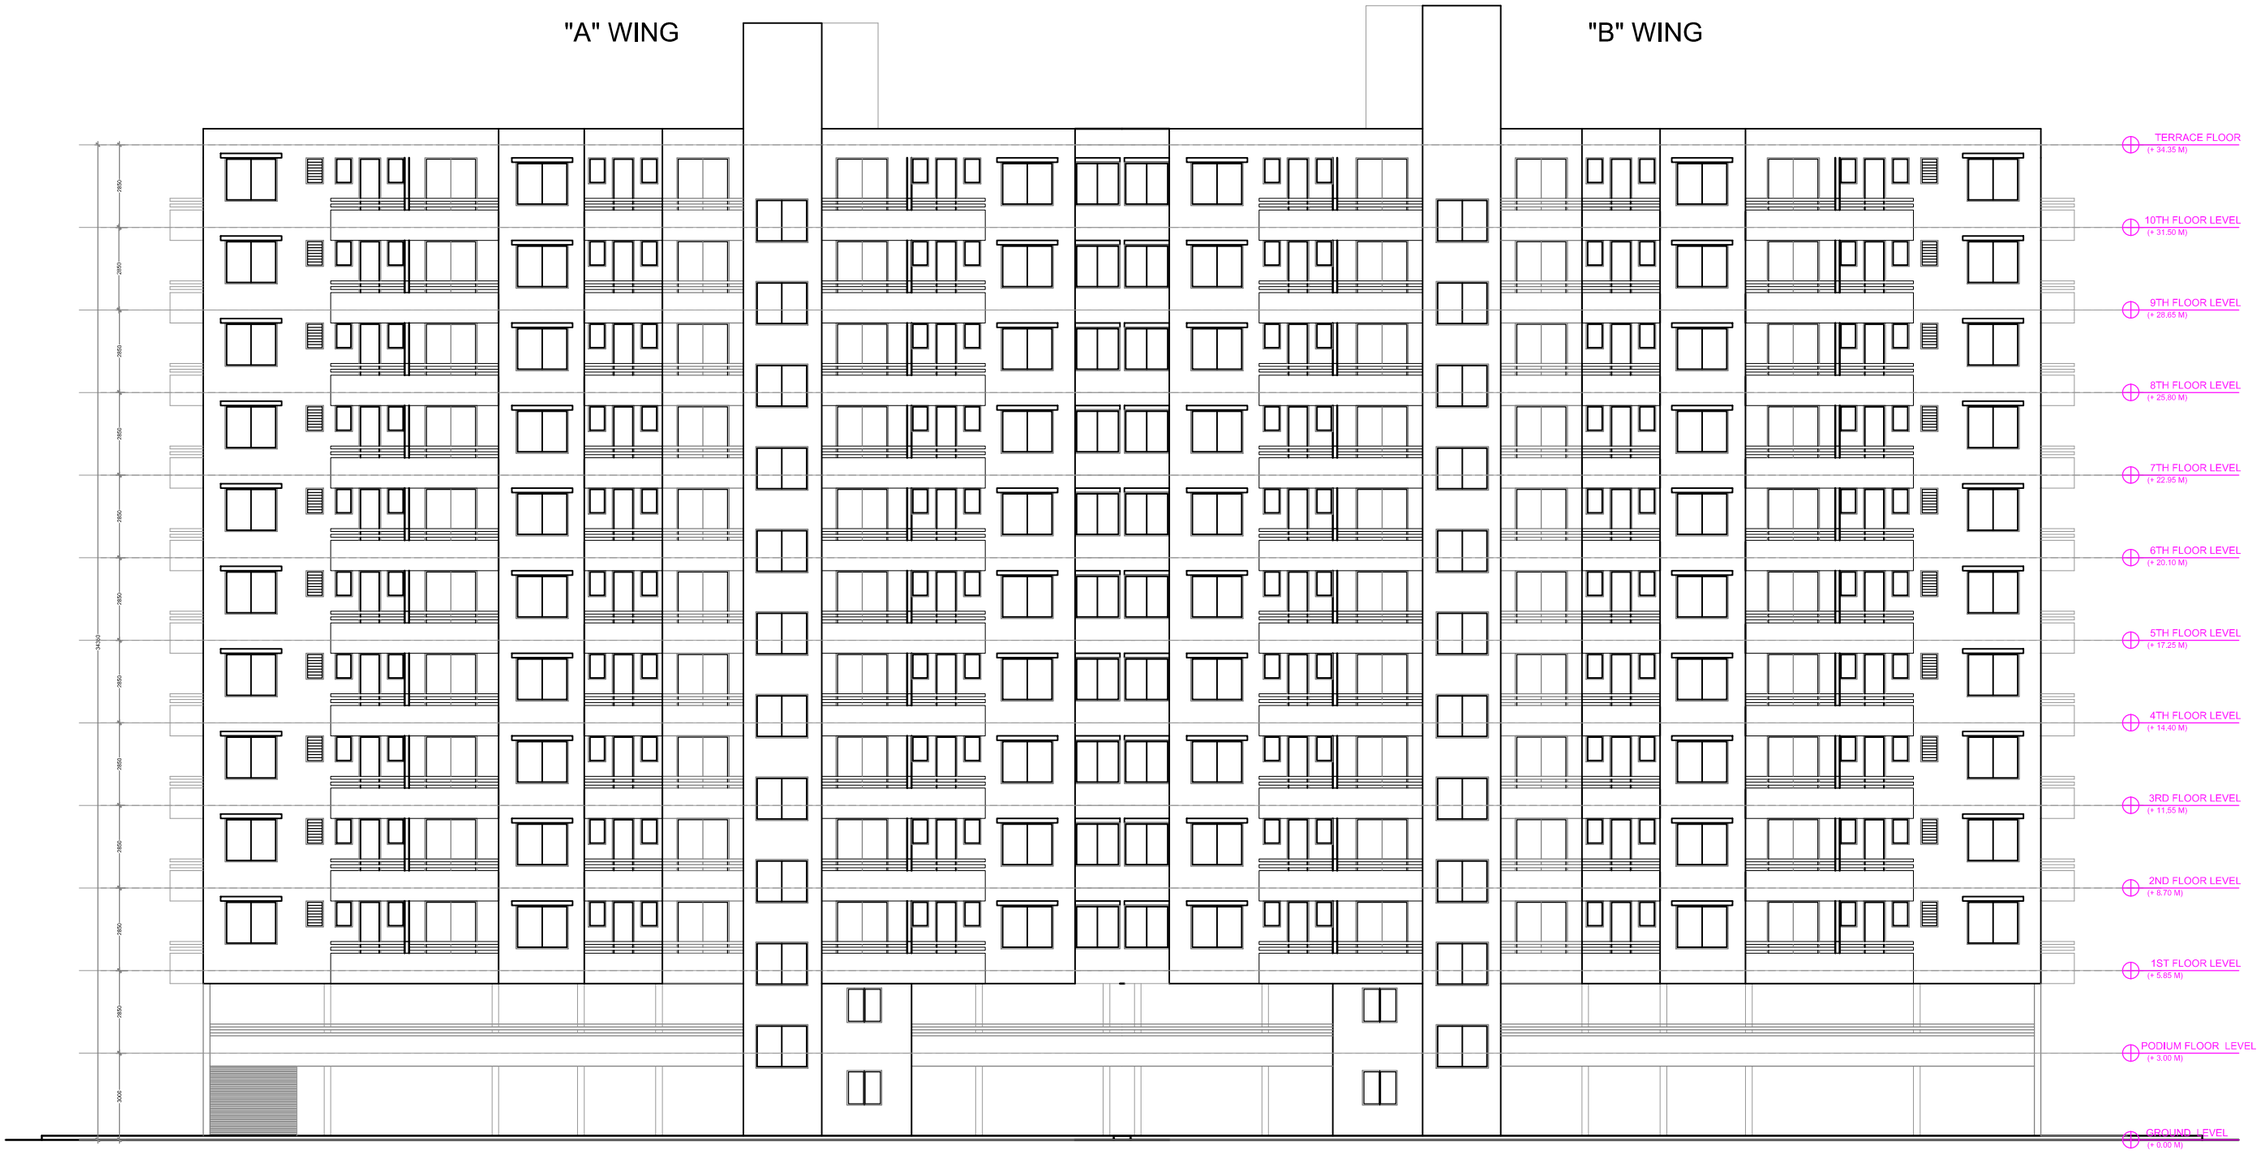

ELEVATION

NOTES:-

THIS RESIDENTIAL DEVELOPMENT HAVE BEEN CONCEIVED,DESIGNED AND DRAFTED ON THE BASIS OF THE FOLLOWING.

1. ALL DIMENSIONS ARE IN MM. UNLESS OTHERWISE SPECIFIED.

2. ALL ARCHITECTURAL DRG. TO BE READ IN CONJUNCTION WITH STRUCTURAL DRGS.

3. ANY DISCREPANCY IN THE DRG. TO BE BROUGHT TO THE NOTICE OF THE ARCHITECT IMMEDIATELY.

4. ALL FLOOR LEVELS MENTIONED ARE UNFINISHED FLOOR LEVEL, UNLESS OTHERWISE SPECIFIED.

5. THIS DRG. SHOULD NOT BE SCALED. ONLY WRITTEN DIMENSIONS TO BE FOLLOWED.

KEY PLAN

STAMP

REVISIONS

REV. NO.	DATE	DRAWN BY	CHECKED BY	DESCRIPTION OF THE REVISIONS
	18-05-28	SEEMA	SUMIT	CENTER LINE

PURPOSE OF RELEASE

Structural Consultant:

YOGIN KULKARNI

Client:

BAGLAN DEVELOPER LTD,

Project:

SAARTHAK GARIMA,
NASHIK.

ARCHITECT
SUMIT & BANSRI KUMATH

8, Anudeep Park Wing B, Tidke Colony, Nasik.
Email- sumitkumath@gmail.com WEB: sumitkumath.com

STAGE:	WORKING DRAWINGS		
Direction:	Drawing No:		Current Revision:
Start Date:	Issue Date:	Last saved Date:	
05 NOV 2015	18-10-12	18-10-12	
Project Code:	1618		
Place:	NASHIK ROAD		
Floor:			
Drawing Title:			
File path:	Z:\15 Liberty\LIBERTY KAMATWADE\00 Project Data\FOR RERA\18-08-17 FOR RERA.dwg		

THIS DRAWING IS THE SOLE PROPERTY OF ARCHITECT SUMIT KUMATH. IT'S USE FOR ANY PURPOSE OTHER THAN THAT MENTIONED IS TO BE DONE ONLY AFTER PRIOR APPROVAL.