PLOT AREA STATEMENT

PLOTS NO.	AREA IN SQM	PLOTS NO.	AREA IN SQM.	PLOTS NO.	AREA IN SQM.
1	148.53	20	147.60	42 to 45	98.75
2	97.12	21	149.81	46	149.11
3	97.52	22	98.21	47	216.26
4	95.01	23	98.06	48	249.54
5	98.30	24	97.93	49	258.00
6	98.70	25	149.53	50	212.18
7	99.07	26	158.38	51	149.94
8	166.00	27	137.26	52 to 55	99.01
9	153.00	28	99.48	56	142.39
10	154.00	29	99.72	57	128.63
11	137.50	30	99.92	58 to 61	98.07
12	83.90	31	149.50	62,63,64	141.45
13	91.11	32	188.30	65	224.81
14	96.28	33,34	190.20	66	226.82
15	148.71	35	250.82	67	175.77
16	148.66	36	264.90	68	149.11
17	97.15	37,38,39	210.00	69 to 73	98.75
18	97.21	40	213.00	74	149.11
19	97.26	41	133.31	75	213.10
			TOTAL PLOTS AREA = 10496.95 SQM.		



190.26

SECTION @ EXISTING NALA




SECTION @ 2.0 M. X 2.0 M. NALA



LAYOUT PLAN

SCALE = 1 : 10000

NOTES :-
- ALL DIMENSIONS ARE IN METER.
- LAND BOUNDARY SHOWN IN BLACK.
- OPEN SPACE SHOWN IN GREEN.

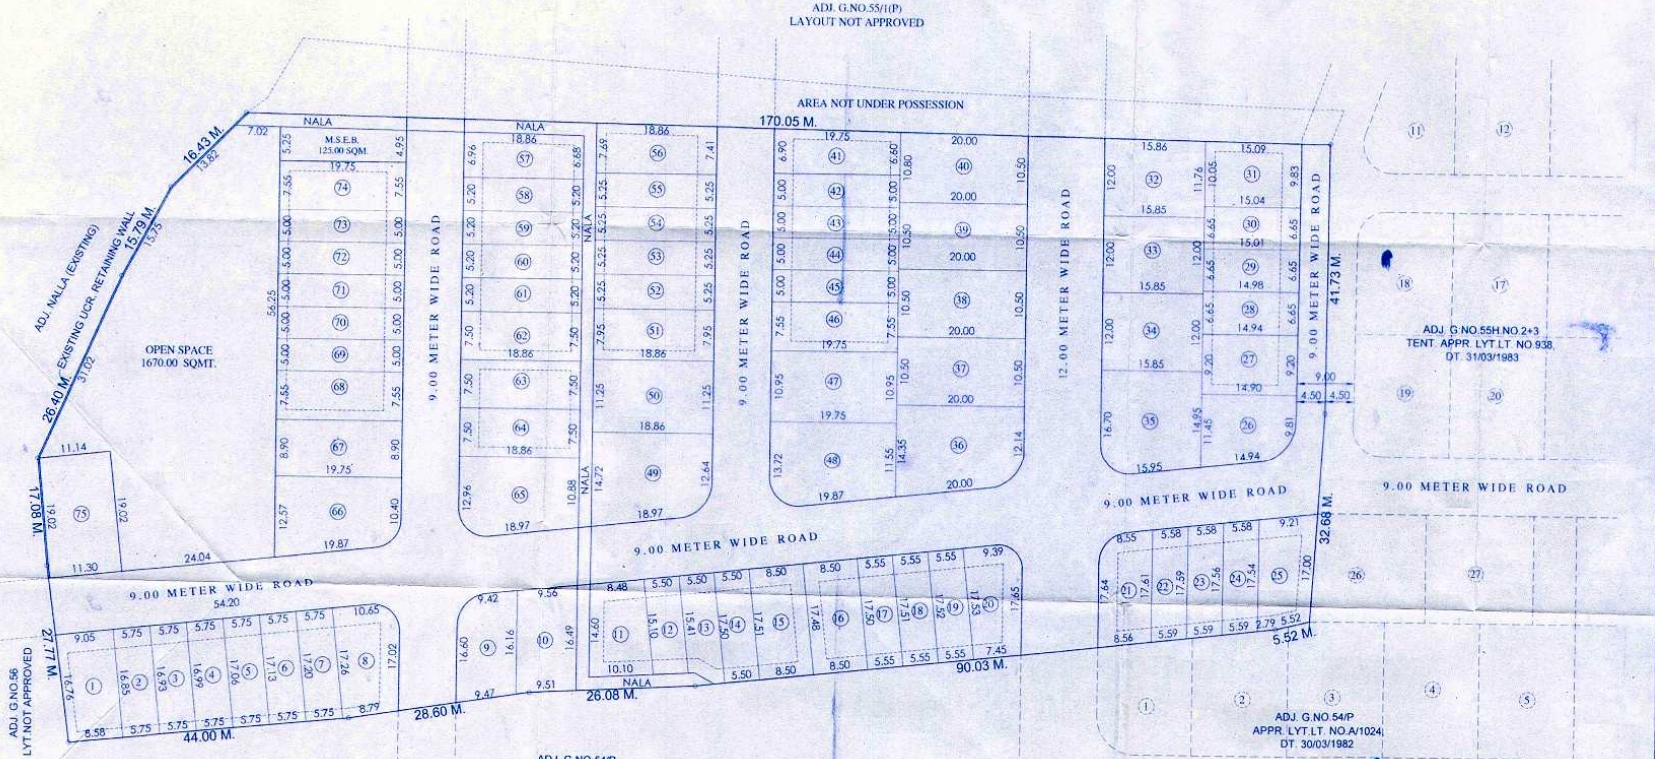

N

W E

S

LAYOUT PLAN

SCALE = 1 : 500

APPROVAL

APPROVED SAT/32
(demarketed final) layout plan as per the conditions mentioned in the Letter No. LND/WS/24, Date : 06/03/2014 , View of section 152(15)269 of the Maharashtra Regional and Town Planning Act, 1996.

Sd/- X .X .X
Assistant Director Of Town Planning
Nashik Municipal Corporation Nashik

TRUE COPY
GAIKWAD ASSOCIATES
Ar. Yogesh Gaikwad
Architect, Interior Designer
Construction Manager

DEMARCATION CERTIFICATE

THIS IS TO CERTIFY THAT I HAVE PERSONALLY VERIFIED THIS LAYOUT WHICH IS TENTATIVELY APPROVED BY NASHIK MUNCIPAL CORPORATION NASHIK VIDE LETTER B2/TL/03, DATED . 06/05/2013
AND FURTHER CERTIFY THAT THE MEASUREMENTS OF PLOTS, ROADS AND OPEN SPACE ETC. SHOWN IN DEMARCATION PLAN ARE ACTUALLY ON SITE.

ARCHITECT/ENGINEER SIGN.

AREA STATEMENT	AREA IN SQM.
1) AREA UNDER LAYOUT (AS PER 7/12)	18625.00
2) AREA UNDER LAYOUT (AS PER SITE)	16700.00
3) AREA UNDER OPEN SPACE	1670.00
4) AREA UNDER NALA	320.00
5) AREA UNDER M.S.E.B	100.00
6) AREA UNDER ROADS	4113.05
7) AREA UNDER PLOTS	10496.95

DEMARCATED FINAL LAYOUT PLAN IN S.NO.55/1B, C.T.S. NO.1690, AT CHUNCHALE SHIWAR, NASHIK FOR M/S VALLEY DEVELOPER'S & BUILDER'S THROUGH SHRI KRISHNA V. BHANDGE

ARCHITECT SIGN. | OWNER SIGN.

GAIKWAD ASSOCIATES

AR. YOGESH GAIKWAD
MS in Construction Management (USA), B. Arch.
+91-9689444777
+91-9405355650

SATISH GAIKWAD
D. Arch
Architectural Consultant
+91-9373900813

EMAIL: gaikwadassociates.in@gmail.com, PH :0253-2318844
ADDRESS : A-302, Third Floor, Prathamesh Plaza, Above Sony Paithani Racca Colony, Behind Kulkarni Garden, Nashik 422005

CAD BY : KATHALE	SCALE - 1 : 500	DATE 05/12/2013

I\Com1\e\2014 PROJECT\Bhandage Saheb\CHUNCHALE LAYOUT\DEMARCATED FINA APPROVAL SUBMIT