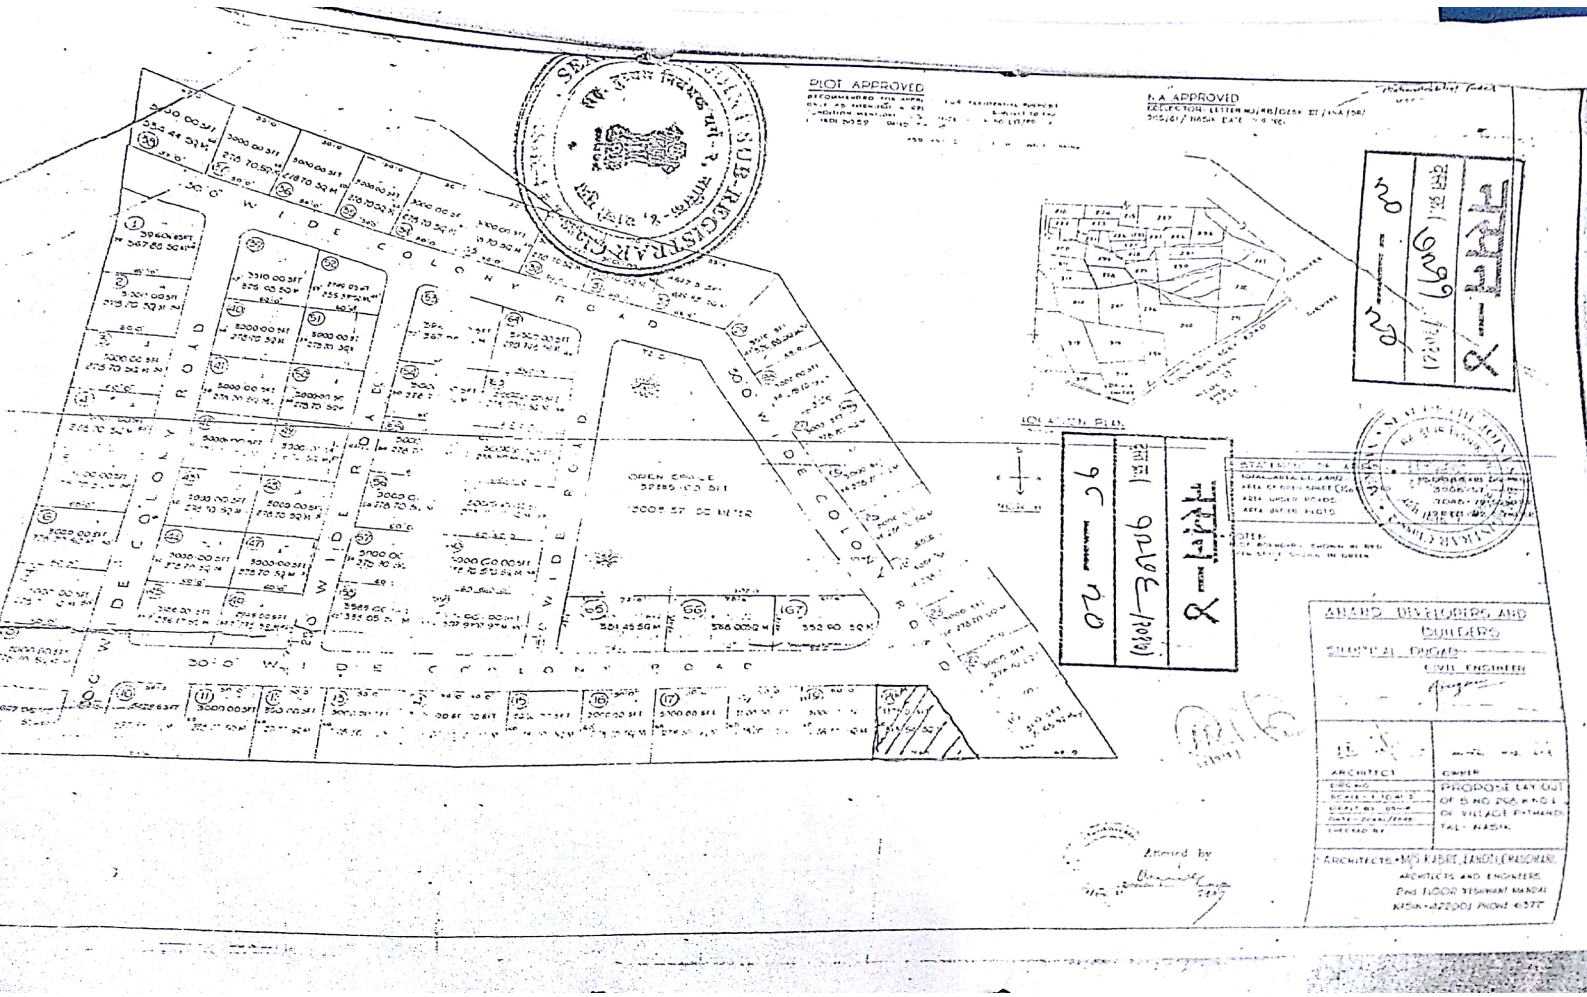

PLOT APPROVED
N.A APPROVED
30' WIDE COLONY ROAD
OPEN SPACE
AWARD DEVELOPERS AND BUILDERS
PROPOSE LAY OUT
Scanned by CamScanner