

PRODUCED BY AN AUTODESK EDUCATIONAL PRODUCT


TRUE COPY

FOR SPAN CONSULTANTS
NASHIK

N.A. PERMISSION NO. RB/DESK III/LNA/SR
51/82 NASIK DATE - 22/4/82

RECOMMENDED FOR APPROVAL FOR RESIDENCIAL PURPOSED
ONLY AS AMMENDE IN GREEN SUBJECT TO THE CONDITION
MENTION IN THIS OFFICE LETTER NO. RP/PATHARDI/III/1215
16/4/82

Sd/- XXX
TOWN PLANNER NASHIK

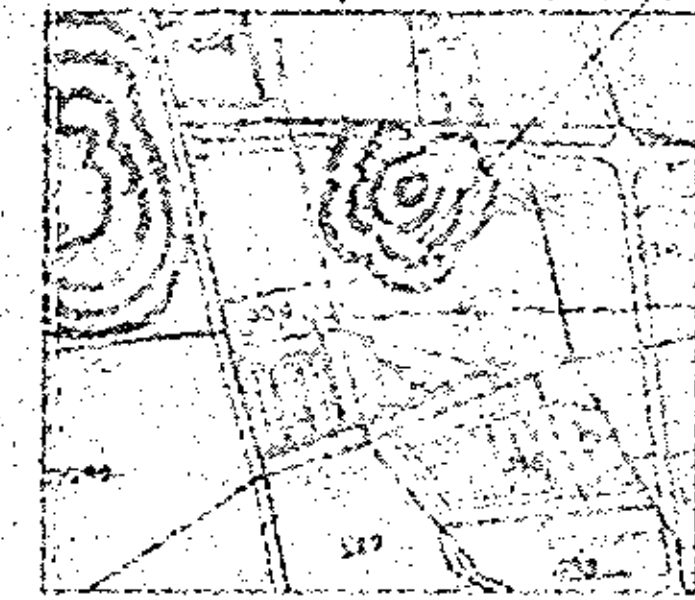


LOCATION PLAN

SCALE 1:10000



ADJ. S. NO. 296/2
(APPROVED LAY - OUT)

APPROCH ROAD
FROM S.NO. 296/2

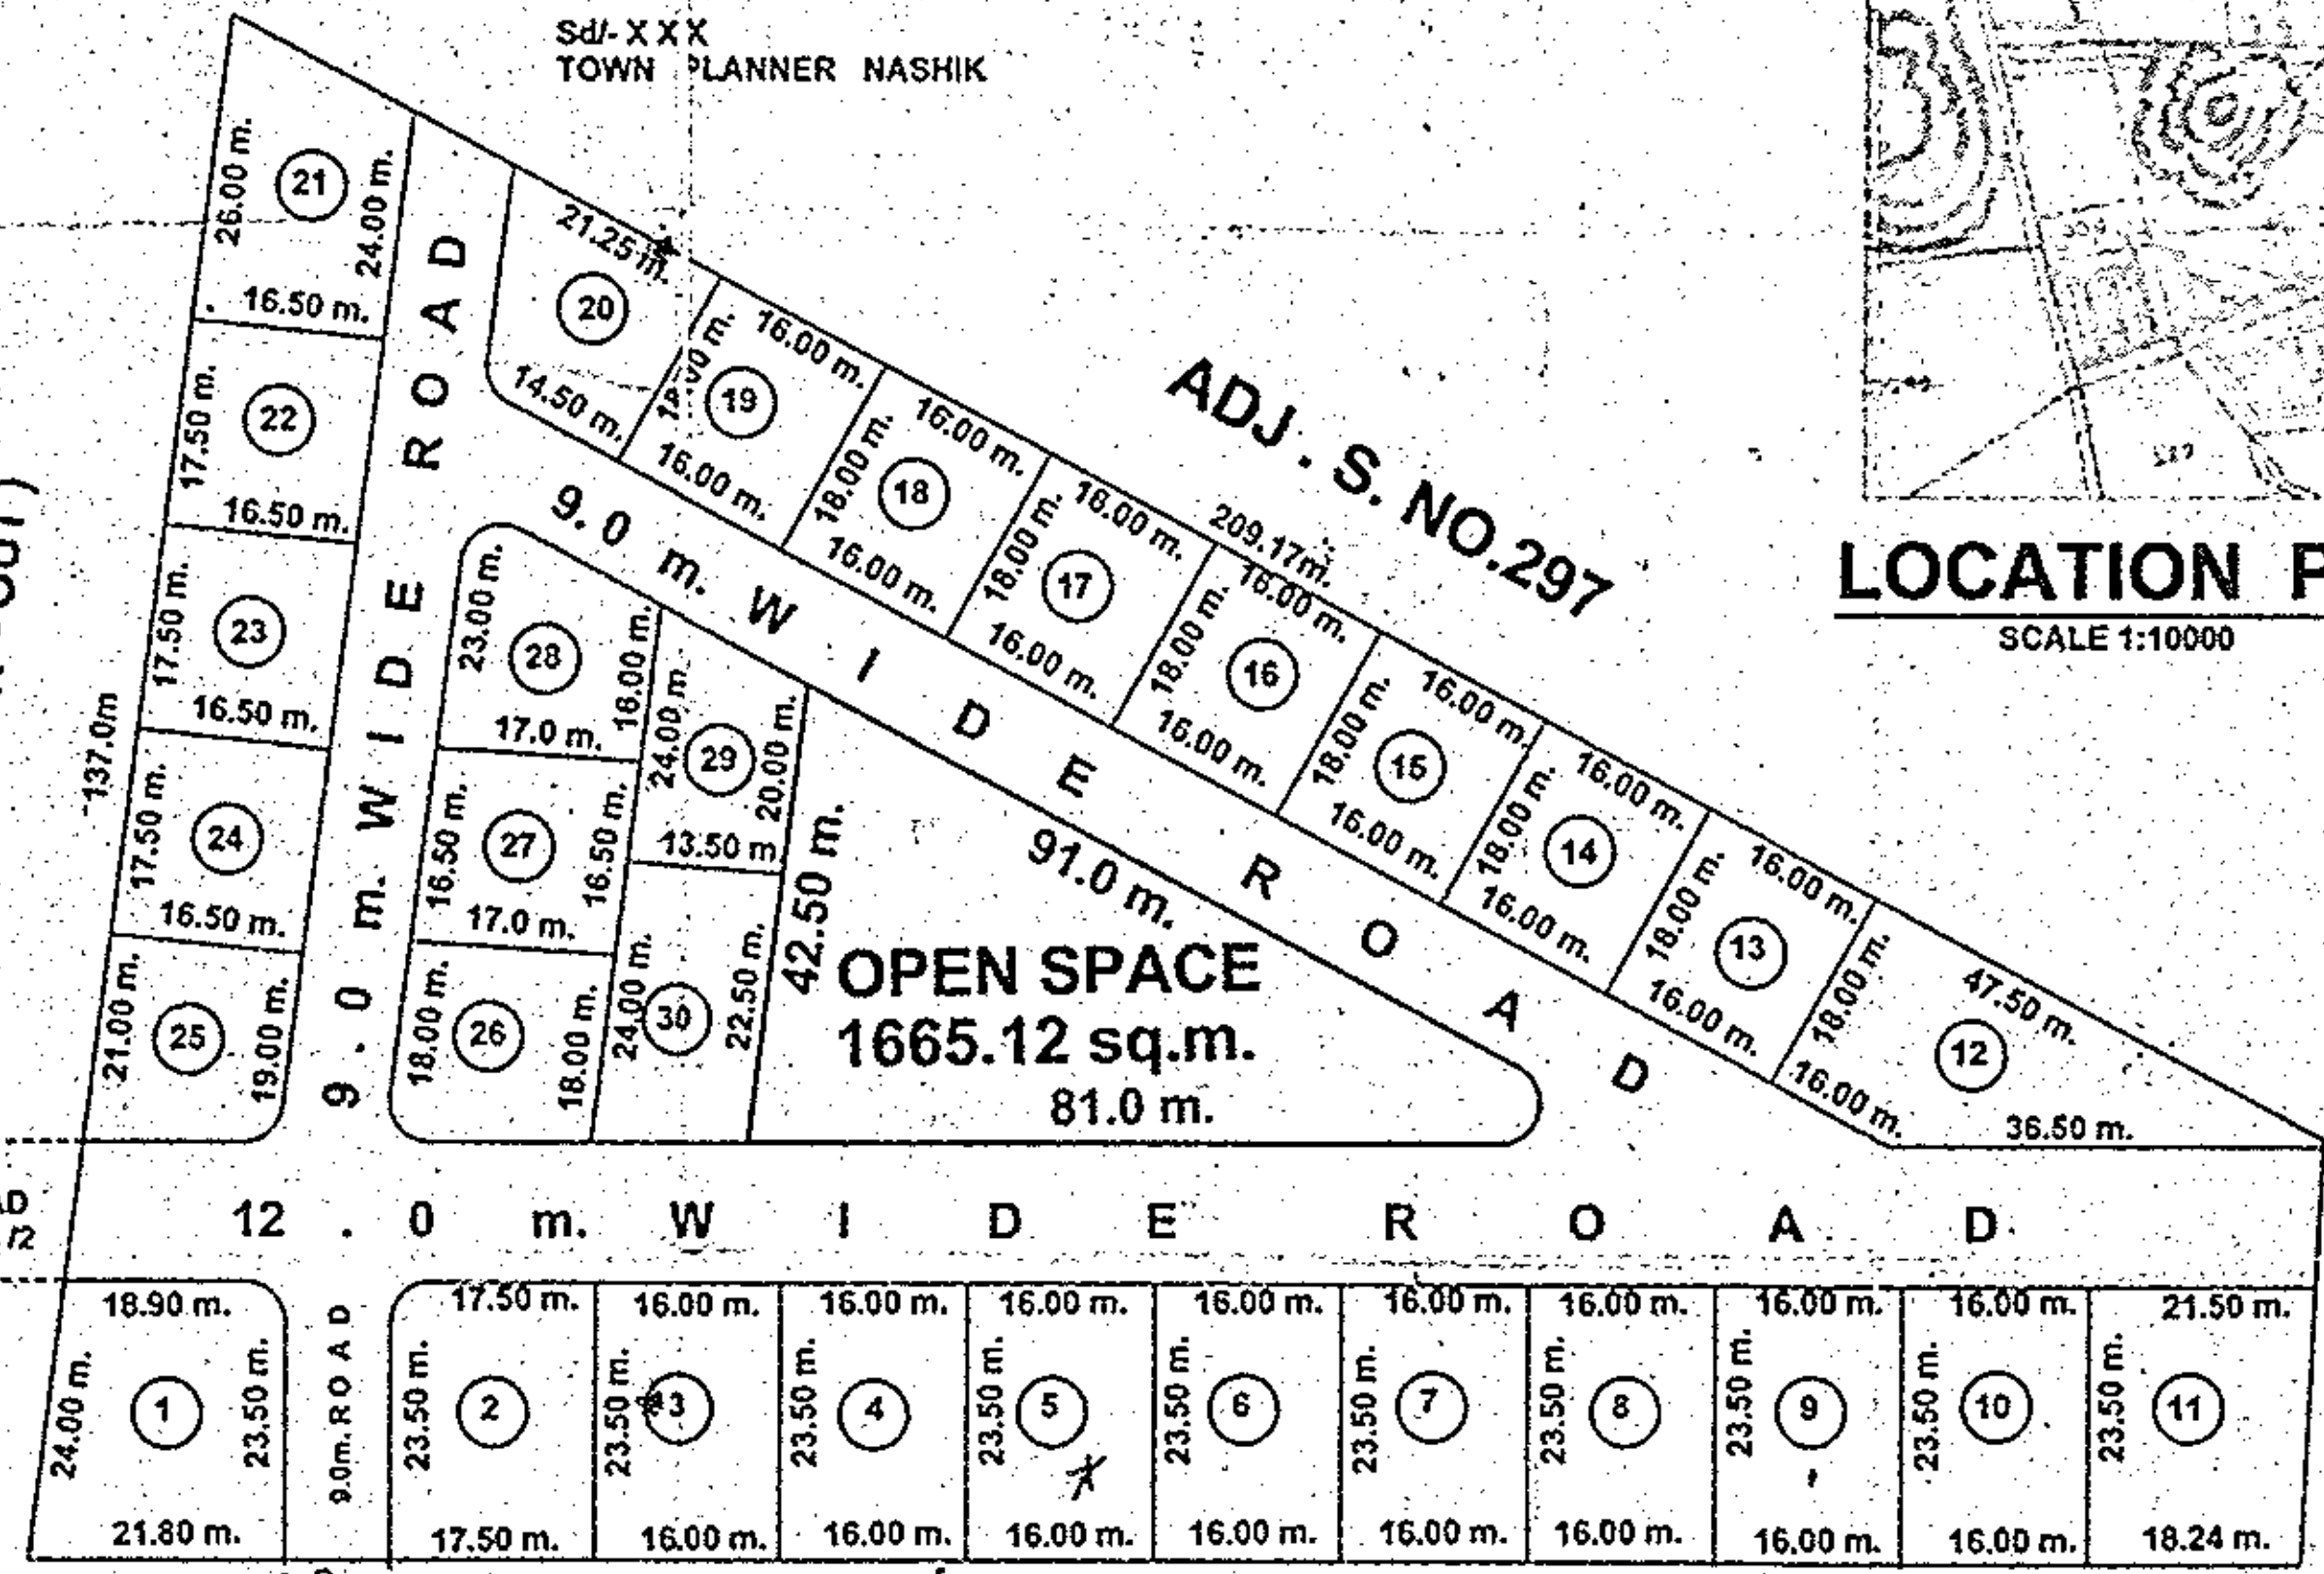

ADJ. S. NO. 298 (APPROVED LAY - OUT)

LAY - OUT PLAN

SCALE 1:500



NOTE

BOUNDRY OF S.NO. 297 SHOWN IN RED
PROPOSED OPEN - SPACE SHOWN GREEN
PROPOSED INNER ROAD SHOWN BLUE

PLOT	AREA IN SQ.M.	AREA IN SQ.YDS	PLOT	AREA IN SQ.M.	AREA IN SQ.YDS	PLOT	AREA IN SQ.M.	AREA IN SQ.YDS
1	467.18	558.74	11	466.94	558.46	21	376.37	448.94
2	411.25	491.85	12	571.50	683.51	22	288.76	345.34
3	376.00	449.69	13	288.00	344.44	23	288.76	345.34
4	376.00	449.69	14	288.00	344.44	24	288.76	345.34
5	376.00	449.69	15	288.00	344.44	25	330.00	349.68
6	376.00	449.69	16	288.00	344.44	26	289.00	394.68
7	376.00	449.69	17	288.00	344.44	27	280.50	335.47
8	376.00	449.69	18	288.00	344.44	28	331.50	396.47
9	376.00	449.69	19	288.00	344.44	29	283.30	338.83
10	376.00	449.69	20	321.75	384.81	30	330.00	394.68

AREA STATEMENT

AREA OF S.NO. 297 (PART) ----- 16655.62 SQ.M.
AREA UNDER OPEN SPACE ----- 1665.12 SQ. M.
AREA UNDER PLOT 1TO 30 ----- 10406.49 SQ. M.
AREA UNDER ROAD ----- 4584.01 SQ. M
TOTAL AREA DEVELOPMENT ----- 16655.62 SQ. M

PROPOSED LAY - OUT PLAN ON S.NO. 297/B
OF VILLAGE - PATHARDI TAL - NASHIK
DIST - NASHIK
FOR - SHRI. LAXMAN SHIVRAM NVALE

OWNER SIGNATURE

ARCHITECTS AND
ENGINEERS

SPAN CONSULTANTS
ARCHITECTS AND ENGINEERS
BELA-VISTA OPP. MAZADA HOTEL
NASHIK-422002
PHONE - 2574030
E-mail-avshadnm@gmail.com

DRAWING NO NM/031/1302
DATE 21/09/03 11401302

SCALE 1:100
DRAWN BY - A.V.K.