


CARPET AREA OF TYPICAL BUILDINGS E1 TO E6				
FLOOR	FLAT NO. (1) CONSIDER IN X81 X 102	TOTAL NO. OF FLOORS	TYPICAL FLAT CARPET AREA IN SQ.M	CARPET AREA TOTAL IN SQ.M
ATYPICAL 1ST TO 5TH FLOOR (EXCEPT 6TH FLOOR)	1	11	42.12	463.32
	2	11	44.33	487.63
	3	11	44.33	487.63
	4	11	42.12	463.32
	5	11	42.12	463.32
	6	11	44.33	487.63
	7	11	44.33	487.63
	8	11	42.12	463.32
6TH FLOOR	1	1	44.11	44.11
	2	1	44.33	44.33
	3	1	44.33	44.33
	4	1	44.11	44.11
	5	1	44.33	44.33
	6	1	44.33	44.33
	7	1	44.33	44.33
	8	1	44.11	44.11
TOTAL		88		4157.80



BALCONY AREA STATEMENT				
FLOOR	FLOOR AREA IN SQ.MT	PERMISSIBLE BALCONY 15% AREA IN SQ.MT	PROPOSED BALCONY AREA IN SQ.MT	EXCESS BALCONY AREA IN SQ.MT
GROUND	30.45	0.00	0.00	0.00
STILT	0	0.00	0.00	0.00
FIRST FLOOR	439.03	65.85	36.24	0.00
SECOND FLOOR	439.03	65.85	36.24	0.00
THIRD FLOOR	439.03	65.85	36.24	0.00
FOURTH FLOOR	439.03	65.85	36.24	0.00
FIFTH FLOOR	439.03	65.85	36.24	0.00
SIXTH FLOOR	448.36	67.25	24.96	0.00
SEVENTH FLOOR	439.03	65.85	36.24	0.00
EIGHTH FLOOR	439.03	65.85	36.24	0.00
NINTH FLOOR	439.03	65.85	36.24	0.00
TENTH FLOOR	439.03	65.85	36.24	0.00
ELEVENTH FLOOR	439.03	65.85	36.24	0.00
TWELFTH FLOOR	439.03	65.85	36.24	0.00
TOTAL	5356.17	791.66	429.42	0.00

BUILDING AREA STATEMENT					
FLOOR	FLOOR AREA IN SQ.MT	PREVIOUS APPROVED FLOOR'S ALT. TERRACE IN F.S.I	PROPOSED FLOOR'S ALT TERRACE IN F.S.I	TOTAL FLOOR B.U.P AREA	REMARK
A	B	C	D	E	
GROUND	30.45	0.00	0.00	30.45	PRE APPROVED
STILT	0	0.00	0.00	0.00	PRE APPROVED
FIRST FLOOR	439.03	21.60	0.00	460.63	PRE APPROVED
SECOND FLOOR	439.03	25.48	0.00	464.51	PRE APPROVED
THIRD FLOOR	439.03	21.60	0.00	460.63	PRE APPROVED
FOURTH FLOOR	439.03	25.48	0.00	464.51	PRE APPROVED
FIFTH FLOOR	439.03	21.60	0.00	460.63	PRE APPROVED
SIXTH FLOOR	448.36	0.00	25.48	473.84	PROPOSED FL
SEVENTH FLOOR	439.03	21.60	0.00	460.63	PRE APPROVED
EIGHTH FLOOR	439.03	25.48	0.00	464.51	PRE APPROVED
NINTH FLOOR	439.03	21.60	0.00	460.63	PRE APPROVED
TENTH FLOOR	439.03	25.48	0.00	464.51	PRE APPROVED
ELEVENTH FLOOR	439.03	21.60	0.00	460.63	PRE APPROVED
TWELFTH FLOOR	439.03	25.48	0.00	464.51	PRE APPROVED
TOTAL	5308.17	287.69	25.48	5665.37	0.00

ALTERNATE TERR. AREA STATEMENT				
FLOOR	FLOOR AREA IN SQ.MT	PERMISSIBLE ALT TERRACE 20% IN SQ.MT	PROPOSED ALT. TERR.	EXCESS ALT TERR.
FIRST FLOOR	439.03	87.81	21.60	NIL
SECOND FLOOR	439.03	87.81	25.48	NIL
THIRD FLOOR	439.03	87.81	21.60	NIL
FOURTH FLOOR	439.03	87.81	25.48	NIL
FIFTH FLOOR	439.03	87.81	21.60	NIL
SIXTH FLOOR	448.36	89.66	25.48	NIL
SEVENTH FLOOR	439.03	87.81	21.60	NIL
EIGHTH FLOOR	439.03	87.81	25.48	NIL
NINTH FLOOR	439.03	87.81	21.60	NIL
TENTH FLOOR	439.03	87.81	25.48	NIL
ELEVENTH FLOOR	439.03	87.81	21.60	NIL
TWELFTH FLOOR	439.03	87.81	25.48	NIL
TOTAL		1055.54	282.48	NIL

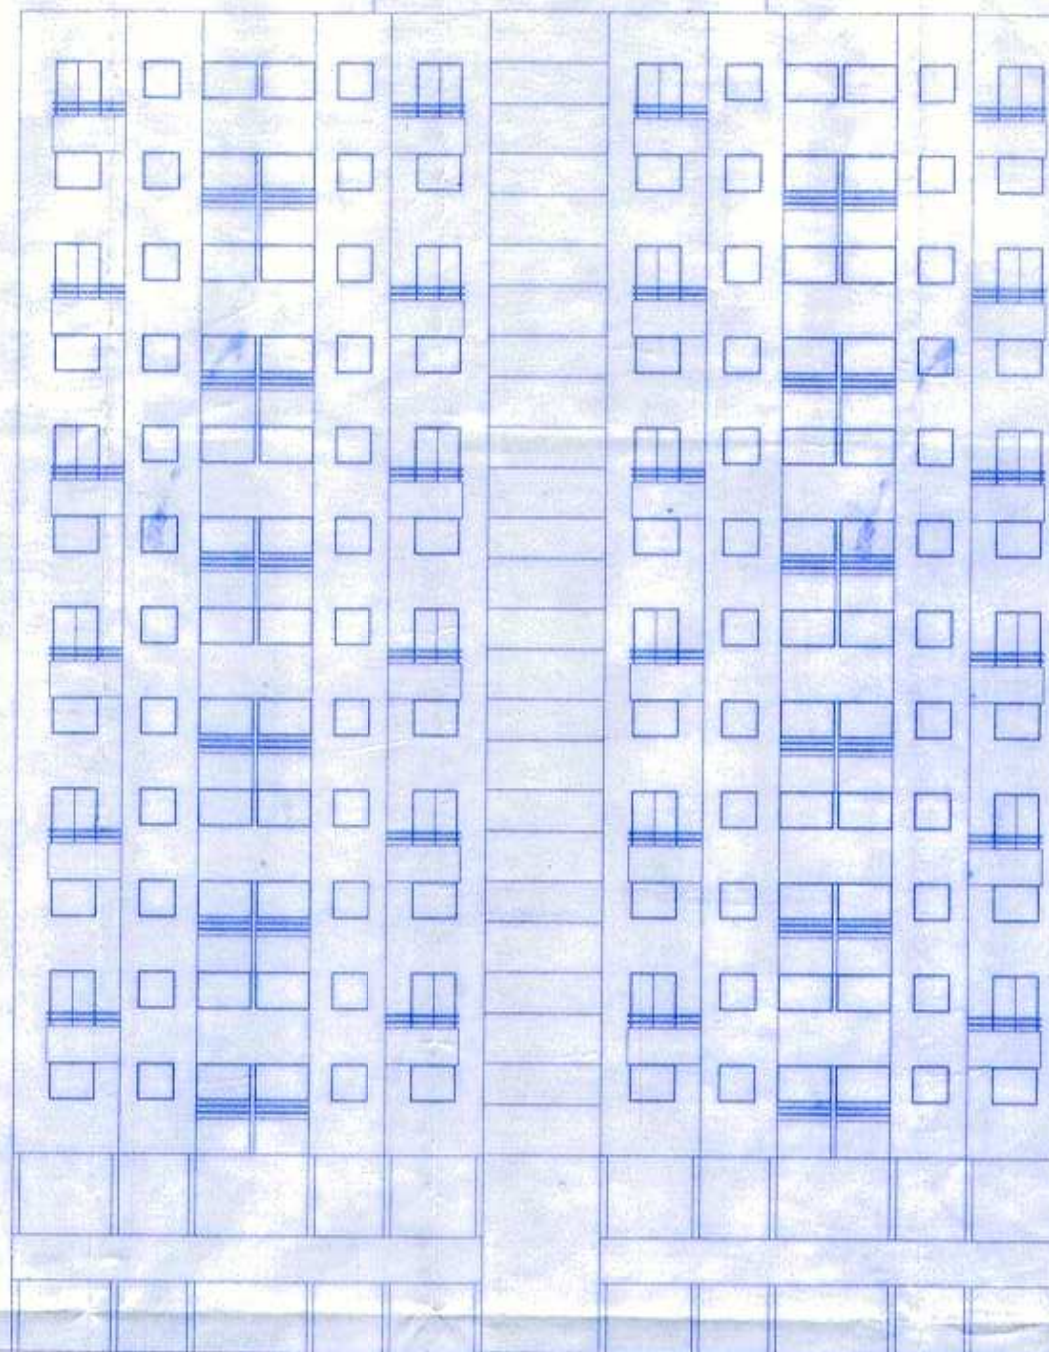

APPROVED
The Plans submitted in...
As per the conditions mentioned in the accompanying commencement Certificate No. dated...
30/11/2018
City Engineer, Nashik
Municipal Corporation, Nashik

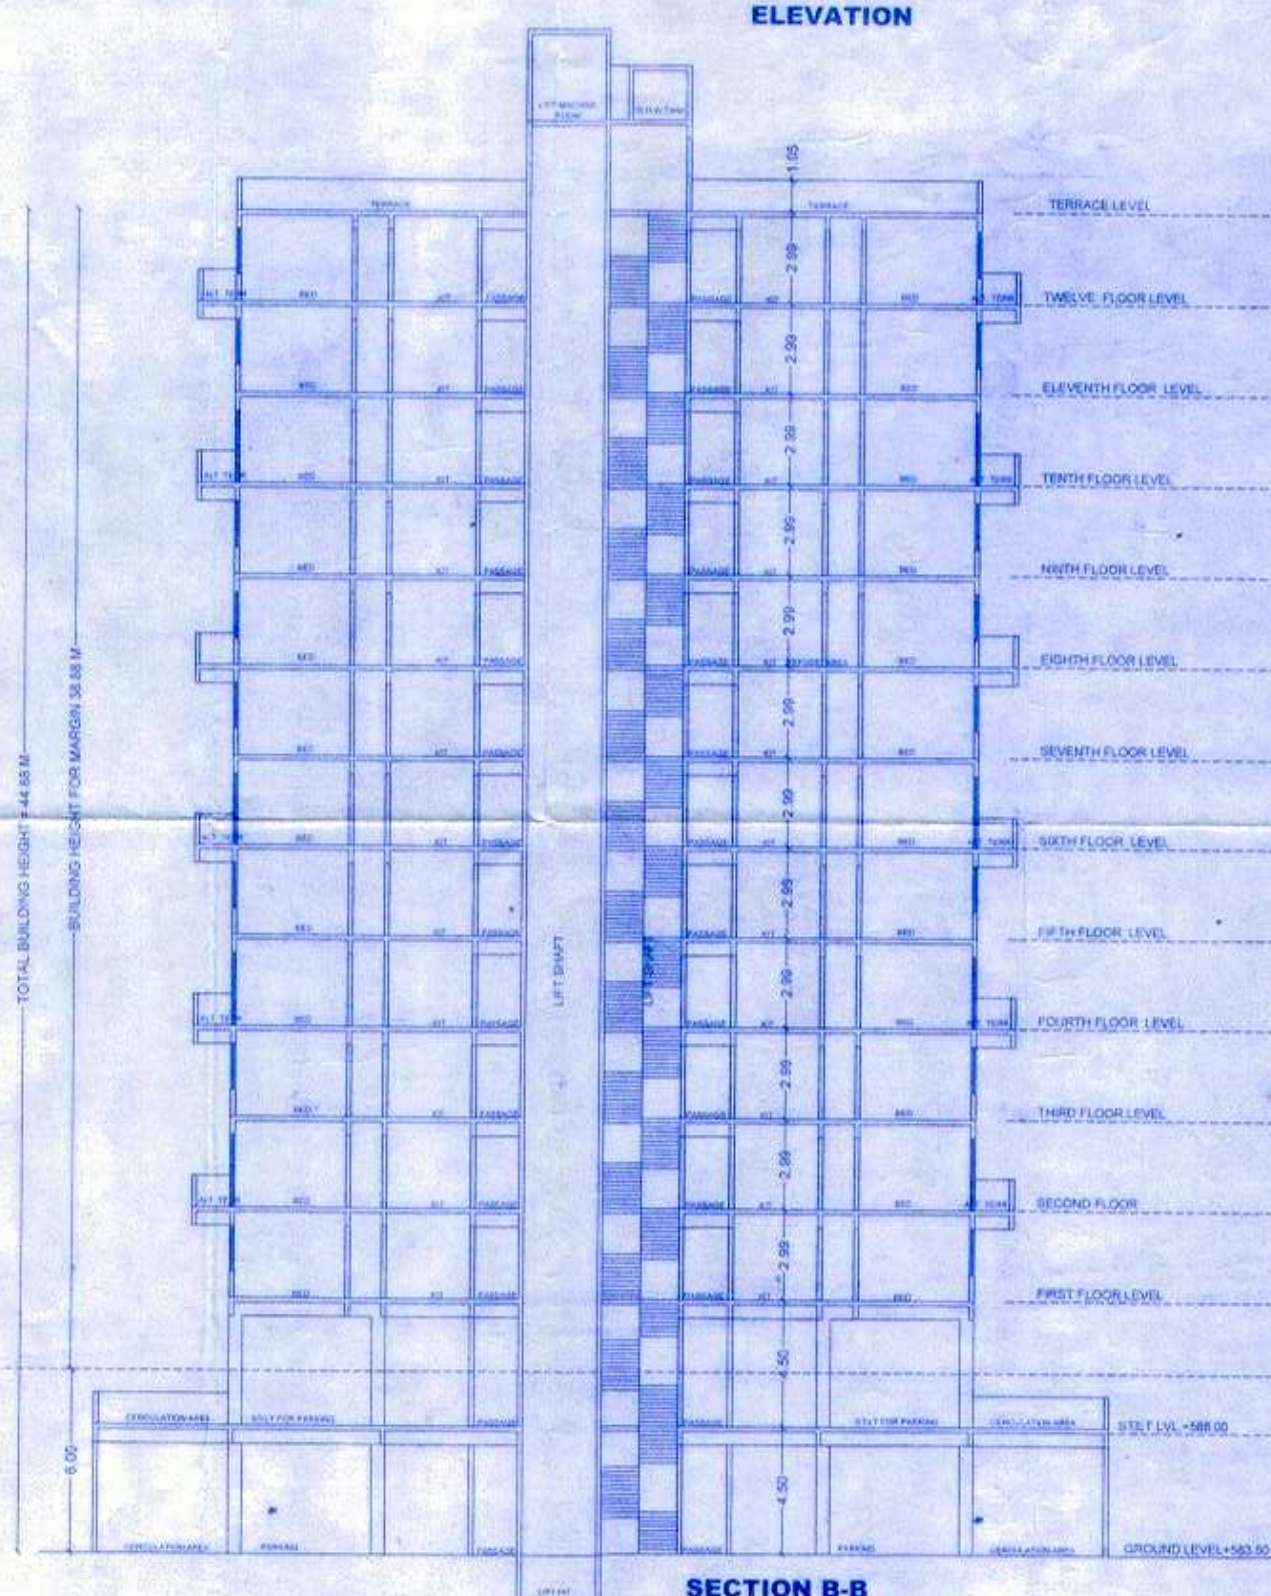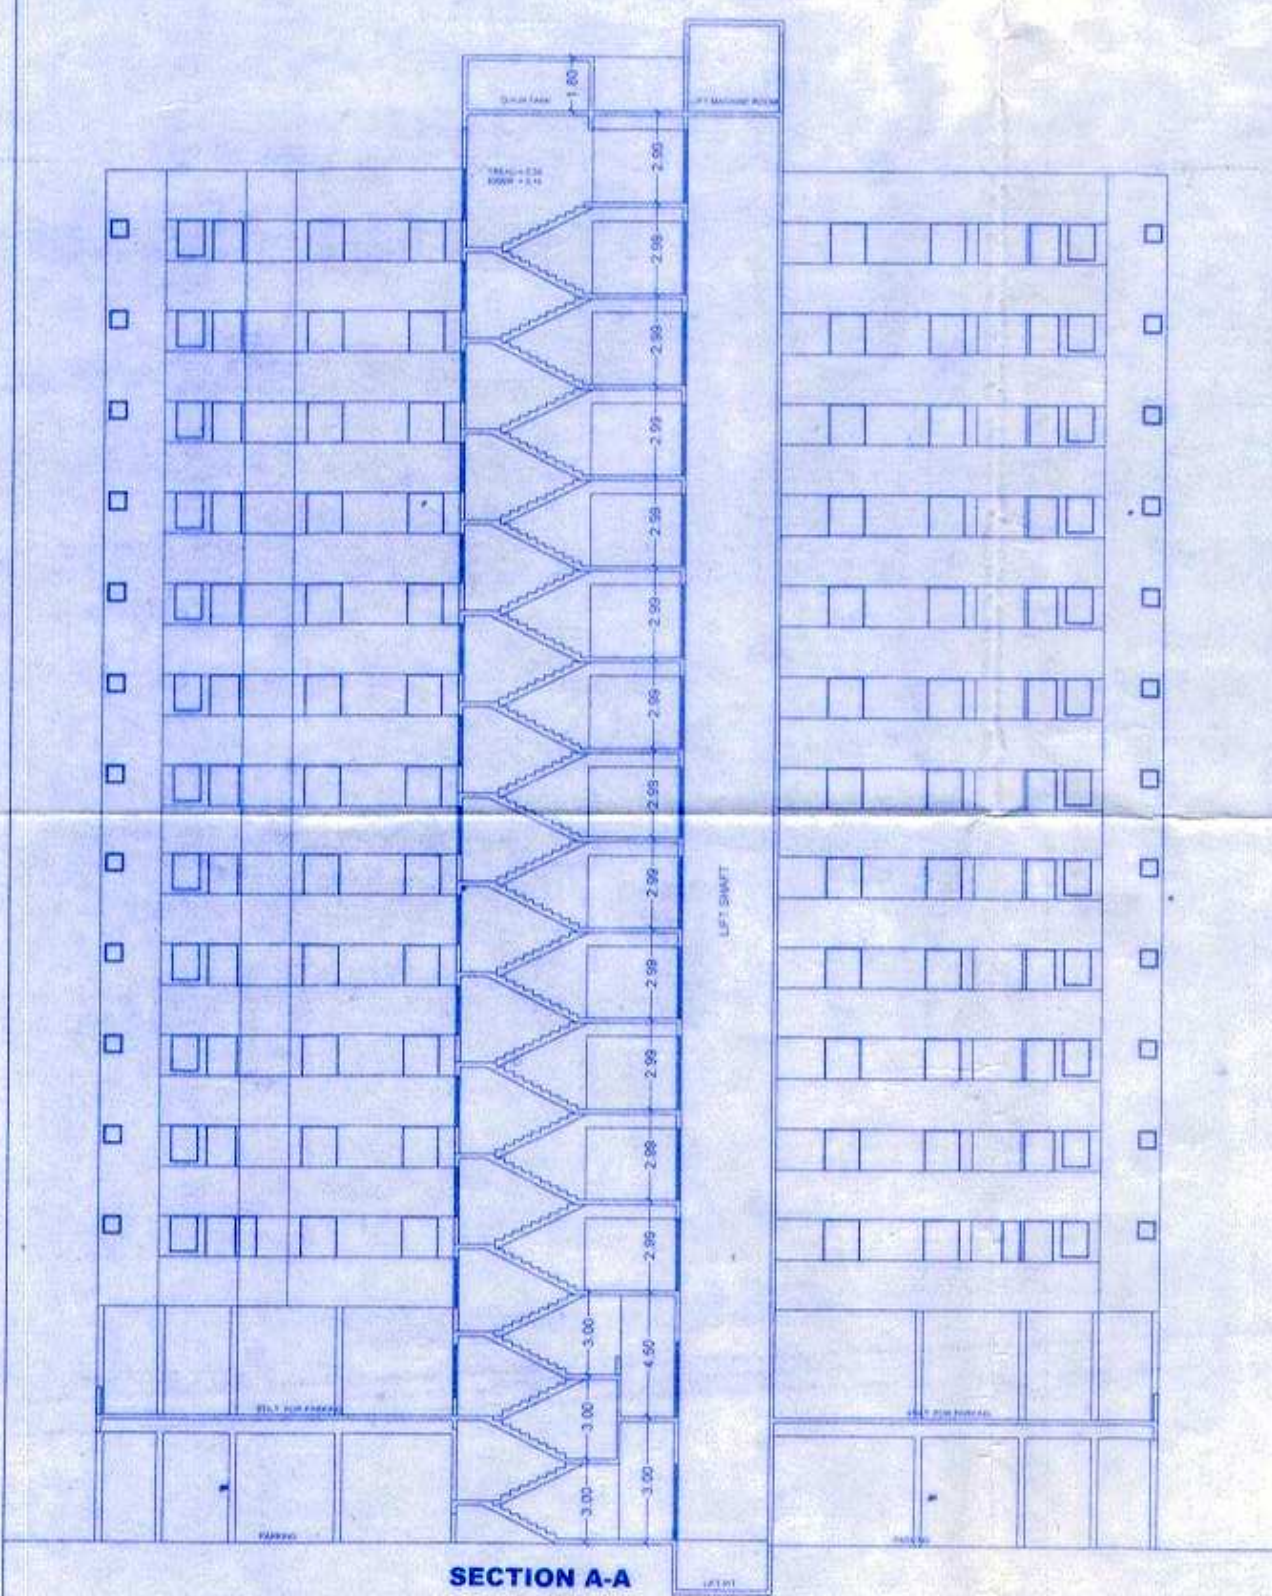

BUILDING - E1 TO E6
ELEVATION, SECTION & AREA CALCULATION

REVISED RESIDENTIAL / COMMERCIAL GROUP HOUSING / TENTATIVE SUBDIVISION OF LAND OF 5 NO. 145/1, 145/2, 145/3, 145/911,