


SECTION-AA OF
B- BUILDING
(SCALE:- 1:100)

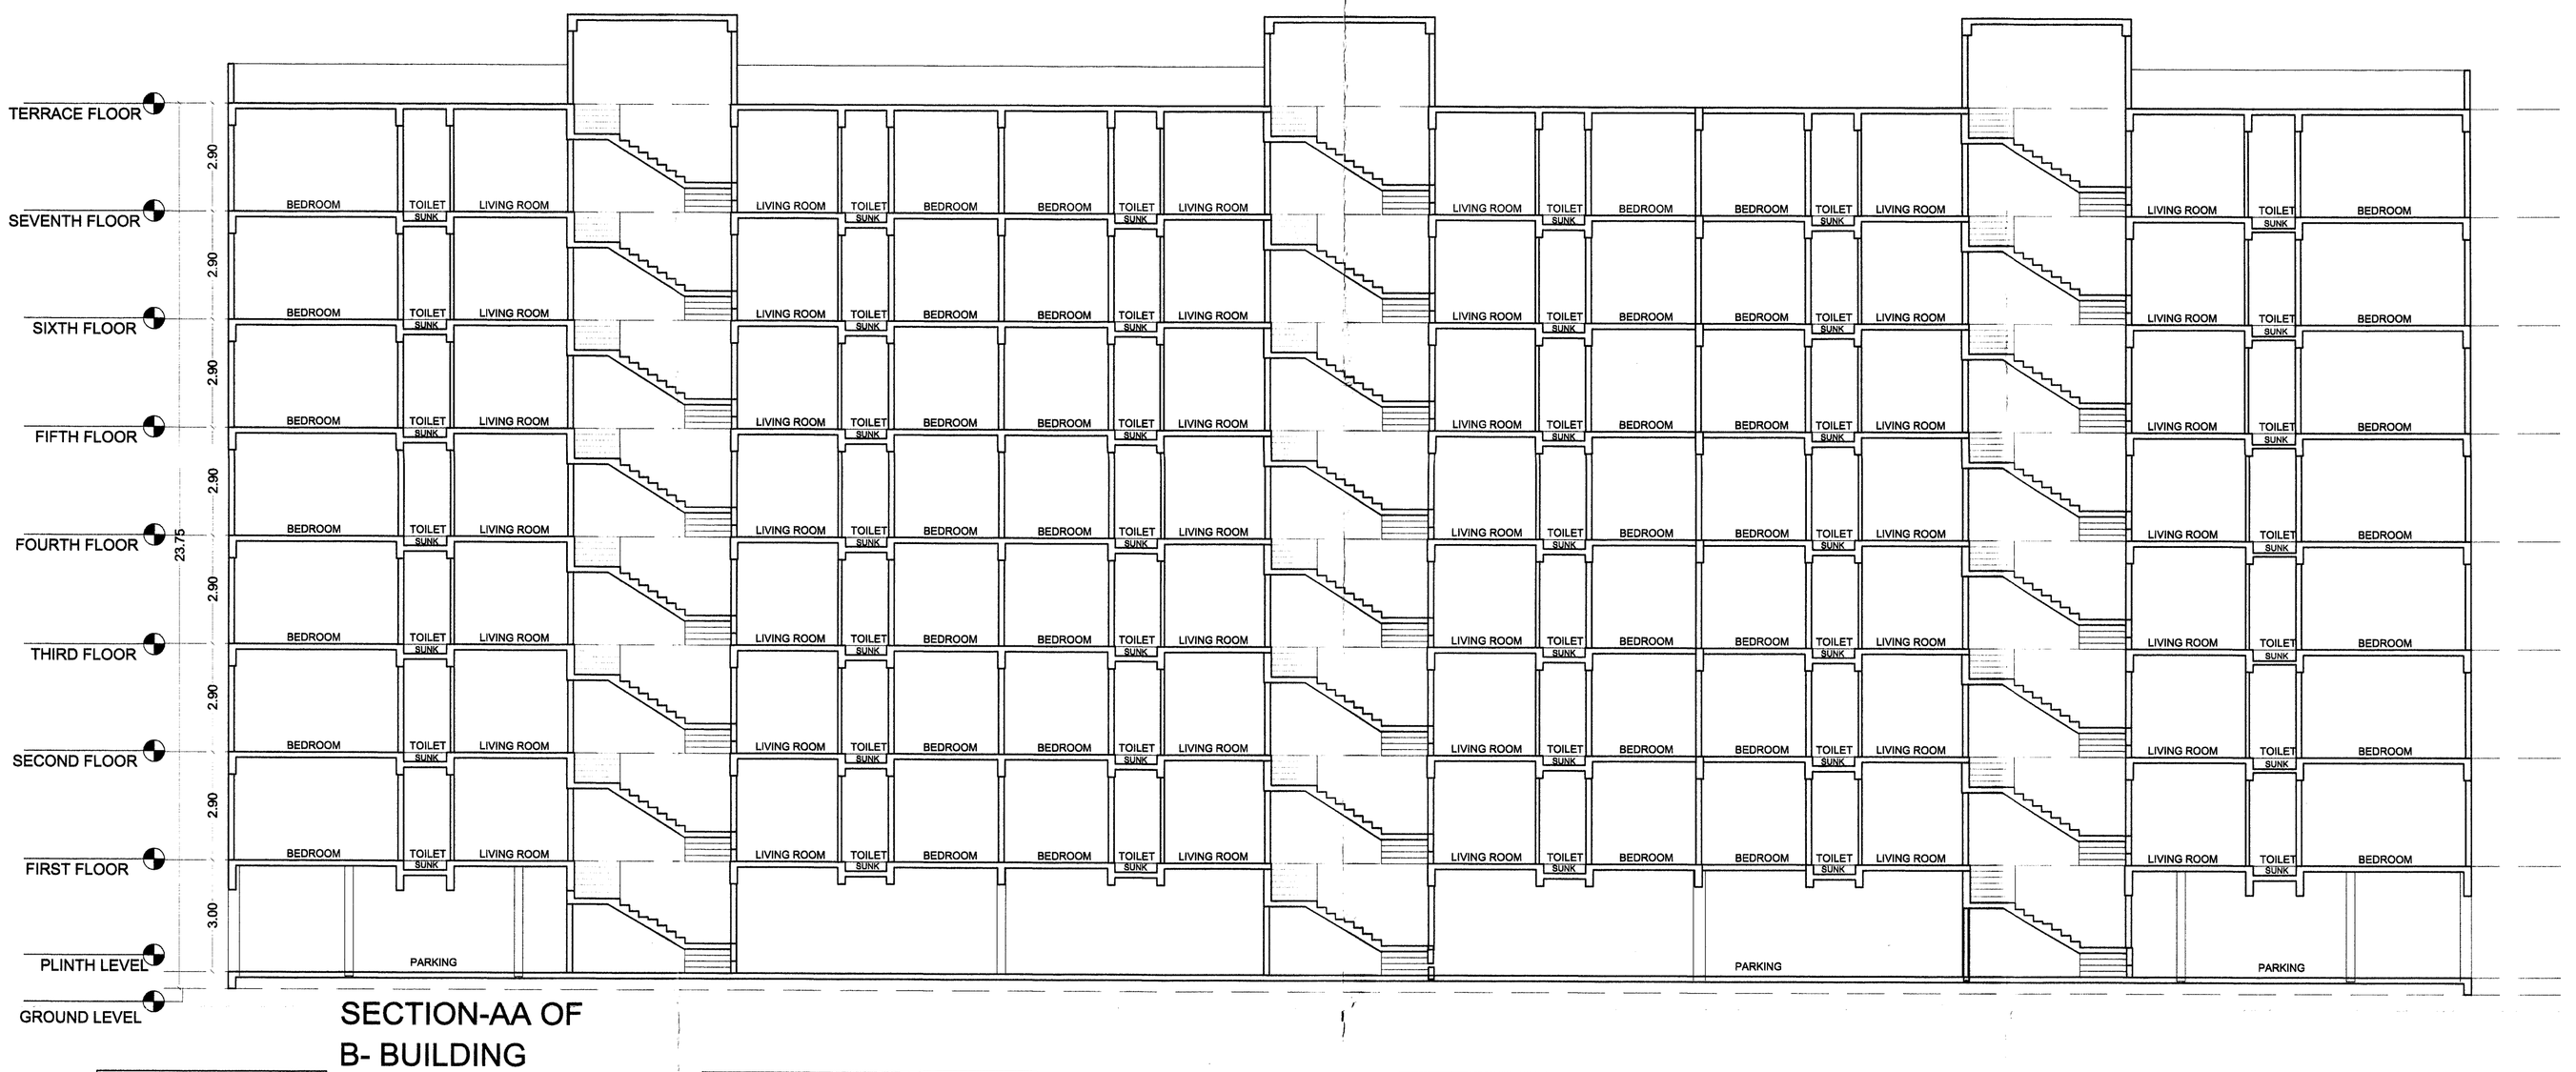

FRONT ELEVATION OF
B-BUILDING
(SCALE:- 1:100)

STAMP OF APPROVAL 3/3

APPROVED
As per the accompaining
occupancy certificate
No. Nashik/ B1/ 27539/2021
Date : 31/03/2021

Executive Engineer
TOWN PLANING
Nashik Municipal Corporation
Nashik

PART COMPLETION FOR GROUP HOUSING SCHEME 'APNA GHAR ' ON GANGAPUR S. NO.49/1/2 CANAL ROAD, SOMESHWAR- SATPUR LINK ROAD , DISTRICT-NASHIK FOR :-
Shweta Infrastructures And Housing India Pvt. Ltd.

SIGNATURE OF ARCHITECT	SIGNATURE OF STRUCTURAL ENG.	SIGNATURE OF OWNER

ARCHITECT
SUMIT & BANSRI KUMATH

Gauri Bungalow, SSA-4,
Ashwin Nagar, Nashik-422009.
Ph-0253 2394485
Email- sumitkumath@gmail.com
WEB: sumitkumath.com