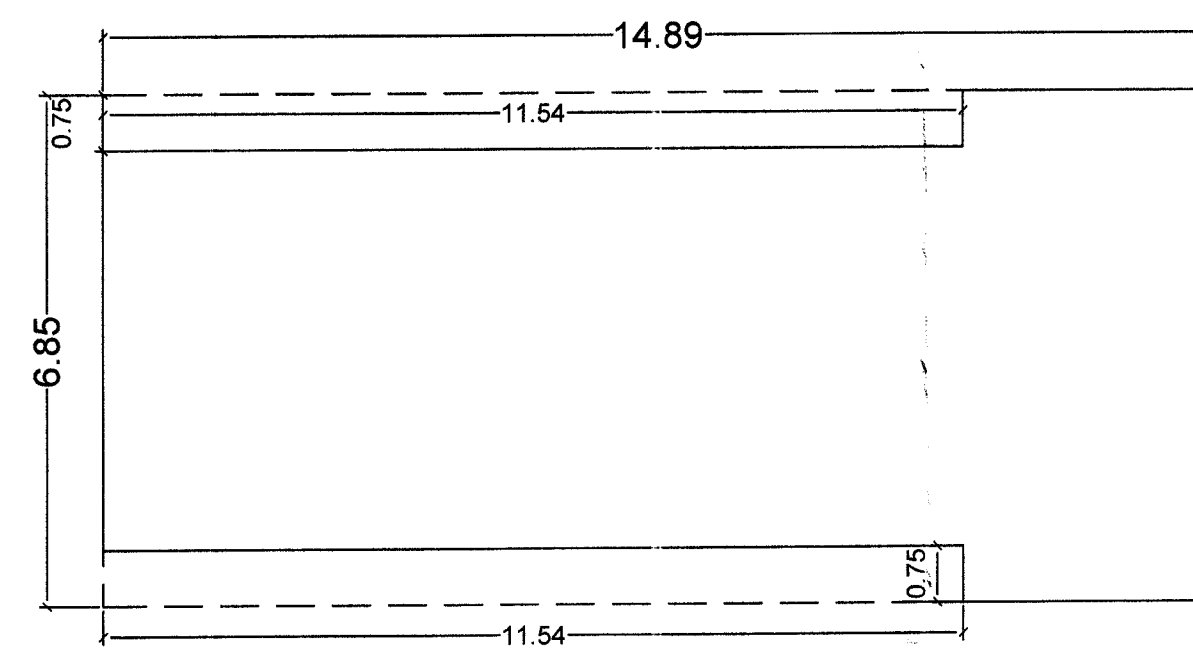
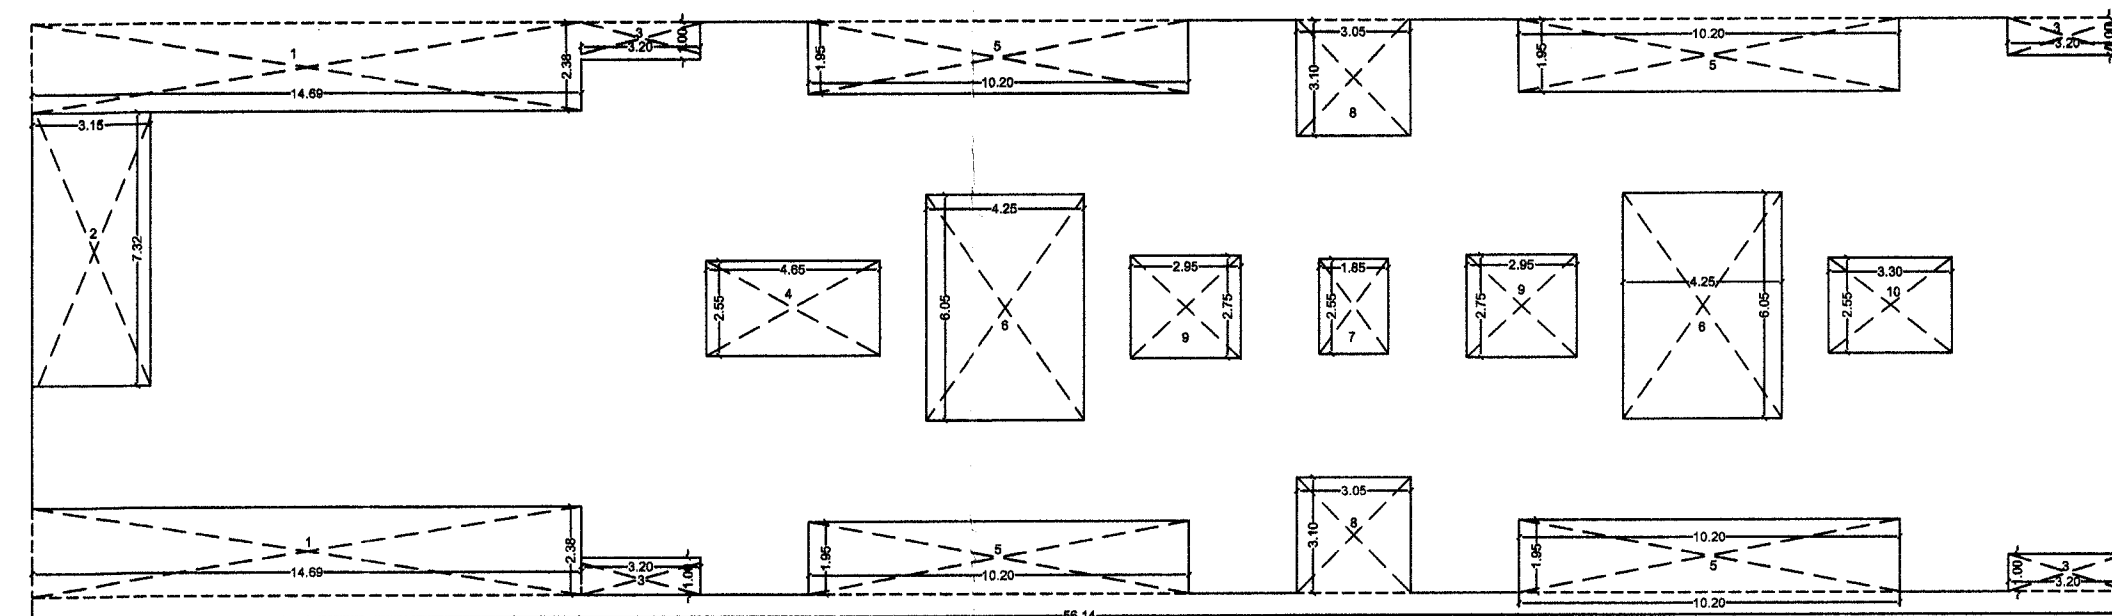
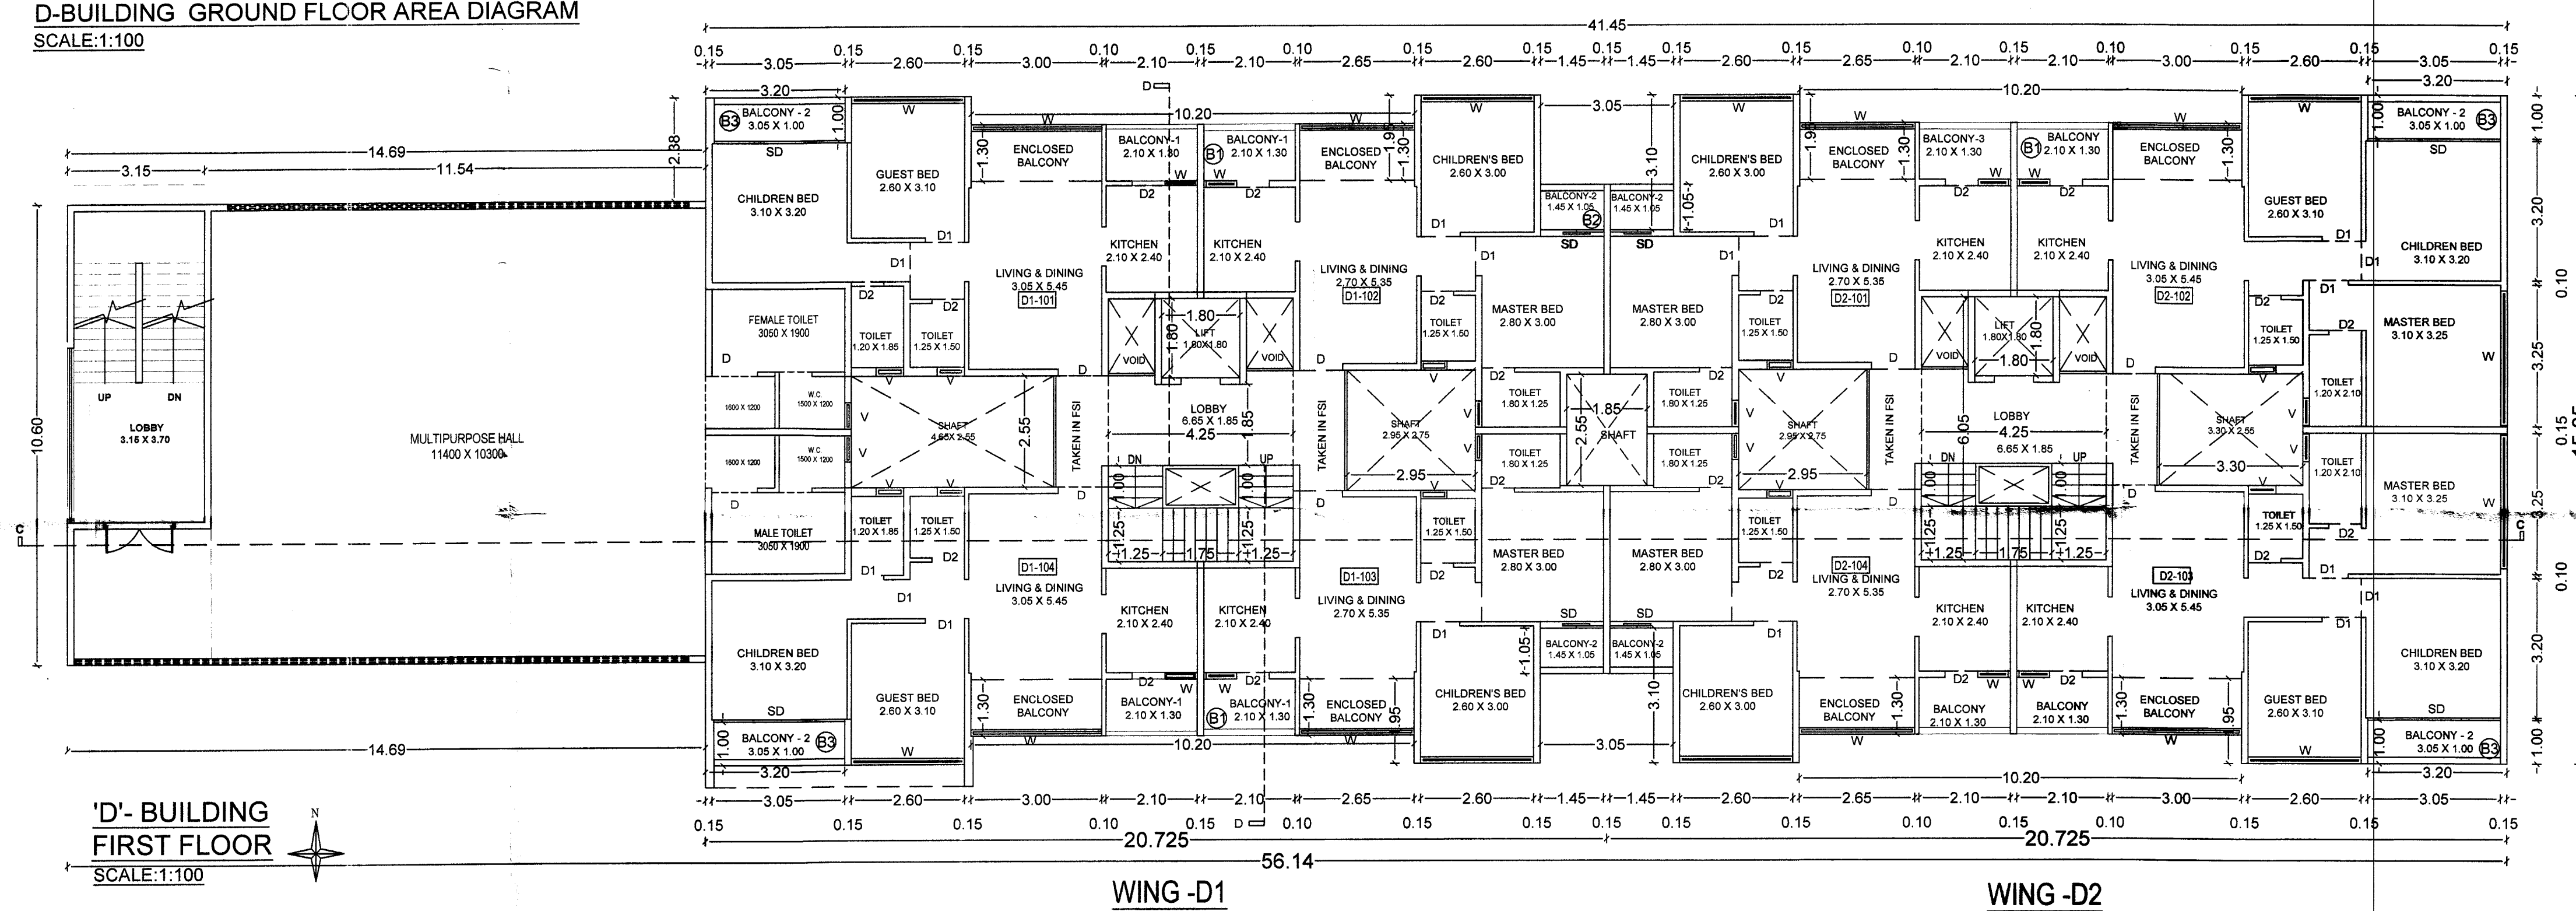
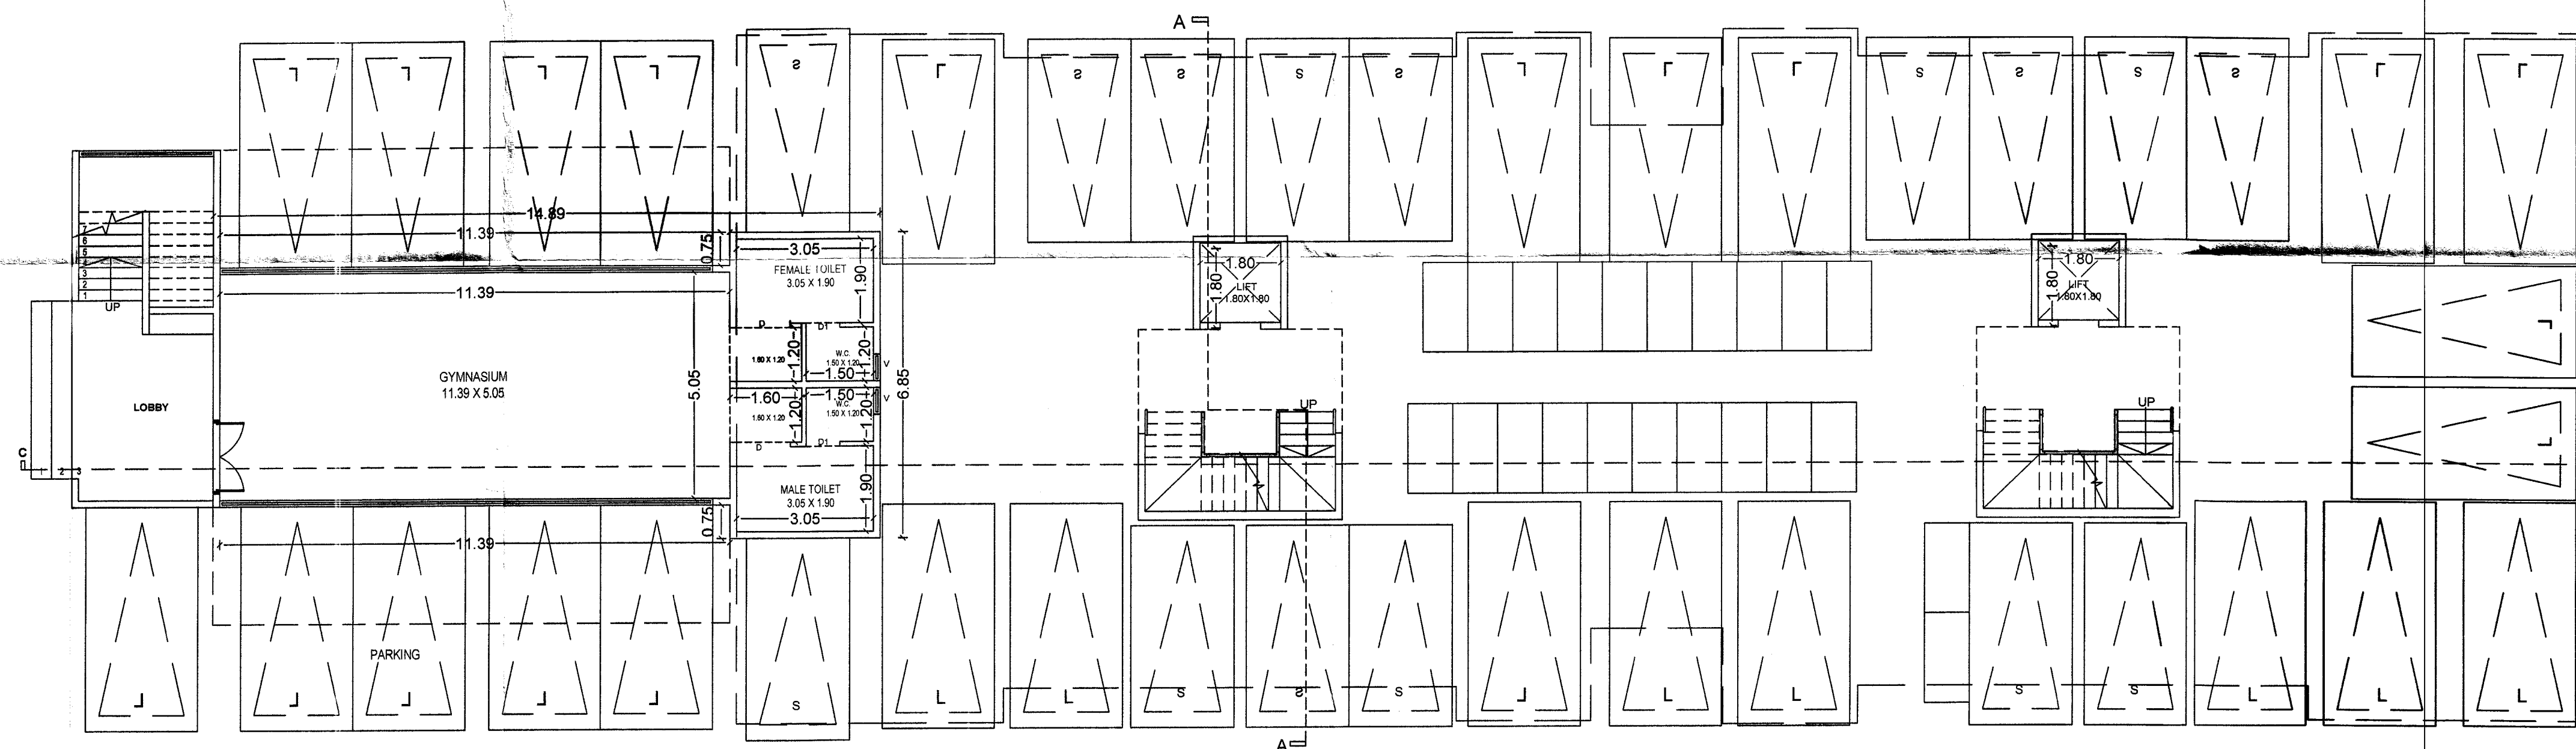


AREA CALC. FOR (D BUILDING) GROUND FLOOR. (IN SQM)									
AREA OF BLOCK	=	14.89	X	1	X	6.85	=	102.00	
DEDUCTIONS									
1	11.54	X	.75	X	1	X	2	=	17.31
TOTAL DEDUCTIONS									17.31
102.00	-	17.31	X	1	X	1	=		84.69
NET AREA BUILT-UP AREA									84.69

D-BUILDING GROUND FLOOR AREA DIAGRAM
SCALE:1:100

AREA CALC. FOR (D-BUILDING) 1ST FLOOR. (IN SQM)									
AREA OF BLOCK	=	56.14	X	15.35	X	1	=	861.75	
DEDUCTIONS									
1	14.69	X	2.38	X	1	X	2	=	69.92
2	3.15	X	7.32	X	1	X	1	=	23.06
3	3.20	X	1.00	X	1	X	4	=	12.80
4	4.65	X	2.55	X	1	X	1	=	11.86
5	10.20	X	1.95	X	1	X	4	=	79.56
6	4.25	X	6.05	X	1	X	2	=	51.43
7	1.85	X	2.55	X	1	X	1	=	4.72
8	3.05	X	3.10	X	1	X	2	=	18.91
9	2.95	X	2.75	X	1	X	2	=	16.23
10	3.30	X	2.55	X	1	X	1	=	8.41
TOTAL DEDUCTIONS									296.90
861.75	-	296.90	X	1	X	1	=		564.85
NET AREA									564.85

D-BUILDING FIRST FLOOR AREA DIAGRAM
SCALE:1:200'D'- BUILDING
FIRST FLOOR
SCALE:1:100'D'- BUILDING
GROUND FLOOR
SCALE:1:100

APPROVED

As per the accompanying
occupancy Certificate

No. Nashik/B/29295/2022

Date: 28/03/2022

Executive Engineer
TOWN PLANNING
Nashik Municipal Corporation
Nashik

X

PART COMPLETION PLAN FOR GROUP HOUSING
SCHEME 'APNA GHAR' ON GANGAPUR S. NO.49/1/2
CANAL ROAD, SOMESHWAR- SATPUR LINK ROAD ,
DISTRICT- NASHIK FOR :-
Shweta Infrastructures And Housing India Pvt. Ltd.SIGNATURE OF
ARCHITECTSIGNATURE OF
STRUCTURAL ENG.SIGNATURE OF
OWNERARCHITECT
SUMIT & BANSRI KUMATHGauri Bungalow, SSA-4,
Ashwin Nagar, Nashik-422009.
Ph-0253 2394485
Email- sumitkumath@gmail.com
WEB: sumitkumath.com