

AREA CALC. FOR (E BUILDING) 7TH FLOOR. (IN SQM)									
		=	97.75	X	1	X	15.35	=	1500.46	
DEDUCTIONS										
1	10.20	X	0.65	X	1	X	4	=	26.52	
2	3.05	X	2.05	X	1	X	6	=	37.51	
3	9.85	X	0.65	X	1	X	6	=	38.42	
4	3.25	X	2.05	X	1	X	2	=	13.33	
5	3.30	X	2.55	X	1	X	2	=	16.83	
6	1.07	X	1.45	X	1	X	10	=	15.52	248.60
7	1.80	X	1.80	X	1	X	5	=	16.20	
8	2.95	X	2.75	X	1	X	8	=	64.90	
9	1.85	X	2.55	X	1	X	3	=	14.15	
10	2.05	X	2.55	X	1	X	1	=	5.23	
TOTAL DEDUCTIONS										248.60
1500.46		-	248.60	1	X	1		=	1251.86	
NET AREA										1251.86

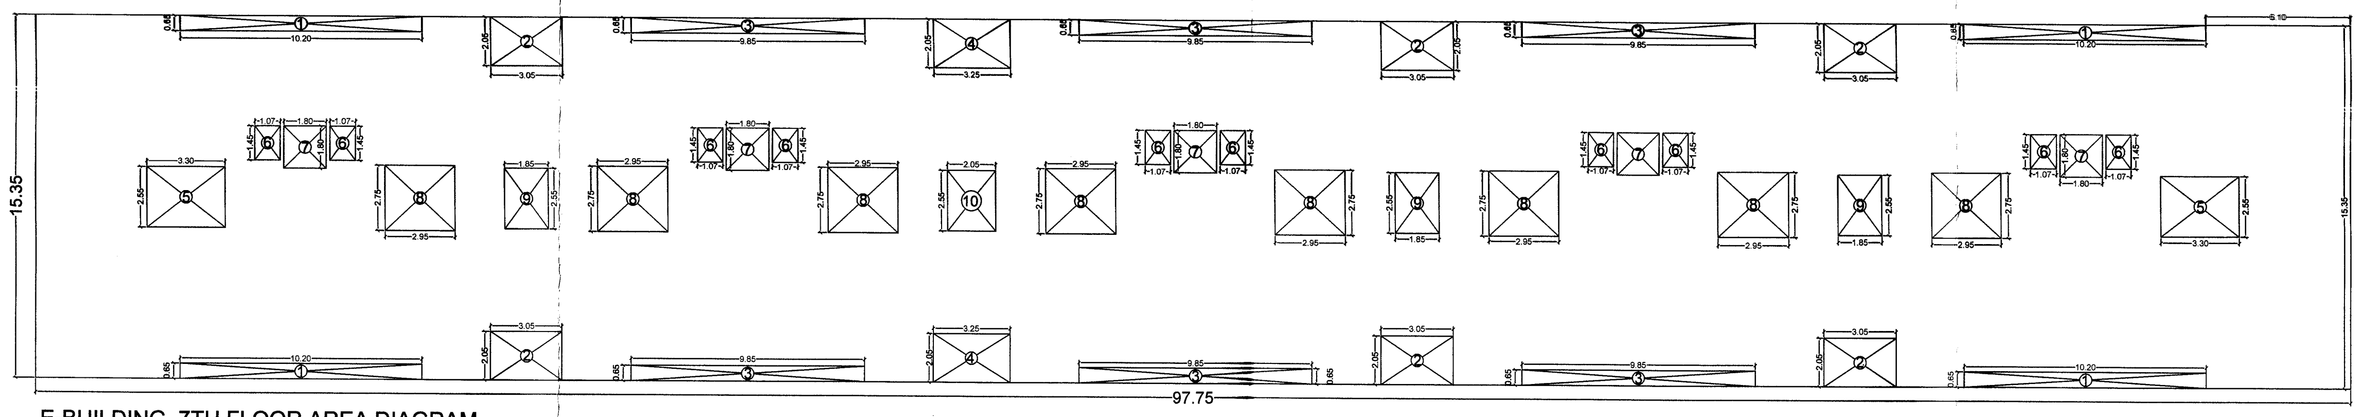


E-BUILDING 7TH FLOOR AREA DIAGRAM
(SCALE 1:200)

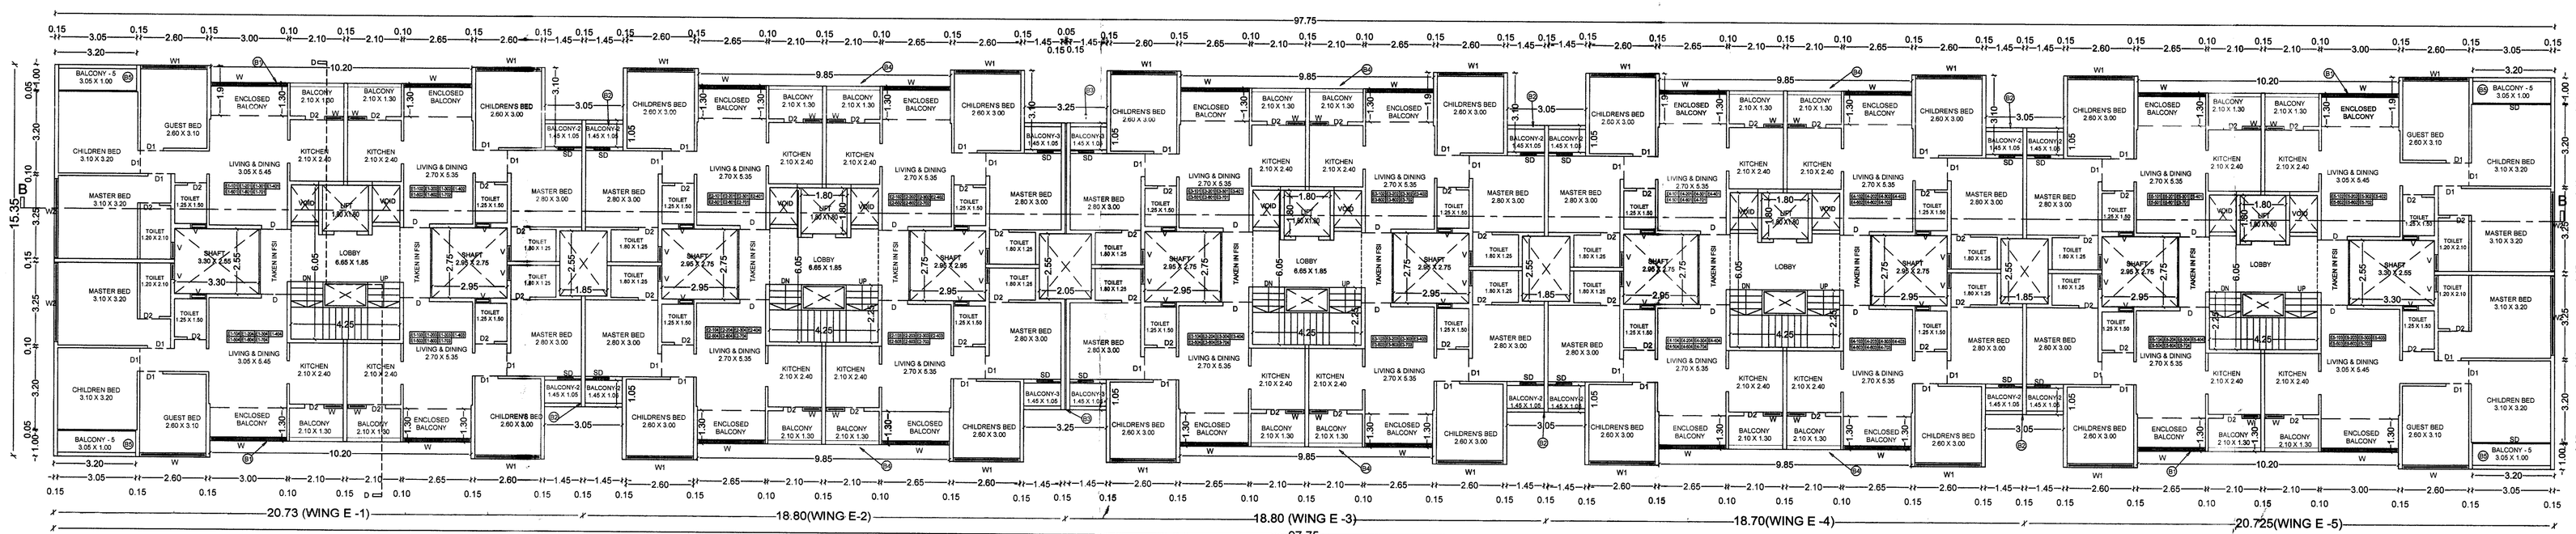


E- BUILDING TYPICAL FLOOR
(1ST TO 7TH)
(SCALE:- 1:100)

AREA CALC. FOR (E BUILDING) 1ST TO 6TH FLOOR. (IN SQM)									
		=	97.75	X	1	X	15.35	=	1500.46 2500	
DEDUCTIONS										
1	3.20	X	1.00	X	1	X	4	=	12.80	
2	10.20	X	1.95	X	1	X	4	=	79.56	
3	3.05	X	3.10	X	1	X	6	=	56.73	
4	9.85	X	1.95	X	1	X	6	=	115.25	
5	3.25	X	3.10	X	1	X	2	=	20.15	
6	3.3	X	2.55	X	1	X	2	=	16.83	514.16
7	4.25	X	6.05	X	1	X	5	=	128.56	
8	2.95	X	2.75	X	1	X	8	=	64.90	
9	1.85	X	2.55	X	1	X	3	=	14.15	
10	2.05	X	2.55	X	1	X	1	=	5.23	
TOTAL DEDUCTIONS										514.16
1500.462500		-	514.16	1	X	1		=	986.30	
NET AREA										986.30

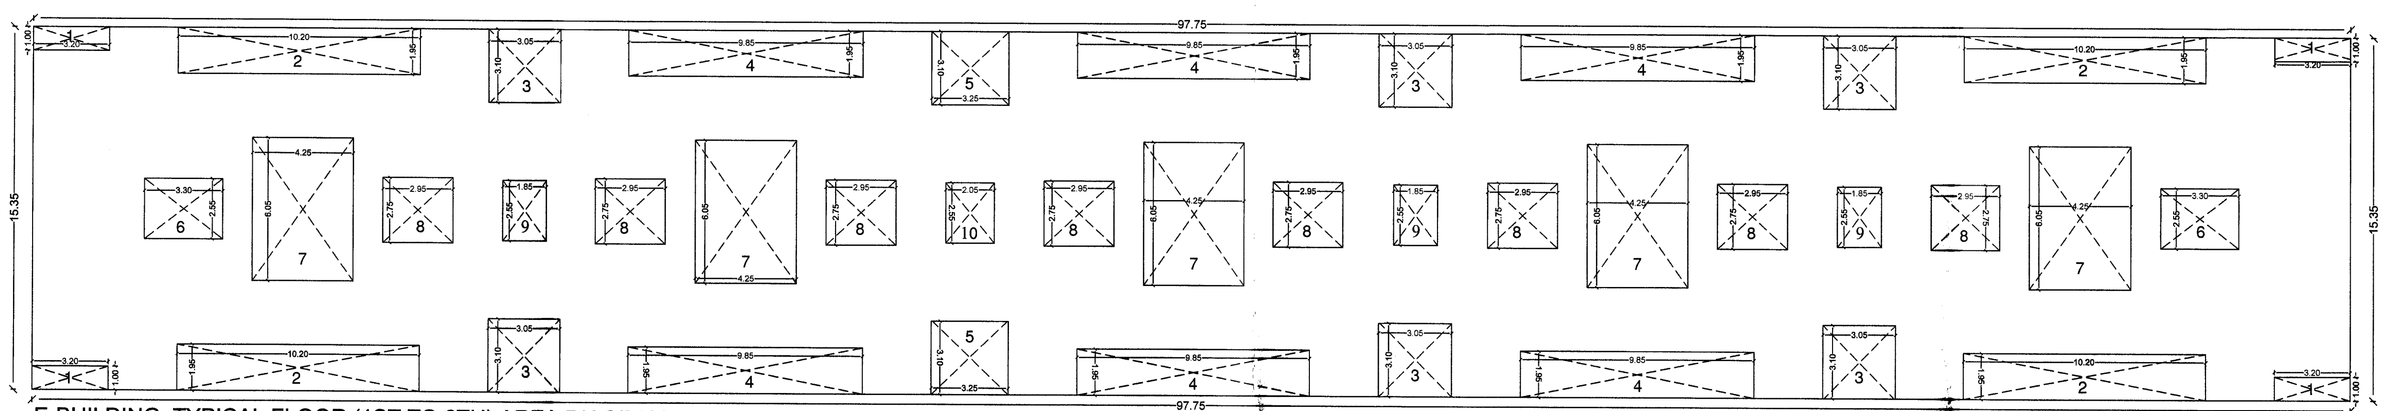

E-BUILDING TYPICAL FLOOR (1ST TO 6TH) AREA DIAGRAM
(SCALE 1:200)

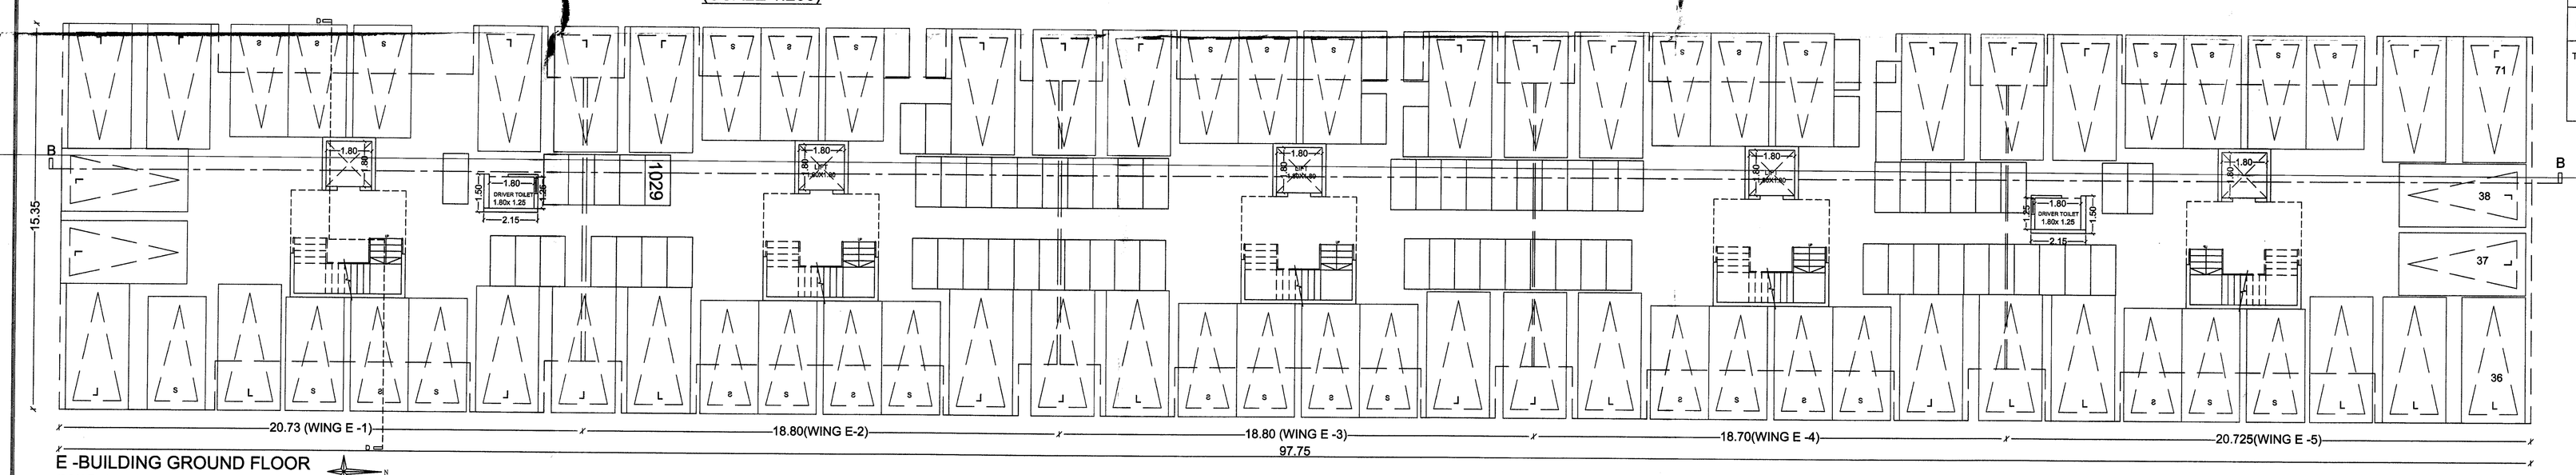

E -BUILDING GROUND FLOOR
(SCALE:- 1:100)

BUILDING - E

STAMP OF APPROVAL 8/12

APPROVED
As per the occupancing
occupancy Certificate
No. Nashik B1/28295/2022
Date : 28/03/2022

Deputy Engineer
Town Planning
Nashik Municipal Corporation,
Nashik

F.S.I.STATEMENT (E -BUILDING)				
FLOOR	RESIDENTIAL F.S.I	PERMISSIBLE 15% BALCONY	PROPOSED BALCONY	EXC. BALCONY
GROUND FL	0.00	0.000000	0.00	0.00
1ST FLOOR	986.30	147.94	168.72	20.78
2ND FLOOR	986.30	147.94	168.72	20.78
3RD FLOOR	986.30	147.94	168.72	20.78
4TH FLOOR	986.30	147.94	168.72	20.78
5TH FLOOR	986.30	147.94	168.72	20.78
6TH FLOOR	986.30	147.94	168.72	20.78
7TH FLOOR	782.41	0.00	0.00	0.00
LIFT AREA	16.20	0.00	0.00	0.00
TOTAL AREA	6716.41	887.64	1012.32	124.68

BUILT-UP AREA = 6716.41 SQ.M
DRIVERS TOILET AREA = 6.45 SQ.M
TOTAL = 6722.86 SQ.M
BALCONY AREA = 124.68 SQ.M
TOTAL = 6847.54
ANCILLARY AREA F.S.I = 469.45 SQ.M

TOTAL BUILT-UP AREA = 7316.99 SQ.M

BALCONY AREA CALC. FOR (BUILDING E) 1ST TO 7TH FLOOR. (IN SQM)										
B1	10.20	X	1.30	X	1	X	4	=	53.04	
B2	3.05	X	1.05	X	1	X	6	=	19.22	
B3	3.25	X	1.05	X	1	X	2	=	6.83	168.72
B4	9.85	X	1.30	X	1	X	6	=	76.83	
B5	3.20	X	1.00	X	1	X	4	=	12.80	
TOTAL										168.72
TYPICAL 1ST TO 7TH FLOOR										1,181.04

CARPET AREA (WING -E1)						
FLOOR NAME	FLAT NO.	CARPET AREA PER FLAT	BALCONY	TOTAL	TOTAL FLAT NOS.	TOTAL
TYPICAL FIRST TO SEVENTH FLOOR	101,104,201,204,301,304,401,404, 501,504,601,604,701,704	57.22	8.15	65.37	14	915.18
	102,103,202,203,302,303,402,403, 502,503,602,603,702,703	39.76	6.72	46.48	14	650.72

CARPET AREA (TYPICAL WING - E2,E3 & E4)						
FLOOR NAME	FLAT NO.	CARPET AREA PER FLAT	BALCONY	TOTAL	TOTAL FLAT NOS.	TOTAL
TYPICAL FIRST TO SEVENTH FLOOR	101,102,103,104,201,202,203, 204,301,302,303,304,401,402, 403,404,501,502,503,504,601, 602,603,604,701,702,703,704	39.76	6.72	46.48	28	1301.44

CARPET AREA (WING -E5)						
FLOOR NAME	FLAT NO.	CARPET AREA PER FLAT	BALCONY	TOTAL	TOTAL FLAT NOS.	TOTAL
TYPICAL FIRST TO SEVENTH FLOOR	101,104,201,204,301,304,401,404, 501,504,601,604,701,704	39.76	6.72	46.48	14	650.72
	102,103,202,203,302,303,402,403, 502,503,602,603,702,703	57.22	8.15	65.37	14	915.18

PART COMPLETION PLAN FOR GROUP HOUSING SCHEME 'APNA GHAR ' ON GANGAPUR S. NO.49/1/2 CANAL ROAD, SOMESHWAR- SATPUR LINK ROAD , DISTRICT- NASHIK FOR :-
Shweta Infrastructures And Housing India Pvt. Ltd.

SIGNATURE OF ARCHITECT	SIGNATURE OF STRUCTURAL ENG.	SIGNATURE OF OWNER

ARCHITECT
SUMIT & BANSRI KUMATH

Gauri Bungalow, SSA-4,
Ashwin Nagar, Nashik-422009.
Ph-0253 2394485
Email- sumitkumath@gmail.com
WEB: sumitkumath.com