

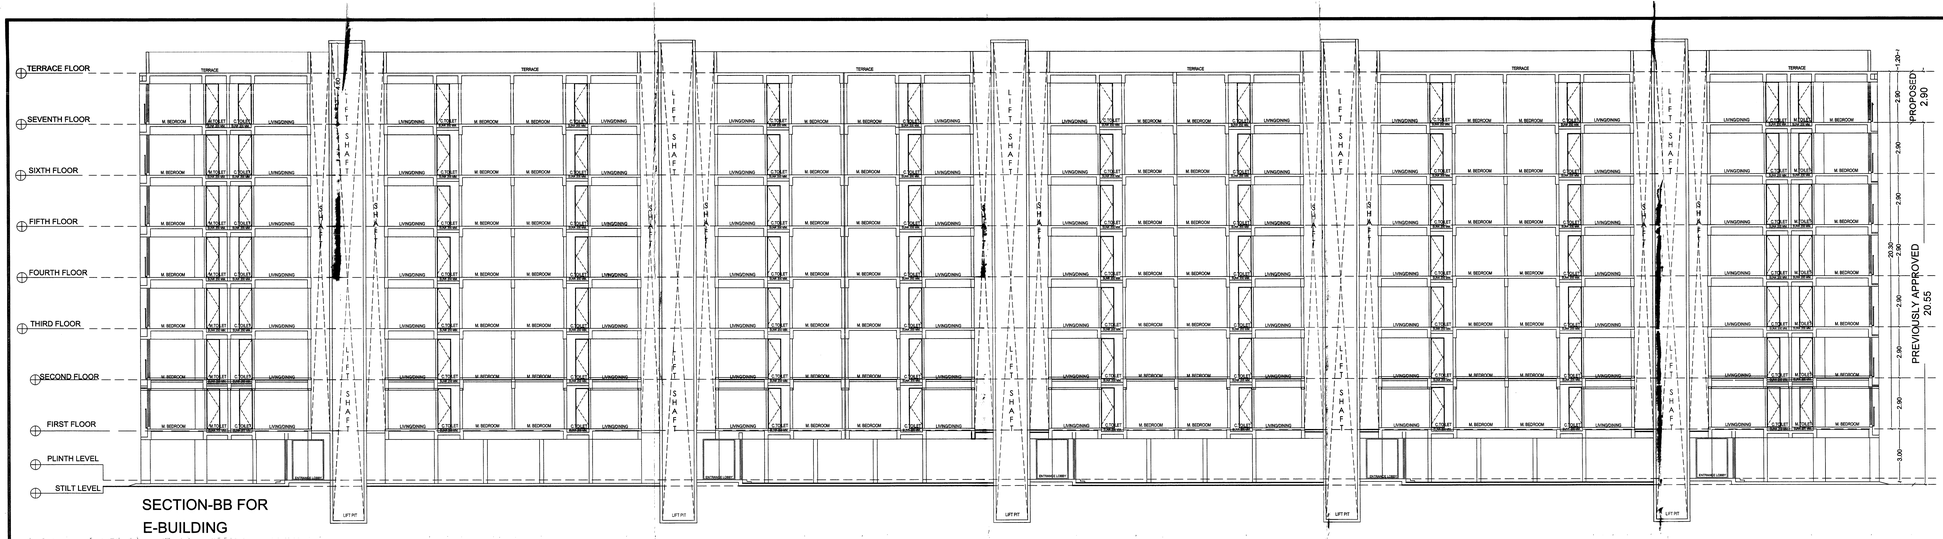


SECTION-BB FOR
E-BUILDING
(SCALE:- 1:100)

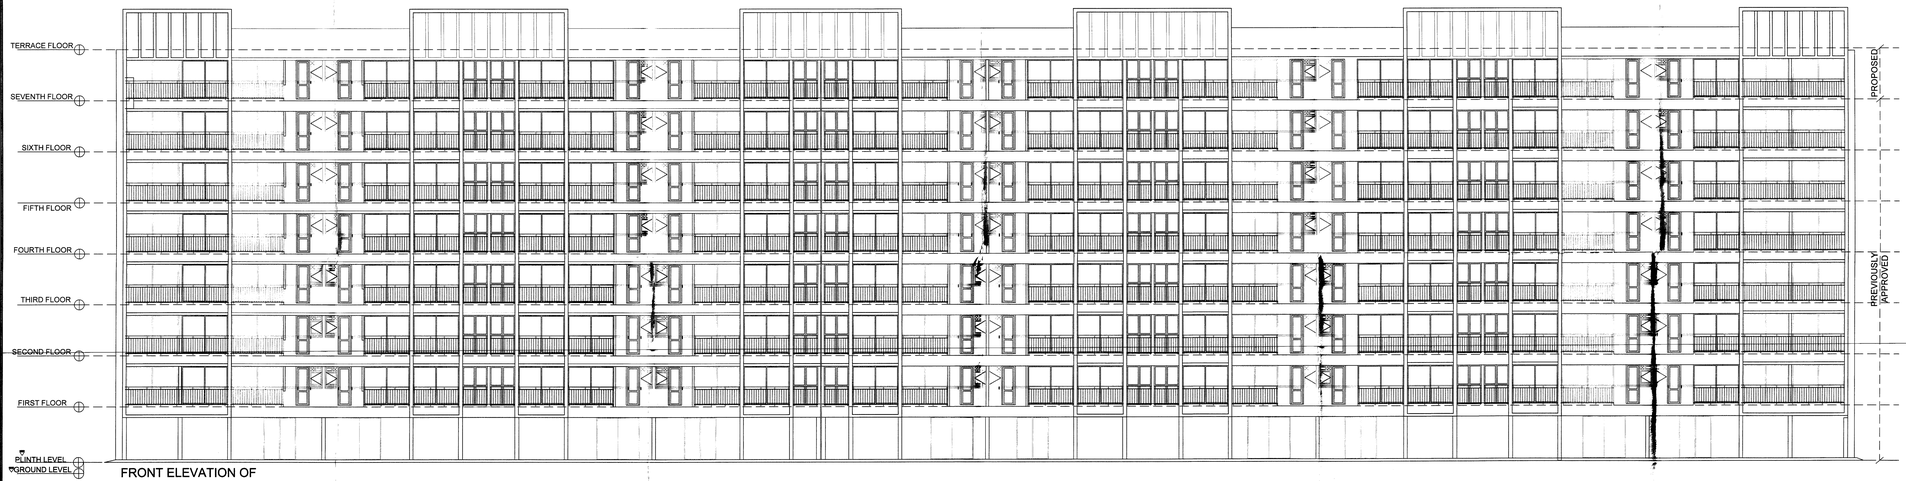

FRONT ELEVATION OF
E-BUILDING
(SCALE:- 1:100)

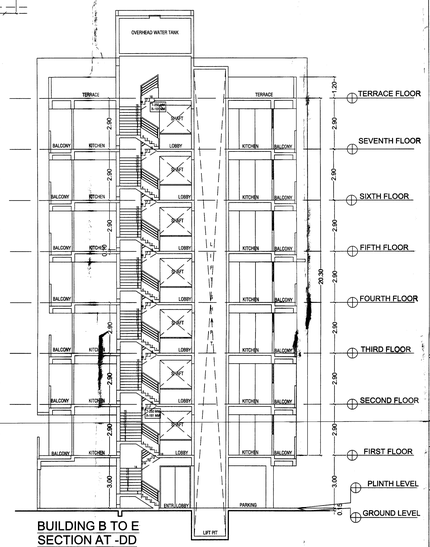

BUILDING B TO E
SECTION AT -DD
SCALE -1:100

STAMP OF APPROVAL 9/12

APPROVED
As per the accompaining
occupancy Certificate
No. NMC/TP(1)/284/45/2022
Date: 29/03/2022

EXECUTIVE ENGINEER
TOWN PLANNING
Nashik Municipal Corporation
Nashik

PART COMPLETION PLAN FOR GROUP HOUSING SCHEME 'APNA GHAR ' ON GANGAPUR S. NO.49/1/2 CANAL ROAD, SOMESHWAR- SATPUR LINK ROAD , DISTRICT- NASHIK FOR :-
Shweta Infrastructures And Housing India Pvt. Ltd.

SIGNATURE OF ARCHITECT	SIGNATURE OF STRUCTURAL ENG.	SIGNATURE OF OWNER

ARCHITECT
SUMIT & BANSRI KUMATH

Gauri Bungalow, SSA-4,
Ashwin Nagar, Nashik-422009.
Ph-0253 2394485
Email- sumitkumath@gmail.com
WEB: sumitkumath.com