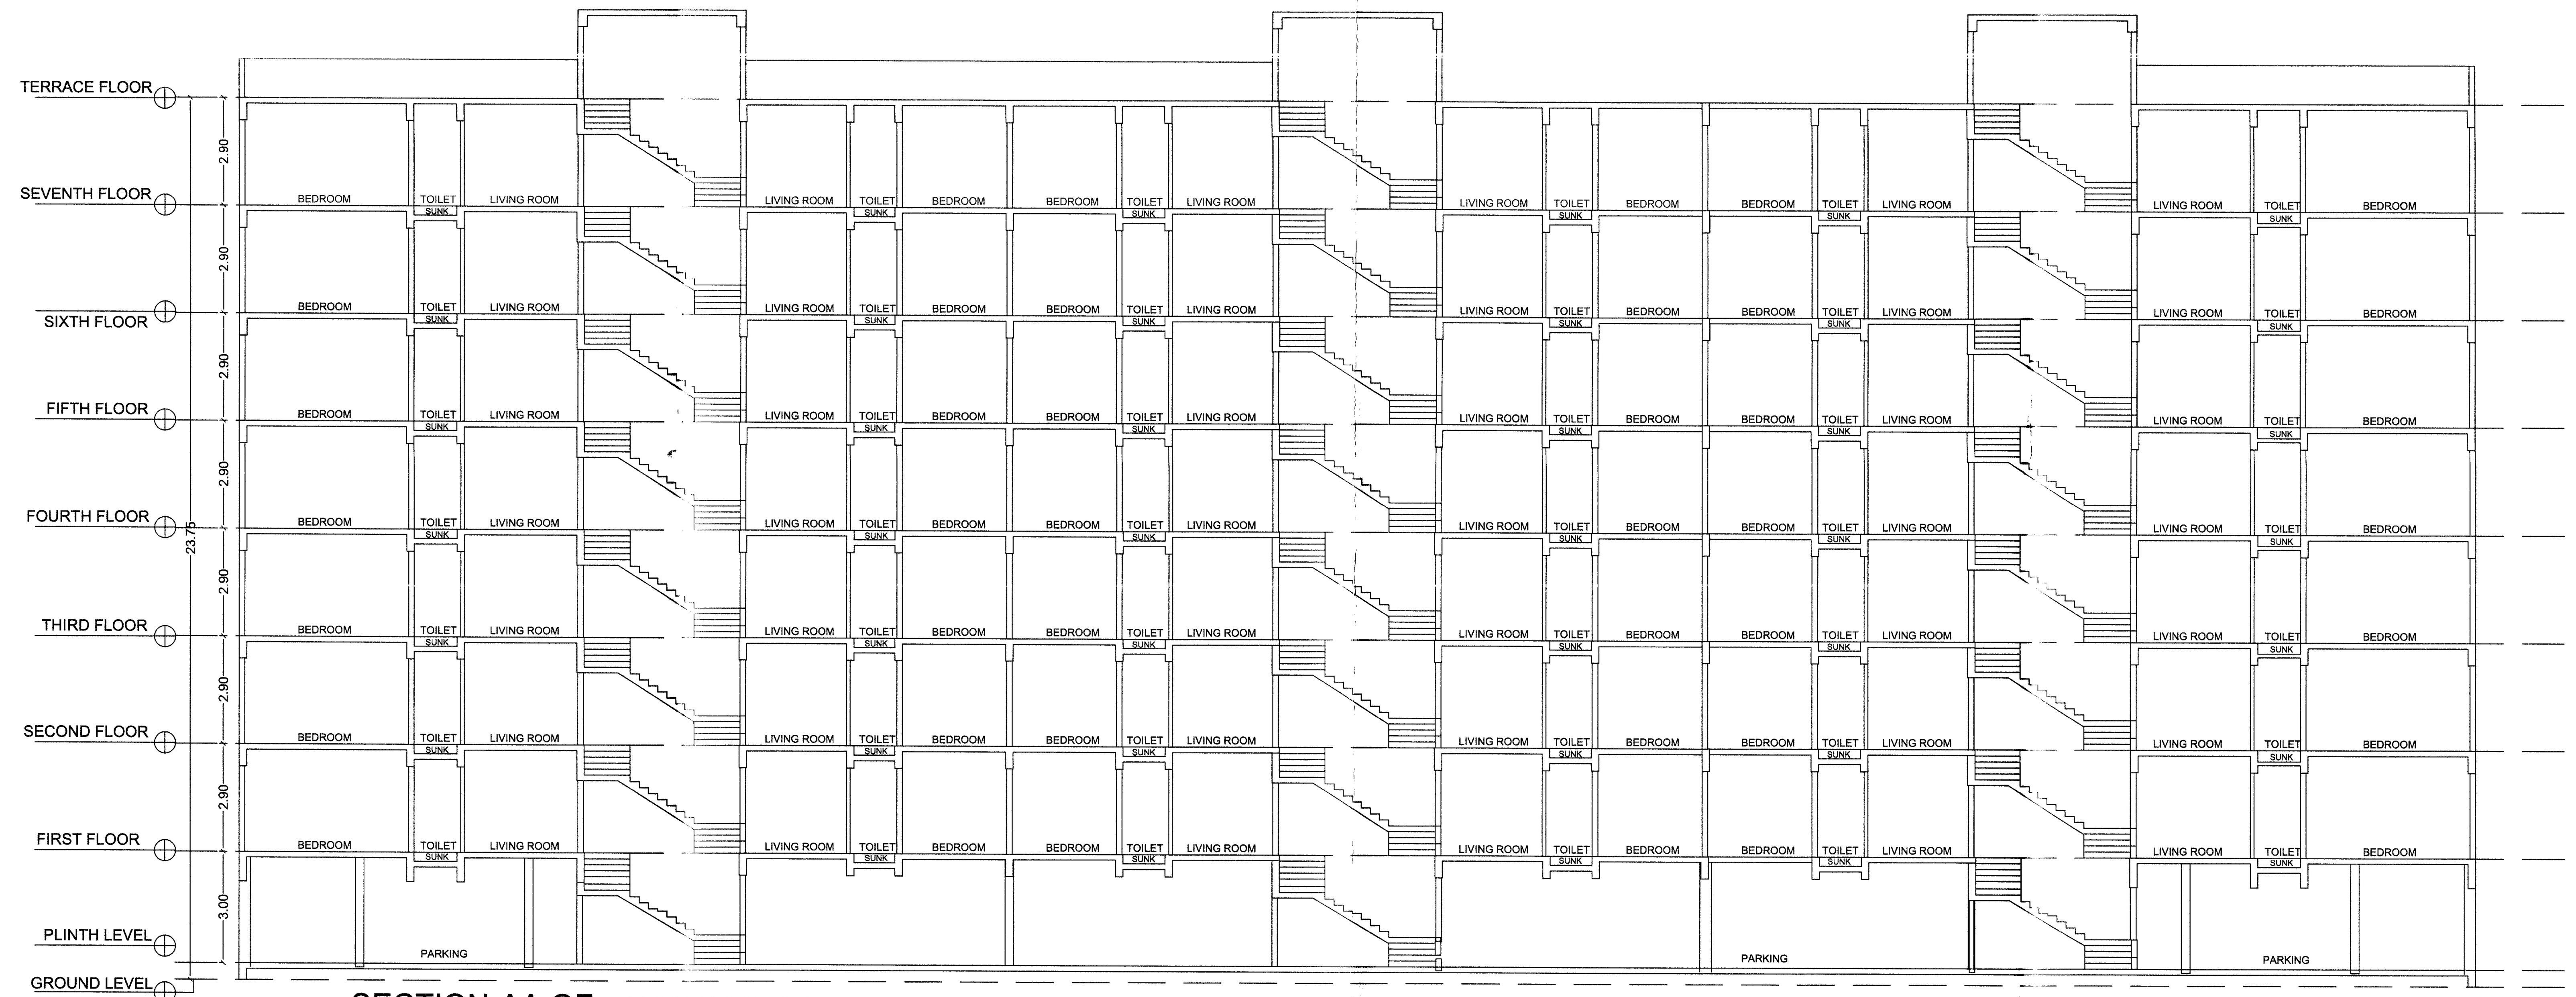

SECTION-AA OF C BUILDING NOT FOR COMPLETION

(SCALE:- 1:100)

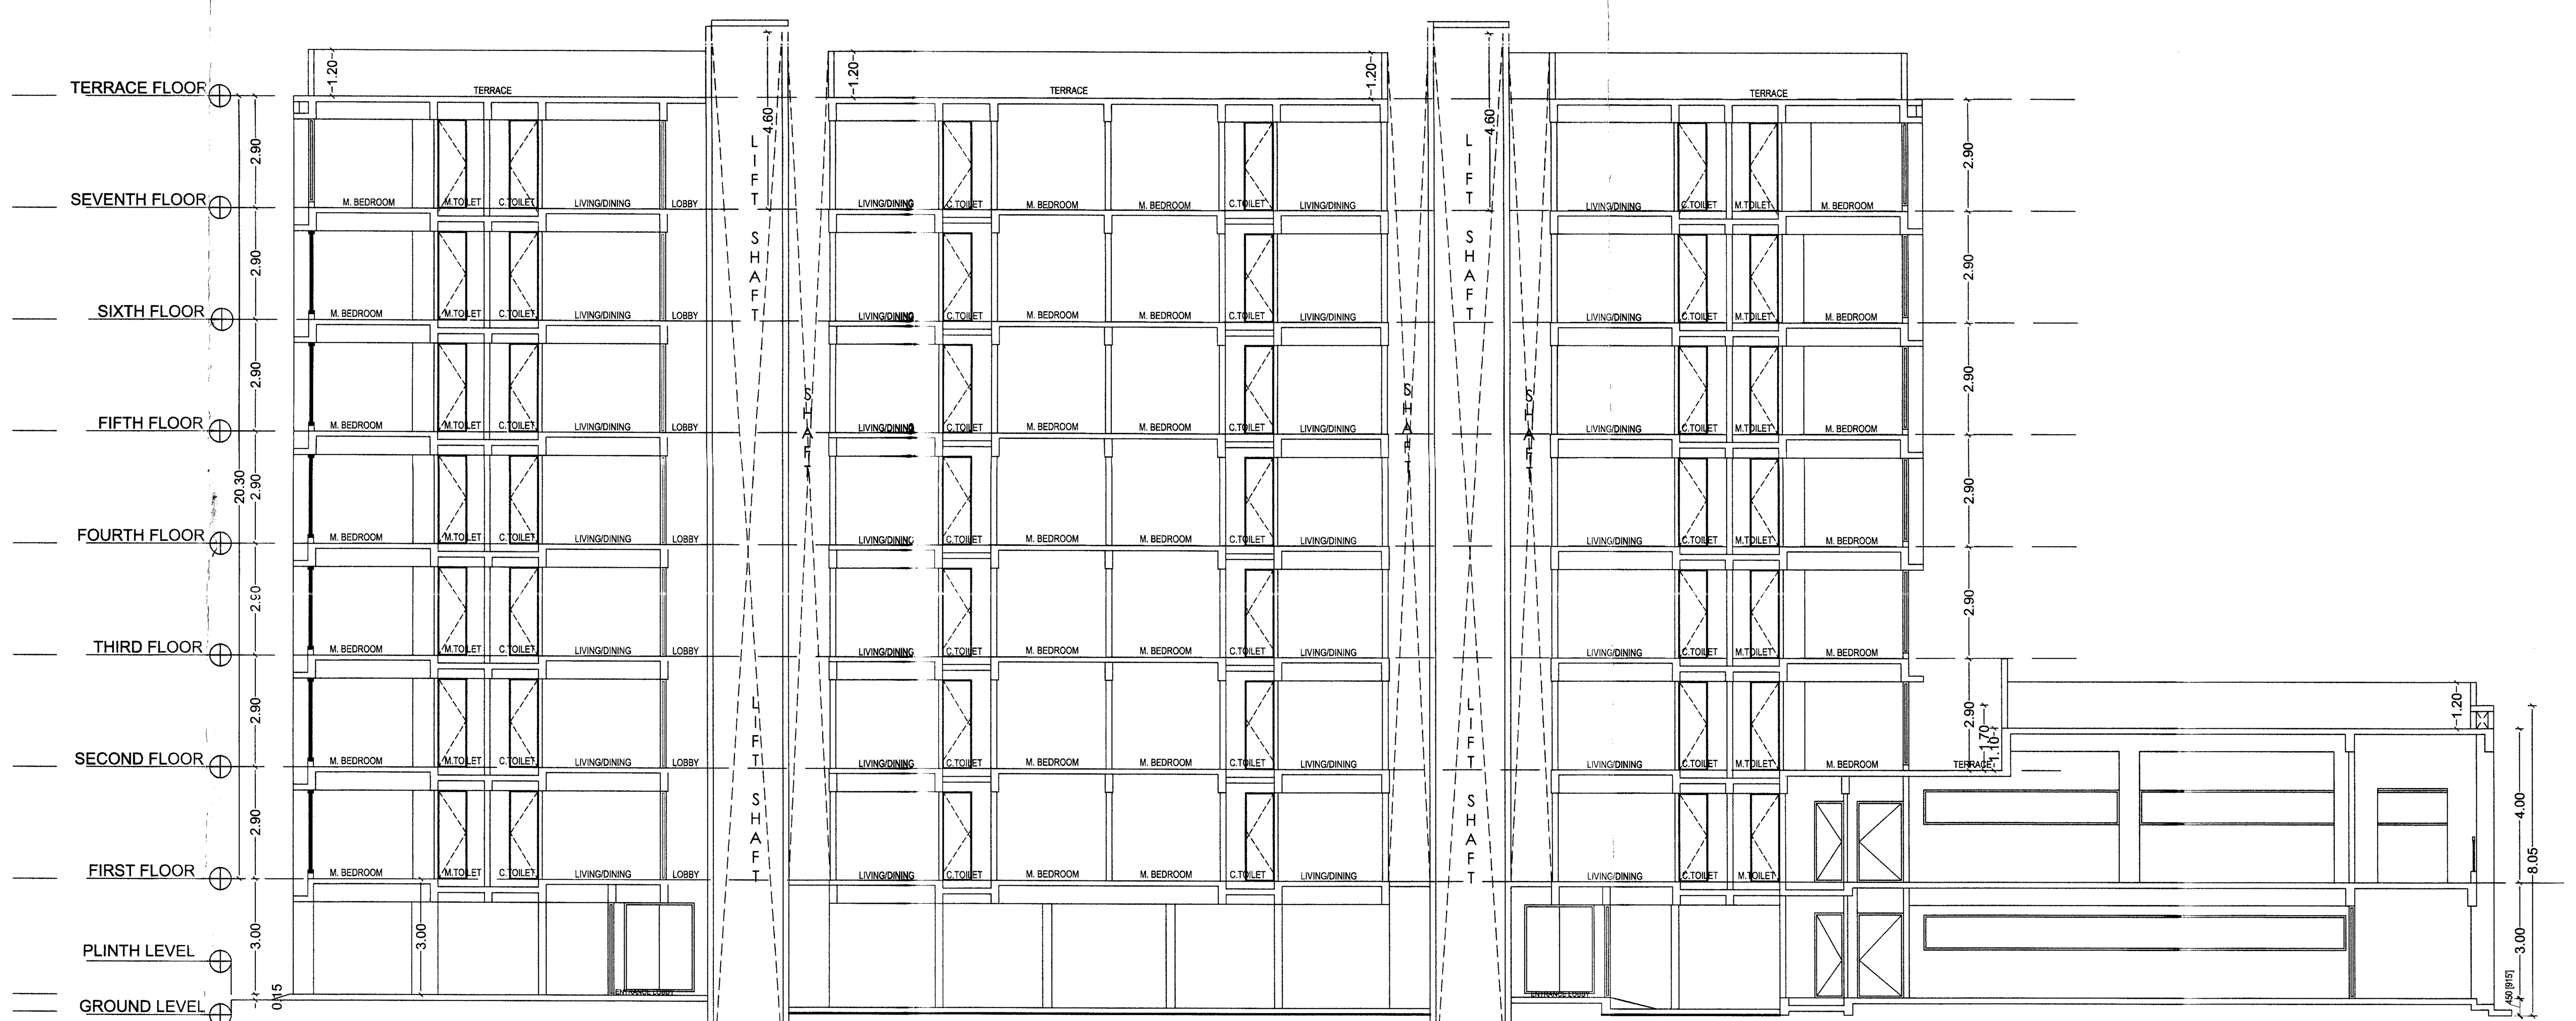

SECTION-CC FOR D BUILDING

(SCALE:- 1:100)

FRONT ELEVATION OF C-BUILDING NOT FOR COMPLETION

(SCALE:- 1:100)

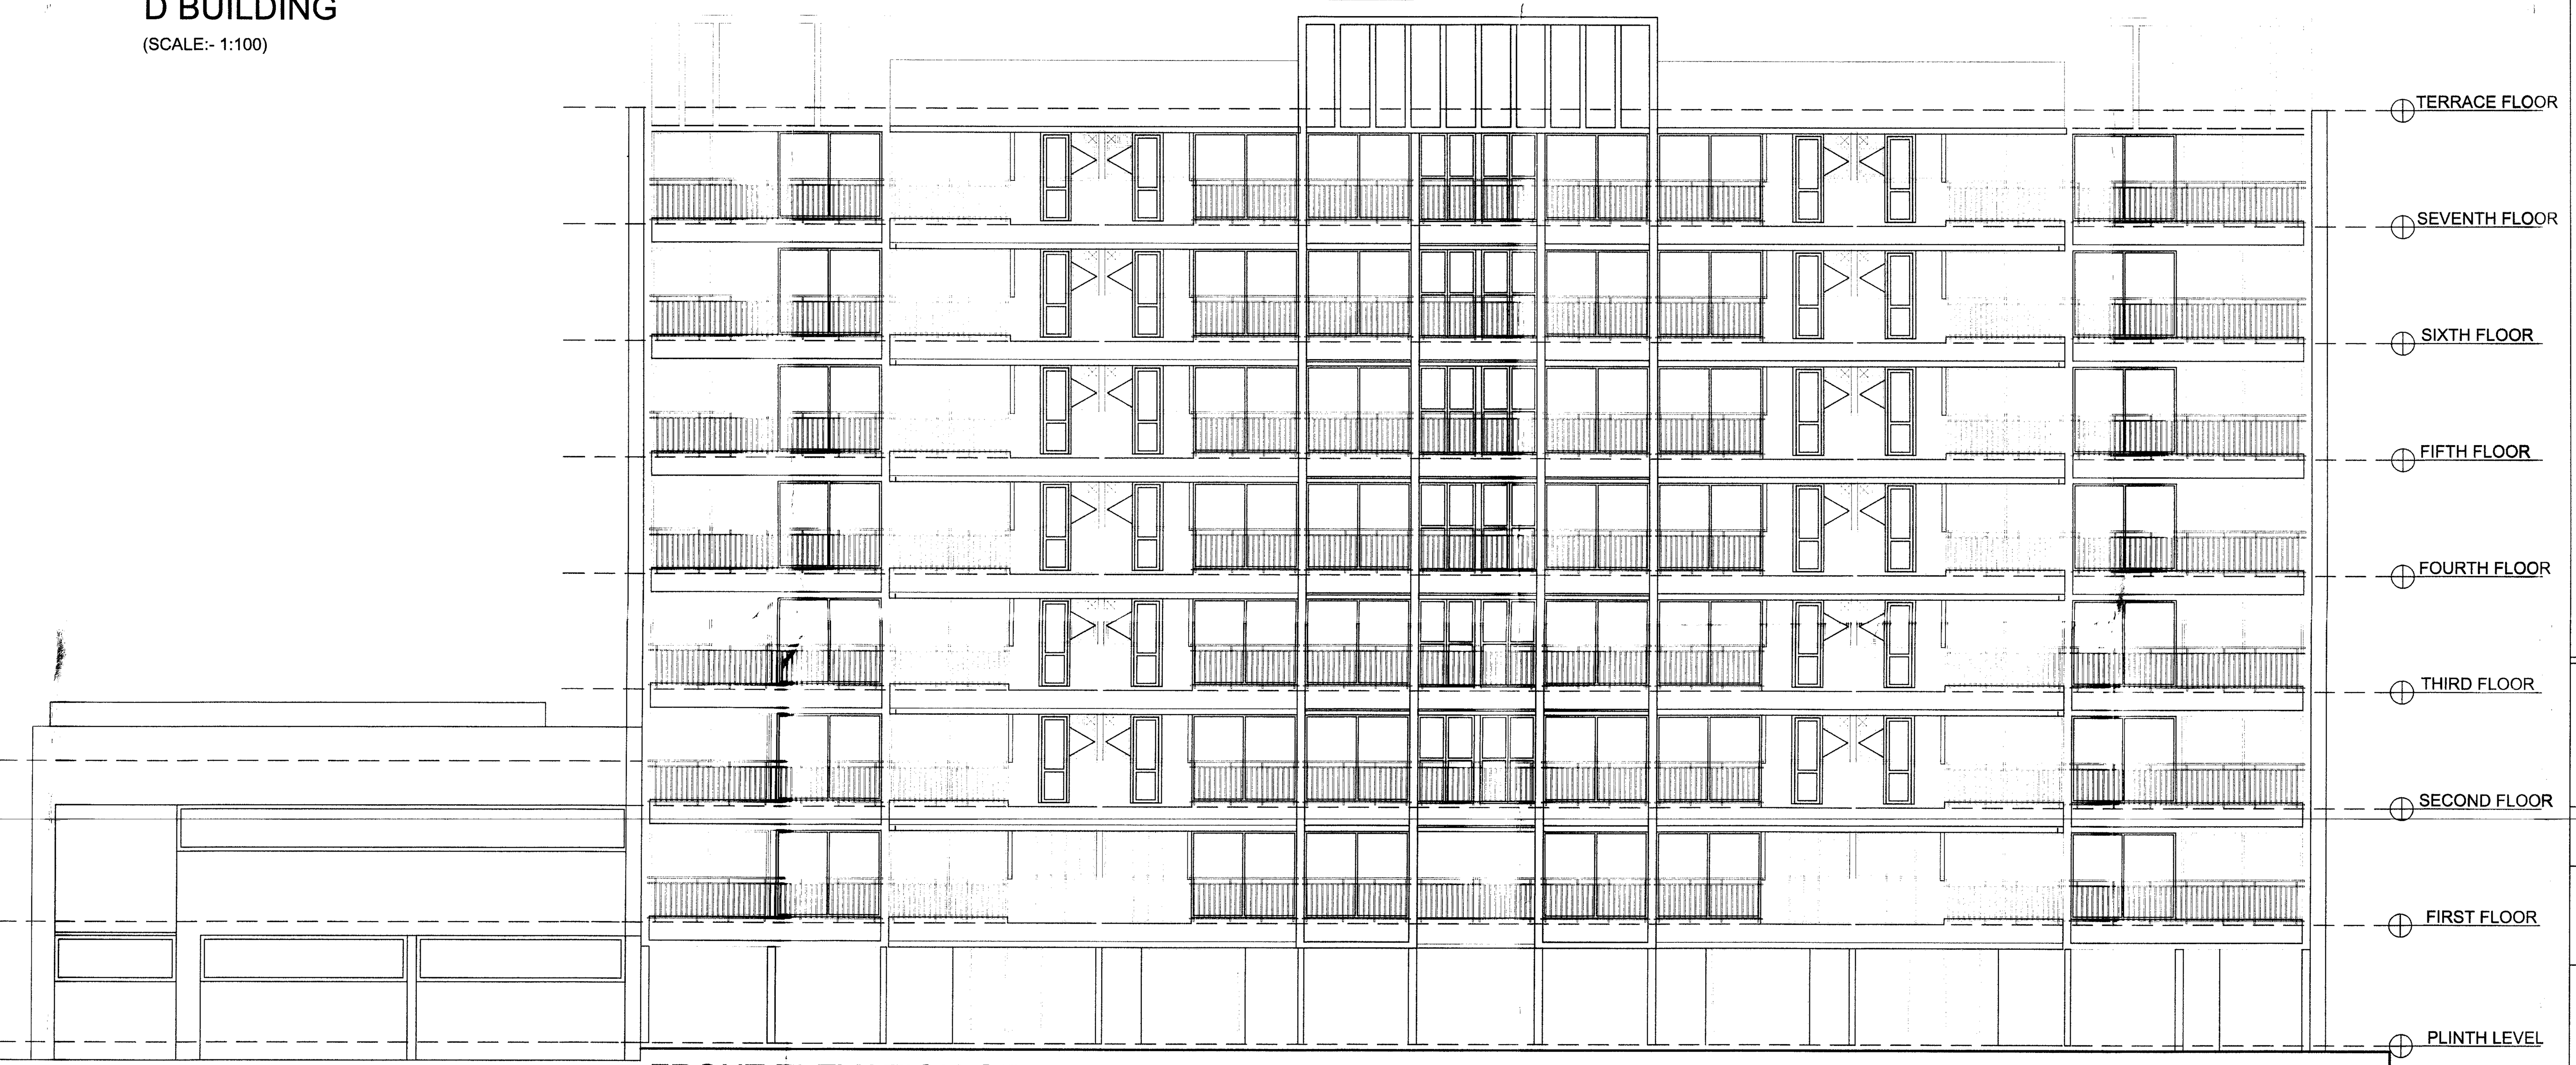

FRONT ELEVATION OF D-BUILDING

(SCALE:- 1:100)

STAMP OF APPROVAL 11/12

APPROVED
B1/29295/2022
Date : 28/03/2022
Nashik Municipal Corporation
Nashik

PART COMPLETION PLAN FOR GROUP HOUSING SCHEME 'APNA GHAR ' ON GANGAPUR S. NO.49/1/2 CANAL ROAD, SOMESHWAR- SATPUR LINK ROAD , DISTRICT- NASHIK FOR :-
Shweta Infrastructures And Housing India Pvt. Ltd.

SIGNATURE OF ARCHITECT	SIGNATURE OF STRUCTURAL ENG.	SIGNATURE OF OWNER

ARCHITECT
SUMIT & BANSRI KUMATH

Gauri Bungalow, SSA-4,
Ashwin Nagar, Nashik-422009.
Ph-0253 2394485
Email- sumitkumath@gmail.com
WEB: sumitkumath.com