
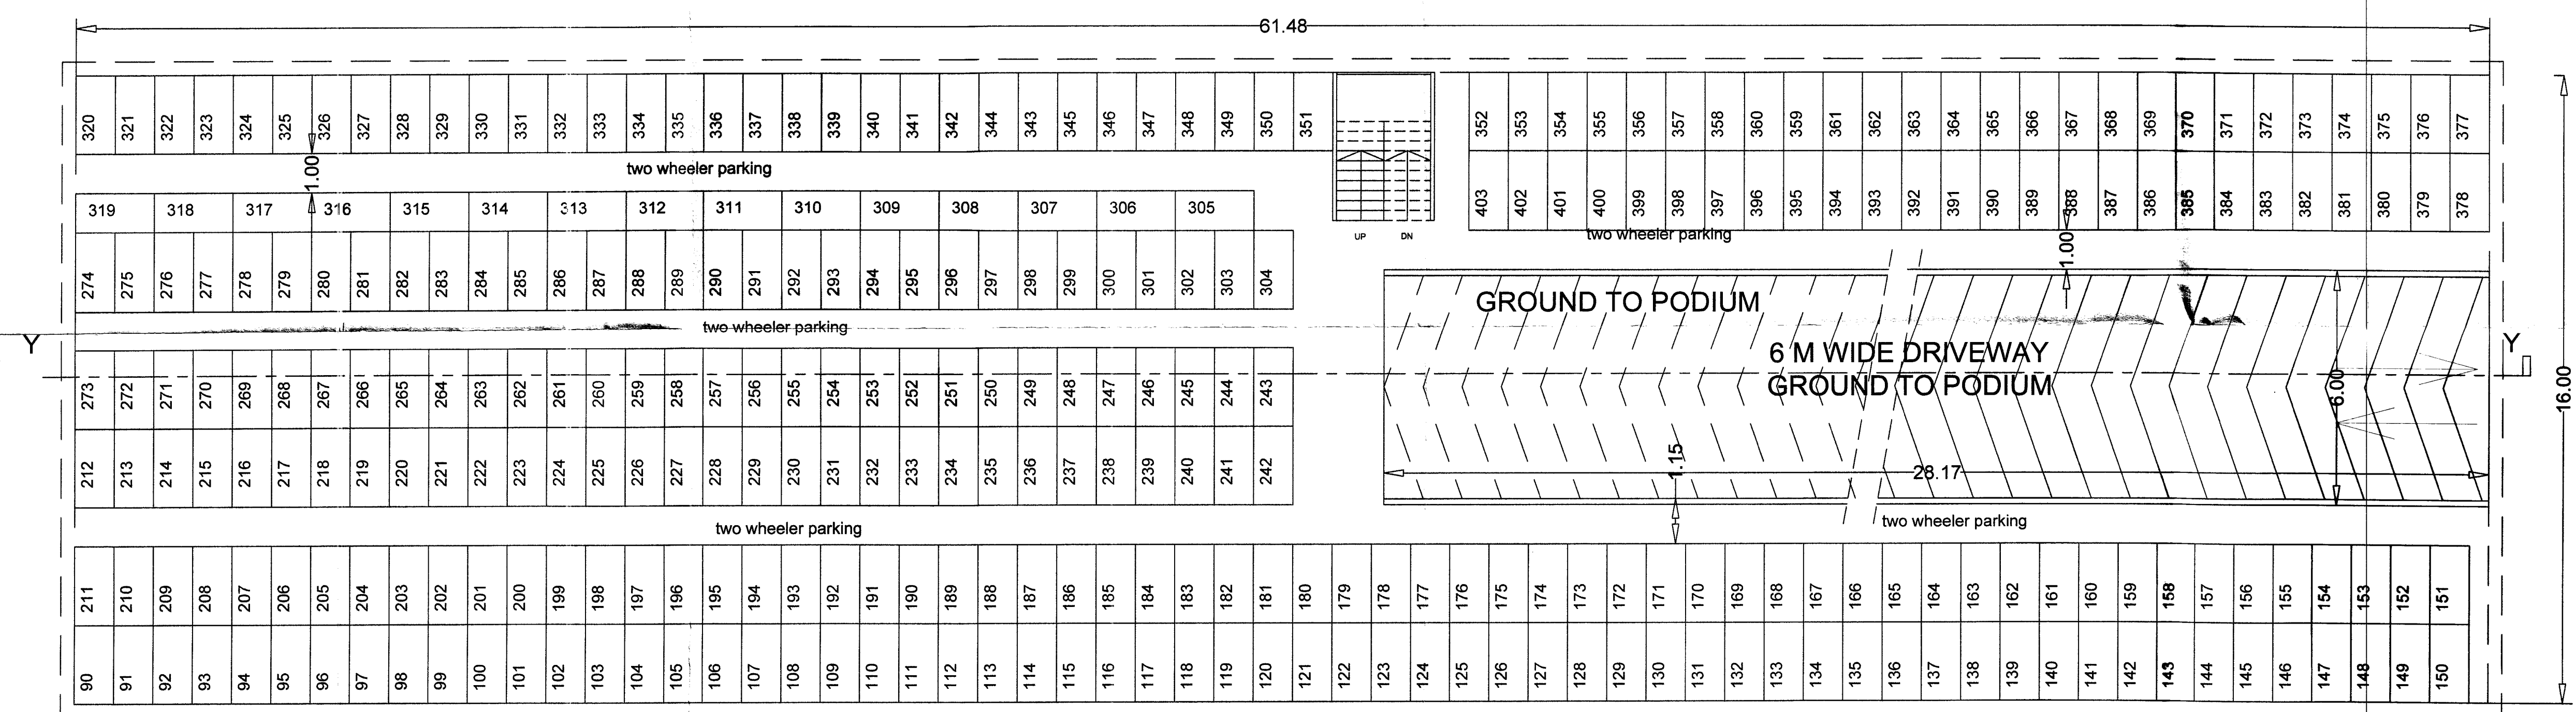
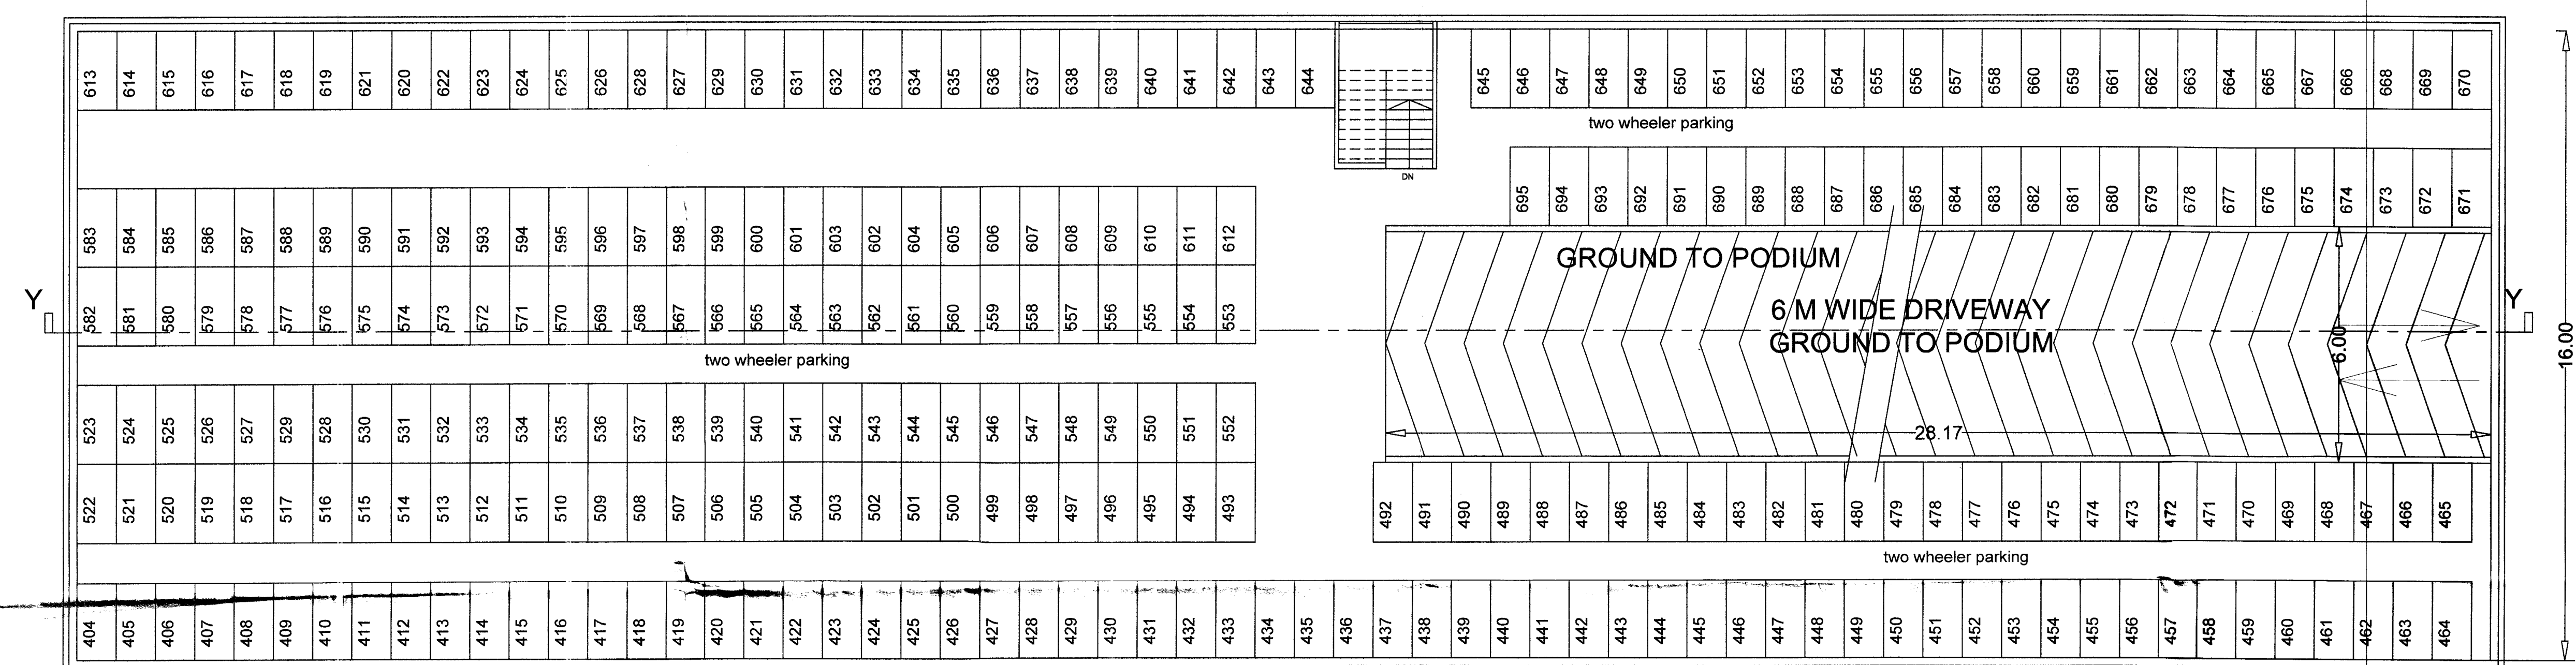


APPROVED
18/12/2025/2022
28/12/2022

TOWN PLANNING
Nashik Municipal Corporation
Nashik

AS

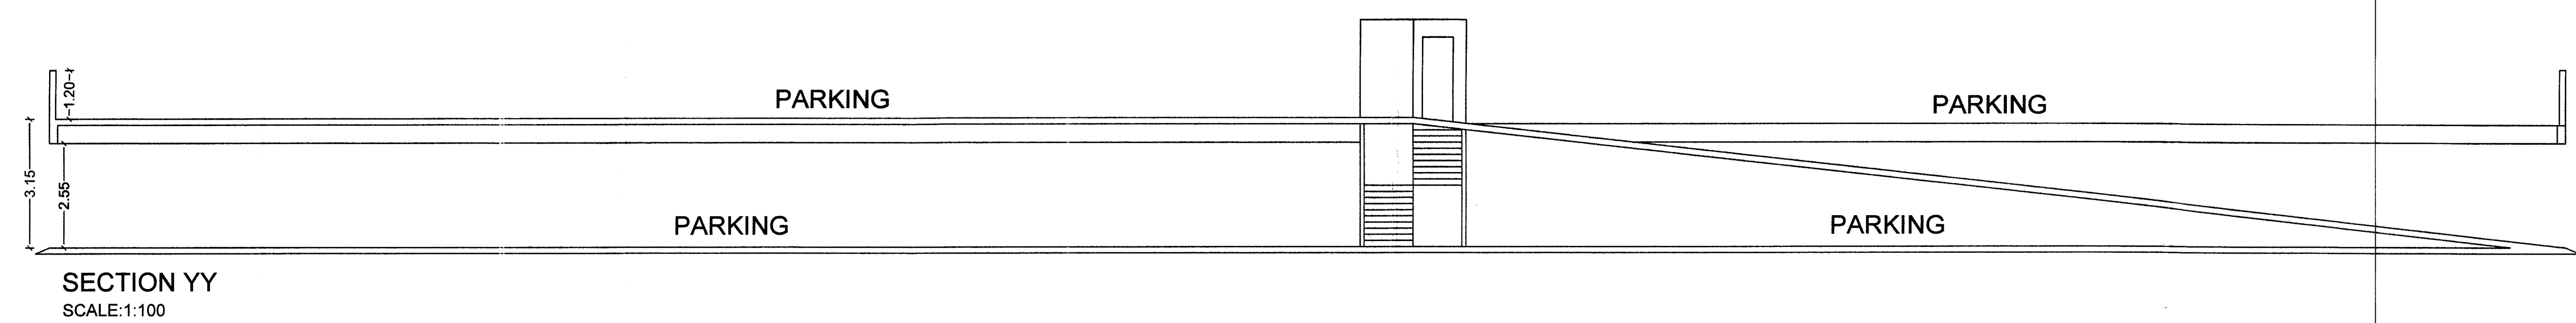

PART COMPLETION PLAN FOR GROUP HOUSING
SCHEME 'APNA GHAR' ON GANGAPUR S. NO.49/1/2
CANAL ROAD, SOMESHWAR- SATPUR LINK ROAD,
DISTRICT- NASHIK FOR :-
Shweta Infrastructures And Housing India Pvt. Ltd.

SIGNATURE OF ARCHITECT SIGNATURE OF STRUCTURAL ENG. SIGNATURE OF OWNER

Sumit Kumath
Sumit Kumath
Sumit Kumath

ARCHITECT
SUMIT & BANSRI KUMATH

Gauri Bungalow, SSA-4,
Ashwin Nagar, Nashik-422009.
Ph-0253 2394485
Email- sumitkumath@gmail.com
WEB: sumitkumath.com