


FULL COMPLETION PLAN FOR GROUP HOUSING
SCHEME 'APNA GHAR' ON GANGAPUR S. NO.49/1/2
CANAL ROAD, SOMESHWAR- SATPUR LINK ROAD,
DISTRICT- NASHIK FOR :-
Shweta Infrastructures And Housing India Pvt. Ltd.

APPROVED


As per the accompanying
occupancy Certificate
No. Nashik/ 29970/2022
Date: 11/11/2022

Executive Engineer
TOWN PLANNING
Nashik Municipal Corporation
Nashik

AREA CALC. FOR (D BUILDING) GROUND FLOOR. (IN SQM)									
AREA OF BLOCK	=	14.89	X	1	X	6.85	=	102.00	
DEDUCTIONS									
1	11.54	X	.75	X	1	X	2	=	17.31
TOTAL DEDUCTIONS									17.31
102.00	-	17.31	X	1	X	1	=		84.69
NET AREA BUILT-UP AREA									84.69

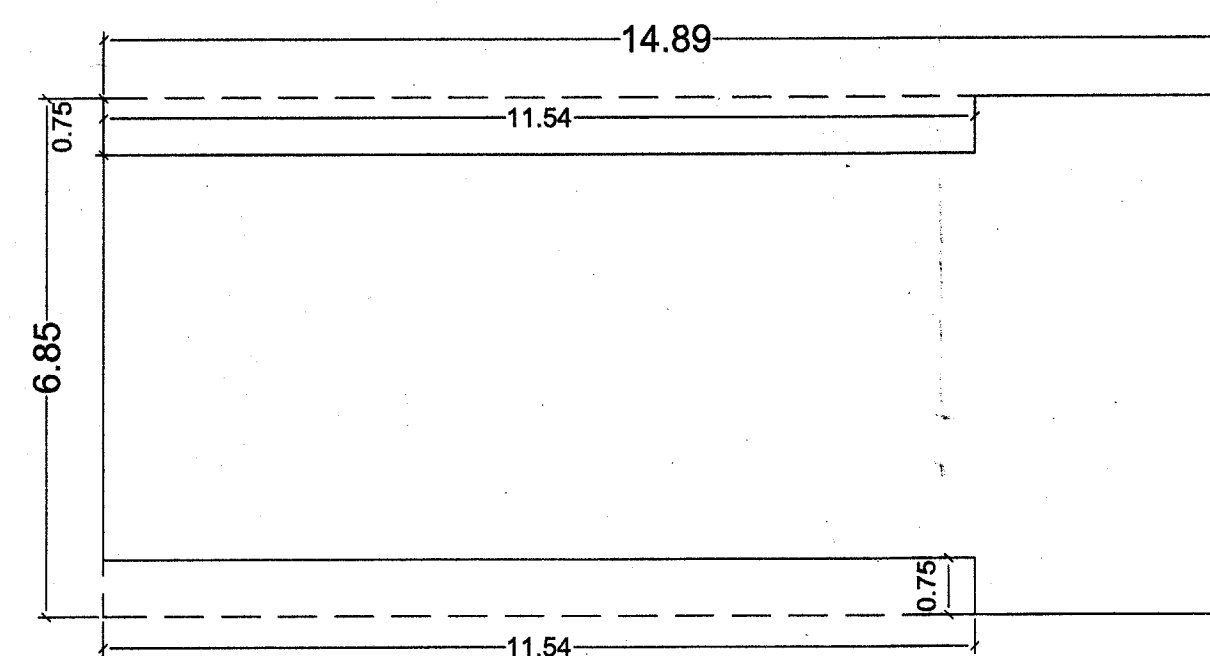


D-BUILDING GROUND FLOOR AREA DIAGRAM
SCALE:1:100

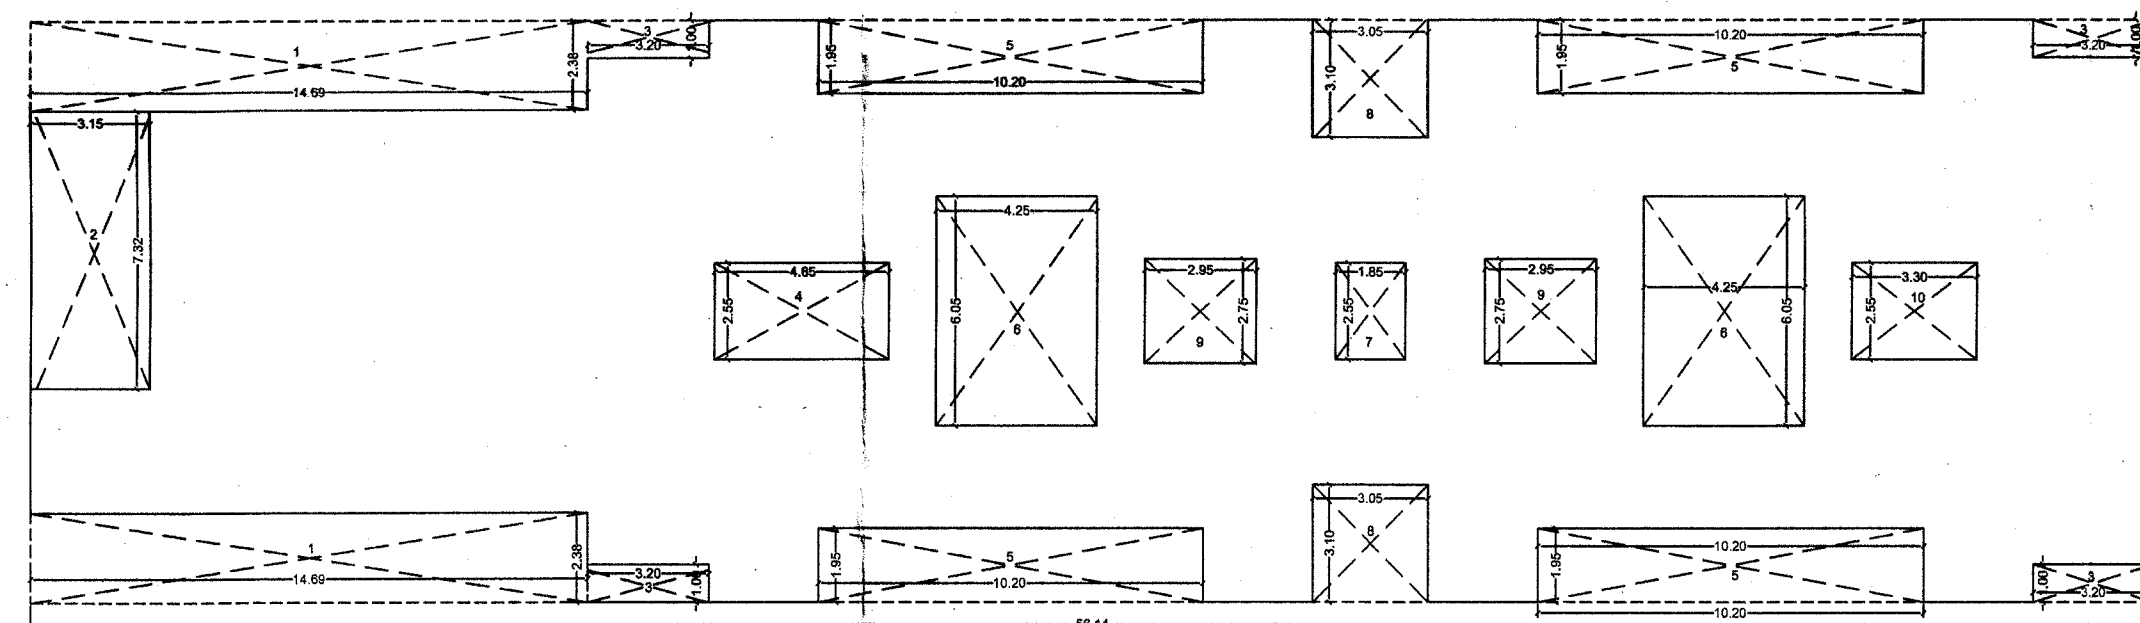


D-BUILDING FIRST FLOOR AREA DIAGRAM
SCALE:1:200

AREA CALC. FOR (D-BUILDING) 1ST FLOOR. (IN SQM)									
AREA OF BLOCK	=	56.14	X	15.35	X	1	=	861.75	
DEDUCTIONS									
1	14.69	X	2.38	X	1	X	2	=	69.92
2	3.15	X	7.32	X	1	X	1	=	23.06
3	3.20	X	1.00	X	1	X	4	=	12.80
4	4.65	X	2.55	X	1	X	1	=	11.86
5	10.20	X	1.95	X	1	X	4	=	79.56
6	4.25	X	6.05	X	1	X	2	=	51.43
7	1.85	X	2.55	X	1	X	1	=	4.72
8	3.05	X	3.10	X	1	X	2	=	18.91
9	2.95	X	2.75	X	1	X	2	=	16.23
10	3.30	X	2.55	X	1	X	1	=	8.41
TOTAL DEDUCTIONS									296.90
861.75	-	296.90	X	1	X	1	=		564.85
NET AREA									564.85

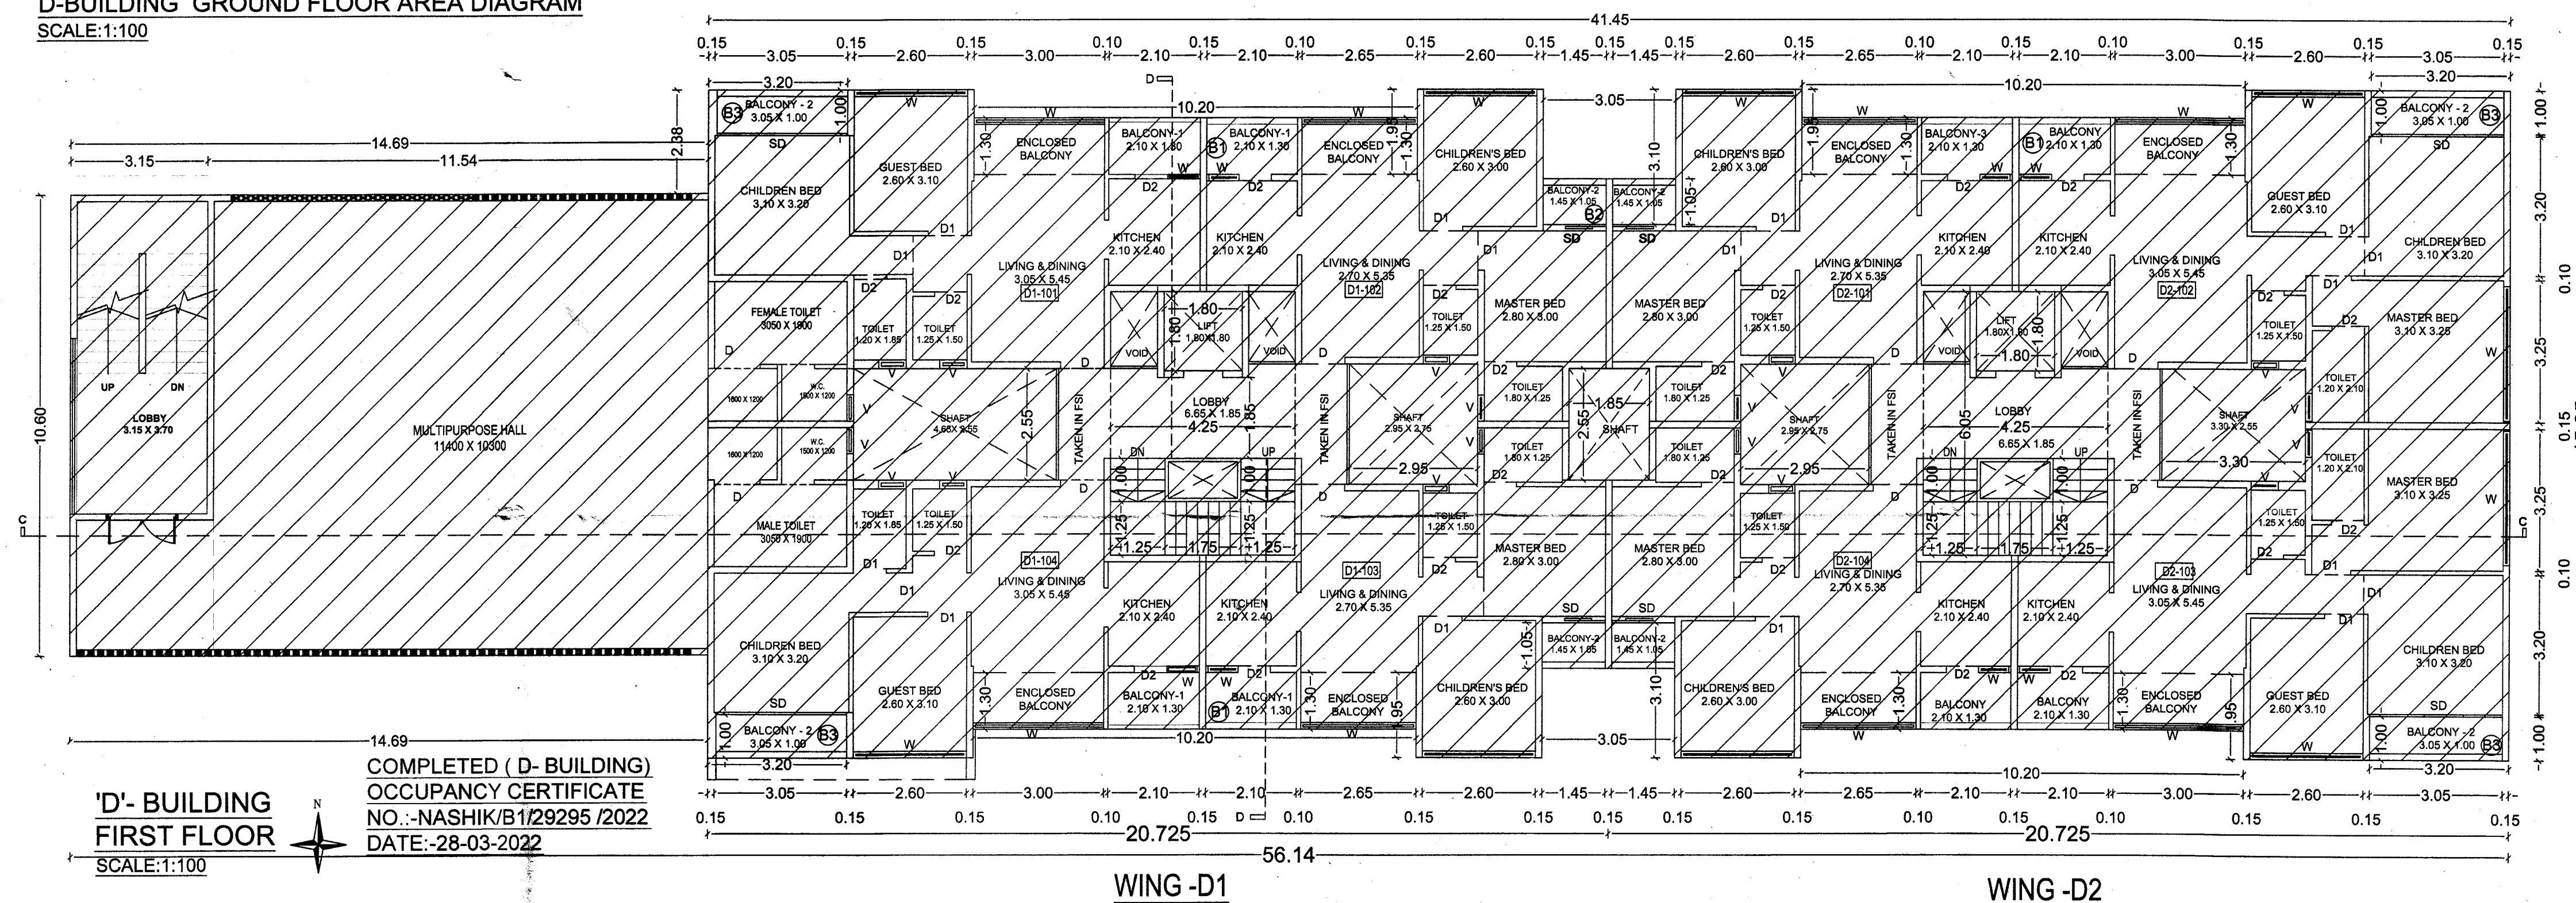

'D'- BUILDING
FIRST FLOOR
SCALE:1:100

COMPLETED (D-BUILDING)
OCCUPANCY CERTIFICATE
NO.:NASHIK/B1/29295 /2022
DATE:-28-03-2022

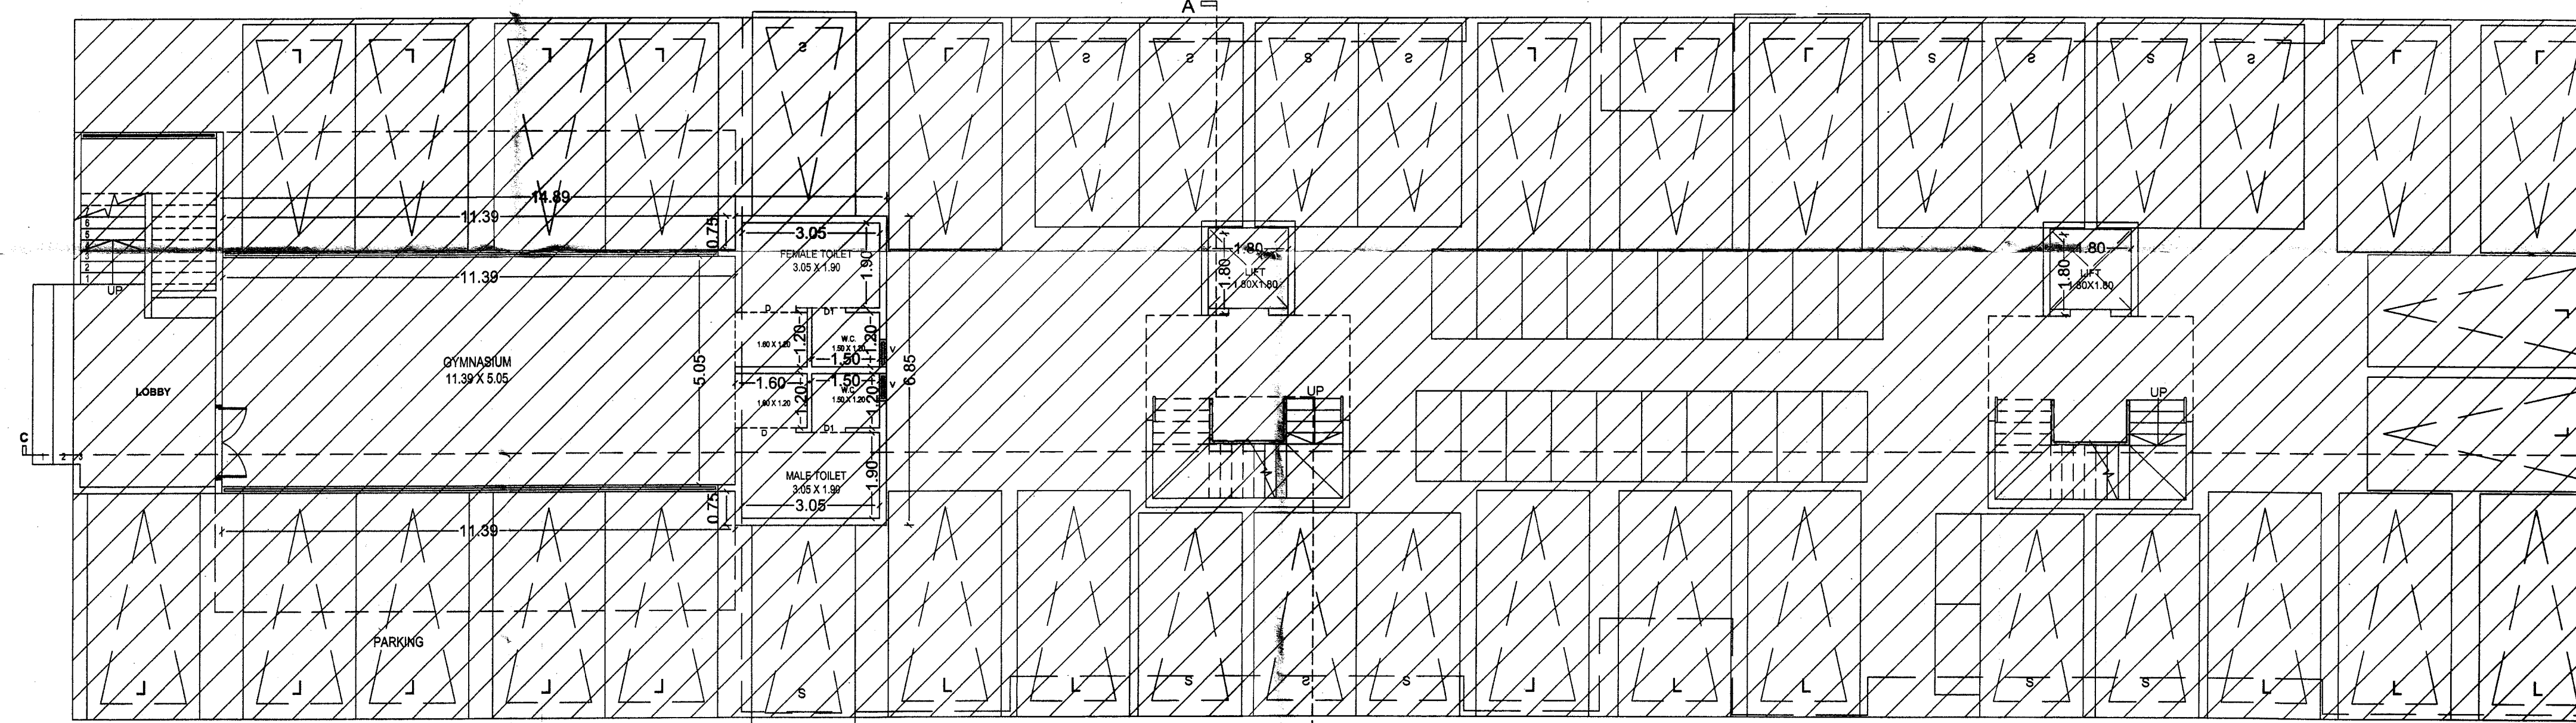

'D'- BUILDING
GROUND FLOOR
SCALE:1:100

COMPLETED (D-BUILDING)
OCCUPANCY CERTIFICATE
NO.:NASHIK/B1/29295 /2022
DATE:-28-03-2022

SIGNATURE OF
ARCHITECT

SIGNATURE OF
STRUCTURAL ENG.

SIGNATURE OF
OWNER

ARCHITECT
SUMIT & BANSRI KUMATH

Gauri Bungalow, SSA-4,
Ashwin Nagar, Nashik-422009.
Ph-0253 2394485
Email- sumitkumath@gmail.com
WEB: sumitkumath.com