


SECTION-BB FOR E-BUILDING

(SCALE:- 1:100)


COMPLETED (D- BUILDING)
OCCUPANCY CERTIFICATE
NO.:-NASHIK/B1/29295 /2022
DATE:-28-03-2022

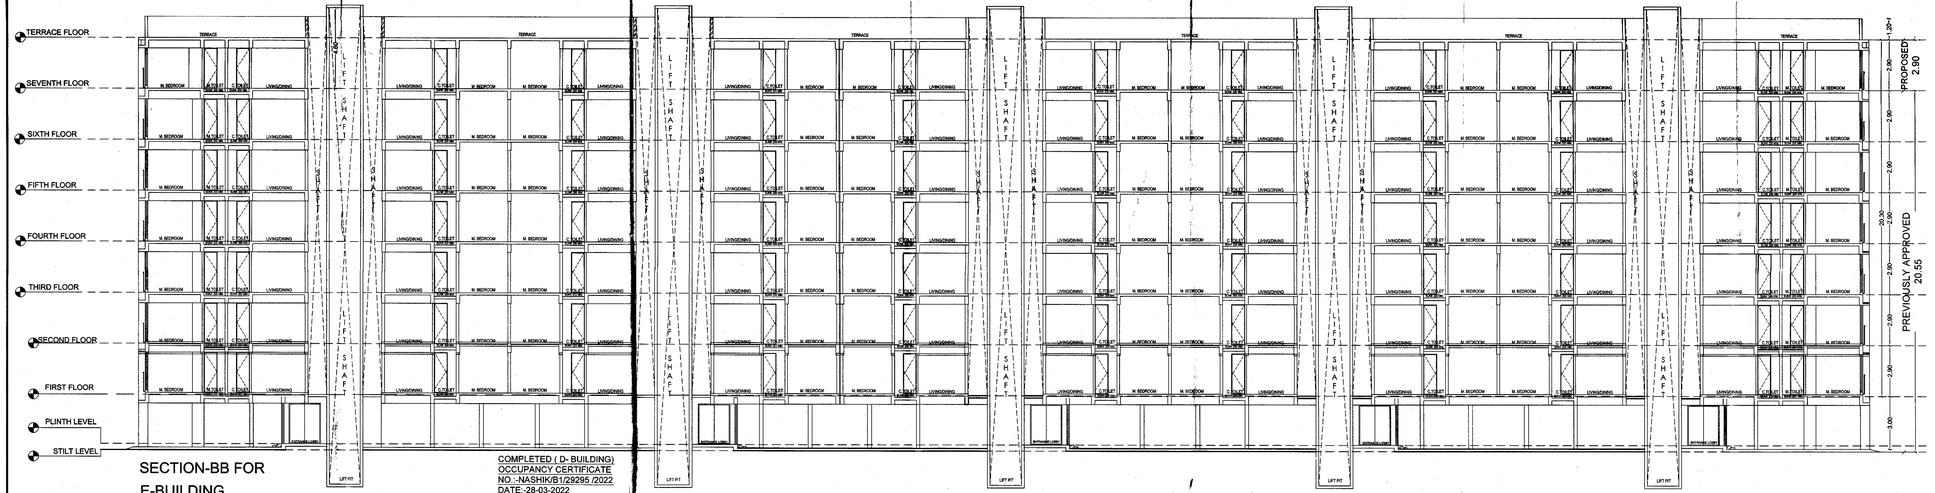

FRONT ELEVATION OF E-BUILDING

(SCALE:- 1:100)

COMPLETED (D- BUILDING)
OCCUPANCY CERTIFICATE
NO.:-NASHIK/B1/29295 /2022
DATE:-28-03-2022

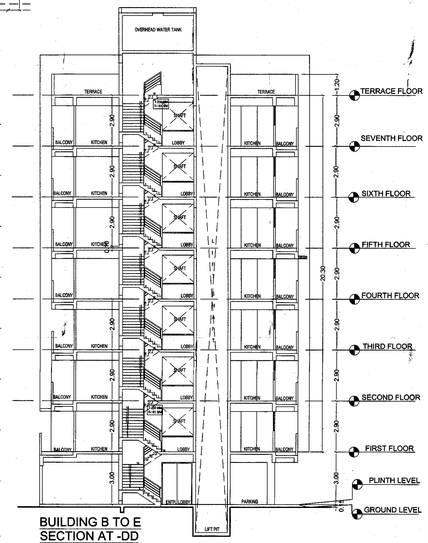

BUILDING B TO E SECTION AT -DD

SCALE -1:100

STAMP OF APPROVAL 9/12

FULL COMPLETION PLAN FOR GROUP HOUSING SCHEME 'APNA GHAR ' ON GANGAPUR S. NO.49/1/2 CANAL ROAD, SOMESHWAR- SATPUR LINK ROAD , DISTRICT- NASHIK FOR :-
Shweta Infrastructures And Housing India Pvt. Ltd.

APPROVED
As per the accompanying occupancy Certificate
No. Nashik/ 29970/2022.
Date : 11/11/2022.

Executive Engineer
TOWN PLANING
Nashik Municipal Corporation
Nashik

SIGNATURE OF ARCHITECT	SIGNATURE OF STRUCTURAL ENG.	SIGNATURE OF OWNER

ARCHITECT
SUMIT & BANSRI KUMATH

Gauri Bungalow, SSA-4,
Ashwin Nagar, Nashik-422009.
Ph-0253 2394485
Email- sumitkumath@gmail.com
WEB: sumitkumath.com