


SECTION-AA OF
B- BUILDING
(SCALE:- 1:100)

COMPLETED (B- BUILDING)
OCCUPANCY CERTIFICATE
NO.:-NASHIK/B1/27539 /2021
DATE:-31-03-2021

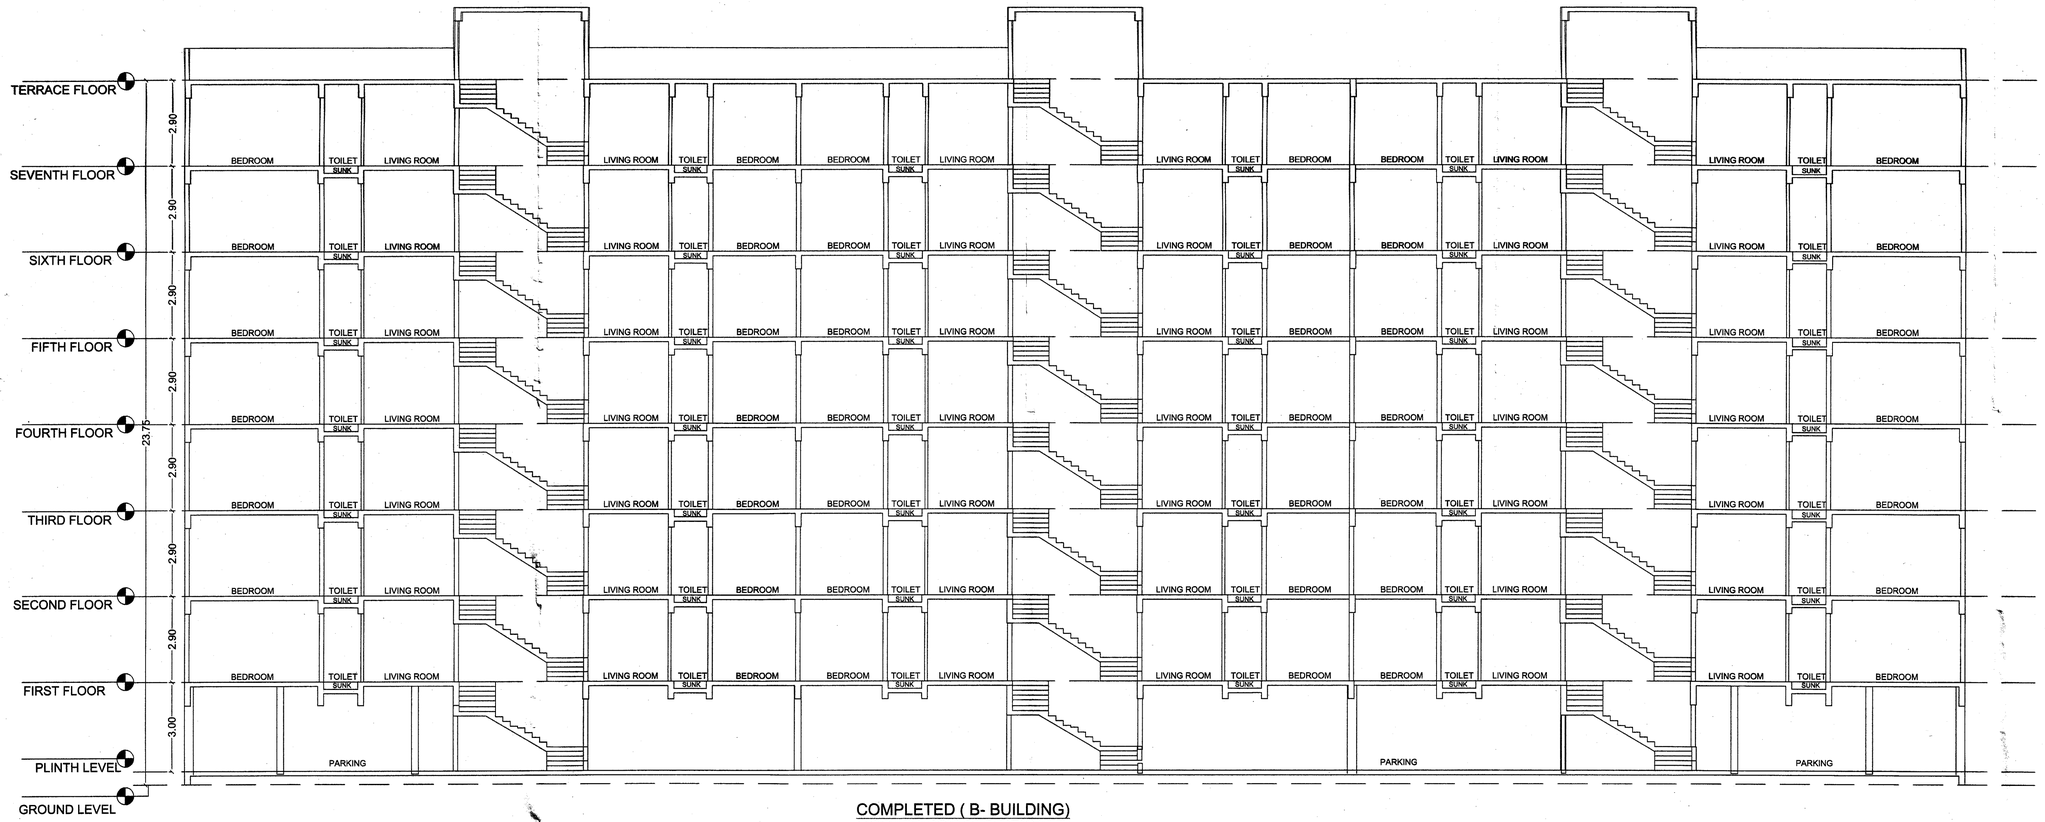

FRONT ELEVATION OF
B-BUILDING
(SCALE:- 1:100)

COMPLETED (B- BUILDING)
OCCUPANCY CERTIFICATE
NO.:-NASHIK/B1/27539 /2021
DATE:-31-03-2021

STAMP OF APPROVAL 10/12

FULL COMPLETION PLAN FOR GROUP HOUSING SCHEME 'APNA GHAR ' ON GANGAPUR S. NO.49/1/2 CANAL ROAD, SOMESHWAR- SATPUR LINK ROAD , DISTRICT- NASHIK FOR :-
Shweta Infrastructures And Housing India Pvt. Ltd.

APPROVED
As per the accoupaining occupancy Certificate
No. Nashik/ 29970/2022
Date : 11/11/2022

Executive Engineer
TOWN PLANING
Nashik Municipal Corporation
Nashik

SIGNATURE OF ARCHITECT	SIGNATURE OF STRUCTURAL ENG.	SIGNATURE OF OWNER

ARCHITECT
SUMIT & BANSRI KUMATH

Gauri Bungalow, SSA-4,
Ashwin Nagar, Nashik-422009.
Ph-0253 2394485
Email- sumitkumath@gmail.com
WEB: sumitkumath.com